DEPARTMENT OF ENVIRONMENT, HEALTH, AND NATURAL RESOURCES
DIVISION OF ENVIRONMENTAL HEALTH
ON-SITE WASTEWATER SECTION

Sheet ___ of ___
PROPERTY ID #: _____
COUNTY: _____

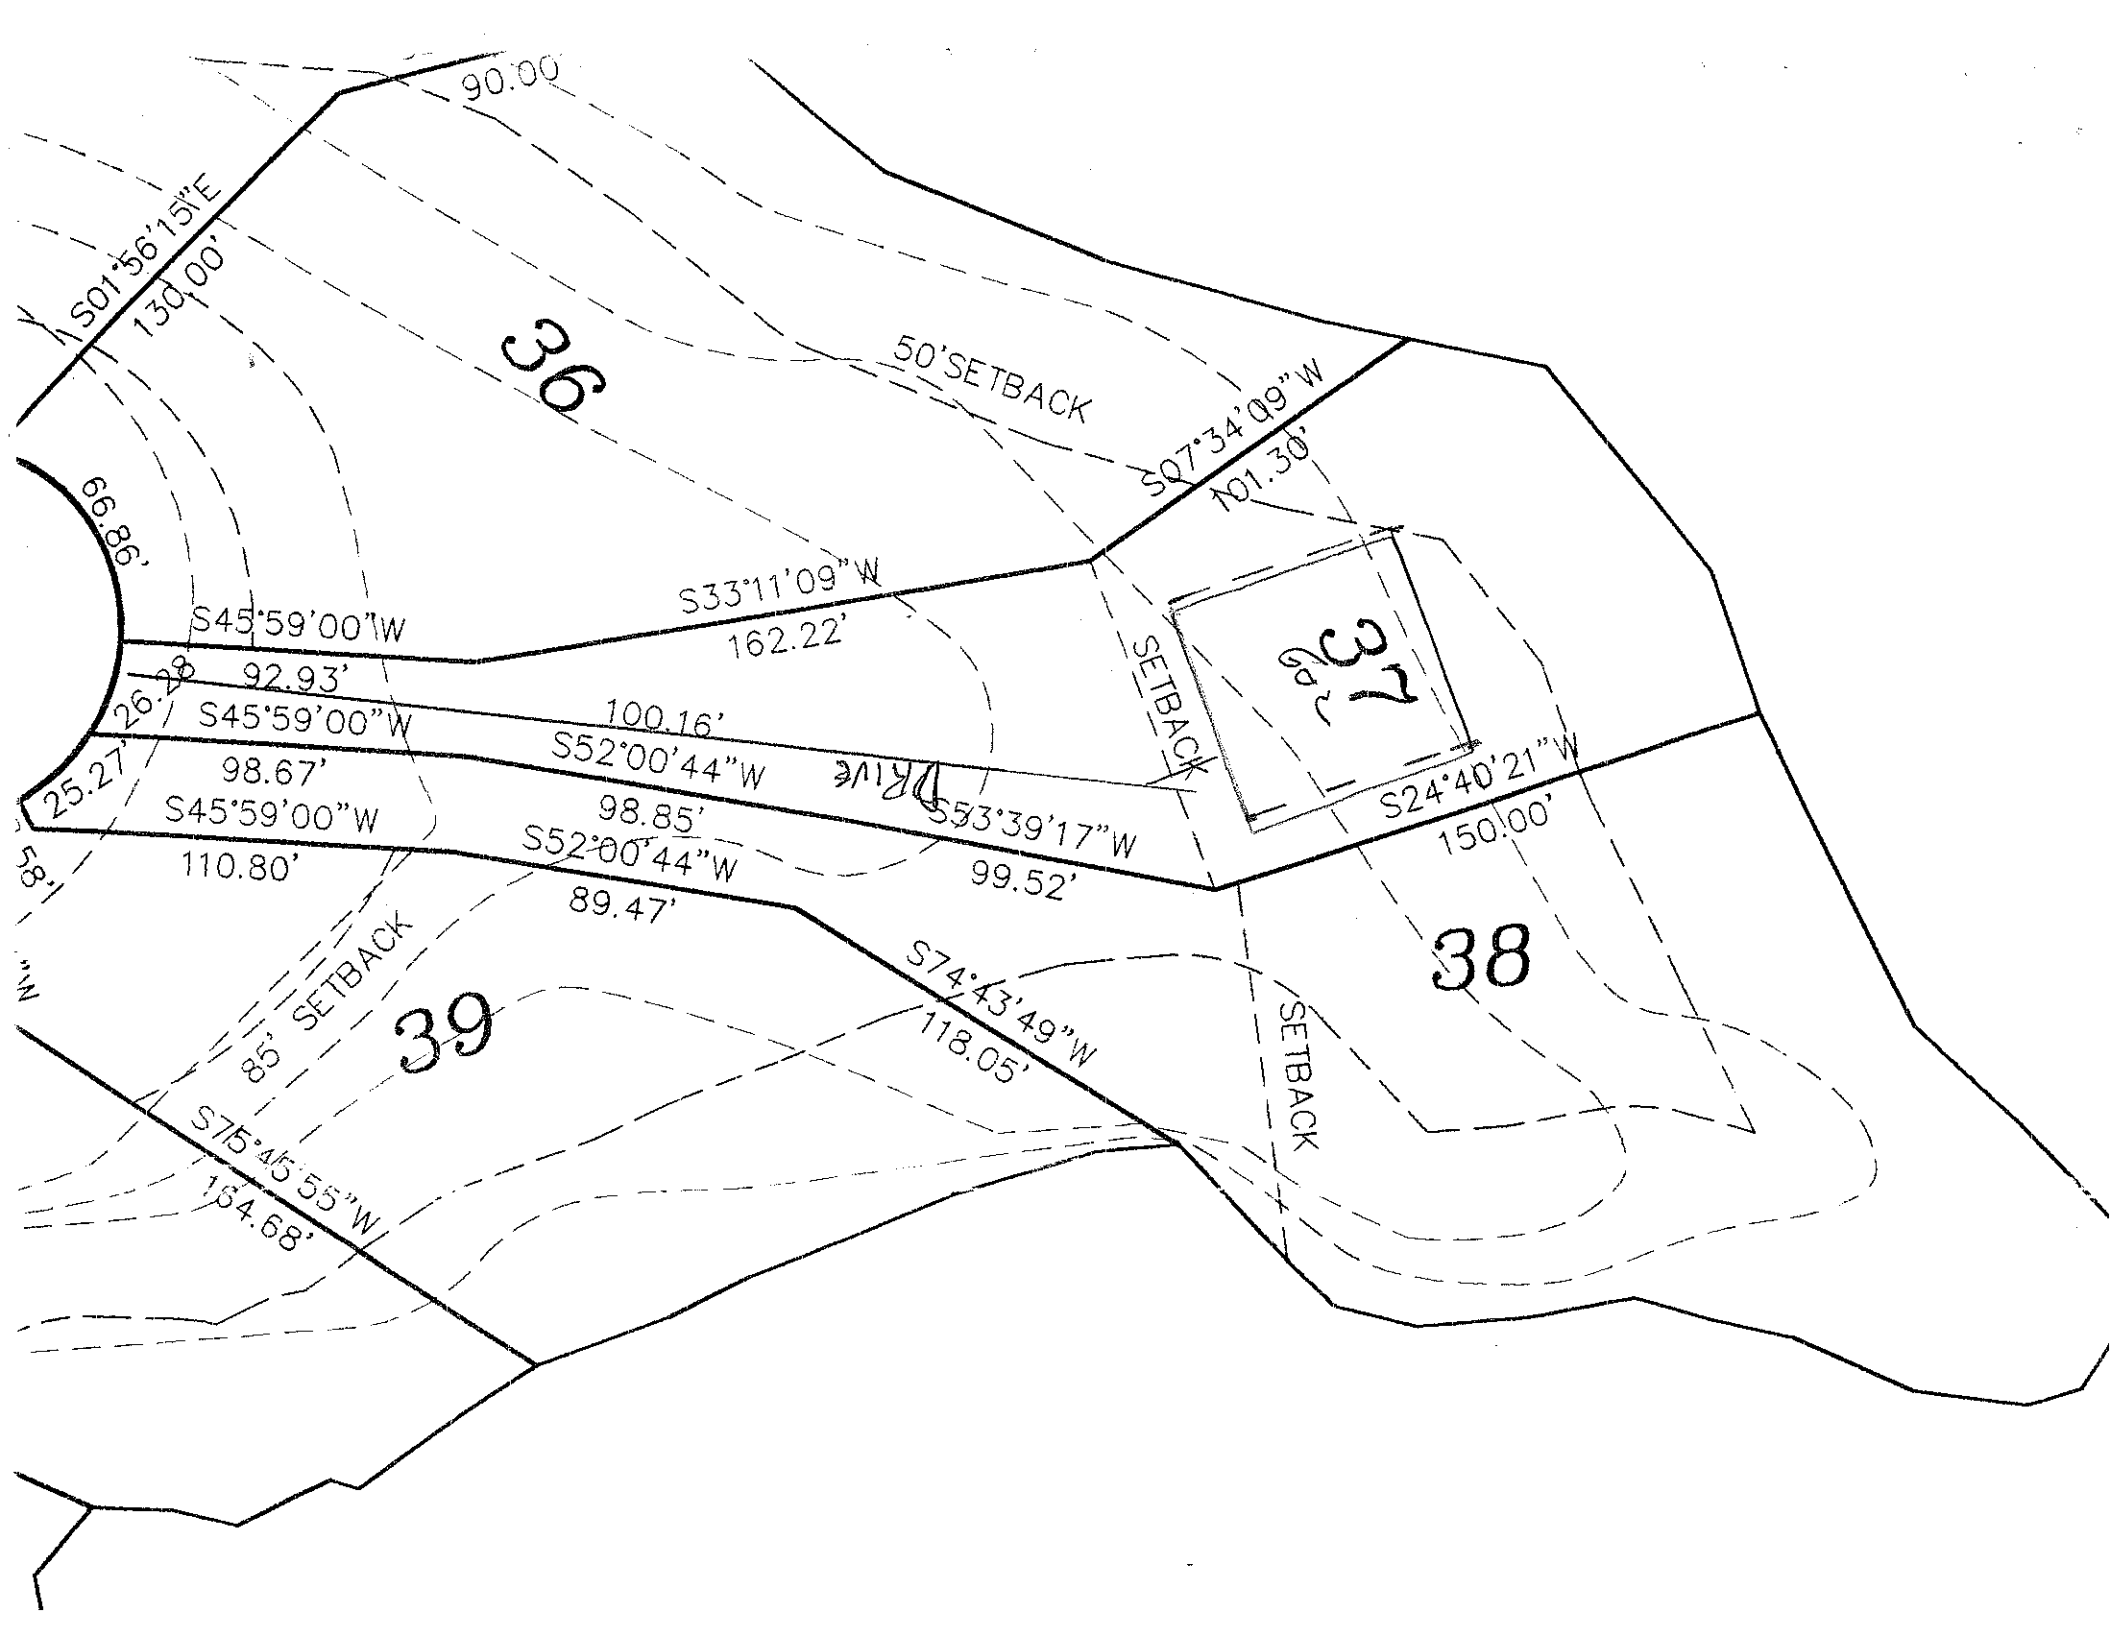
SOIL/SITE EVALUATION
for ON-SITE WASTEWATER SYSTEM

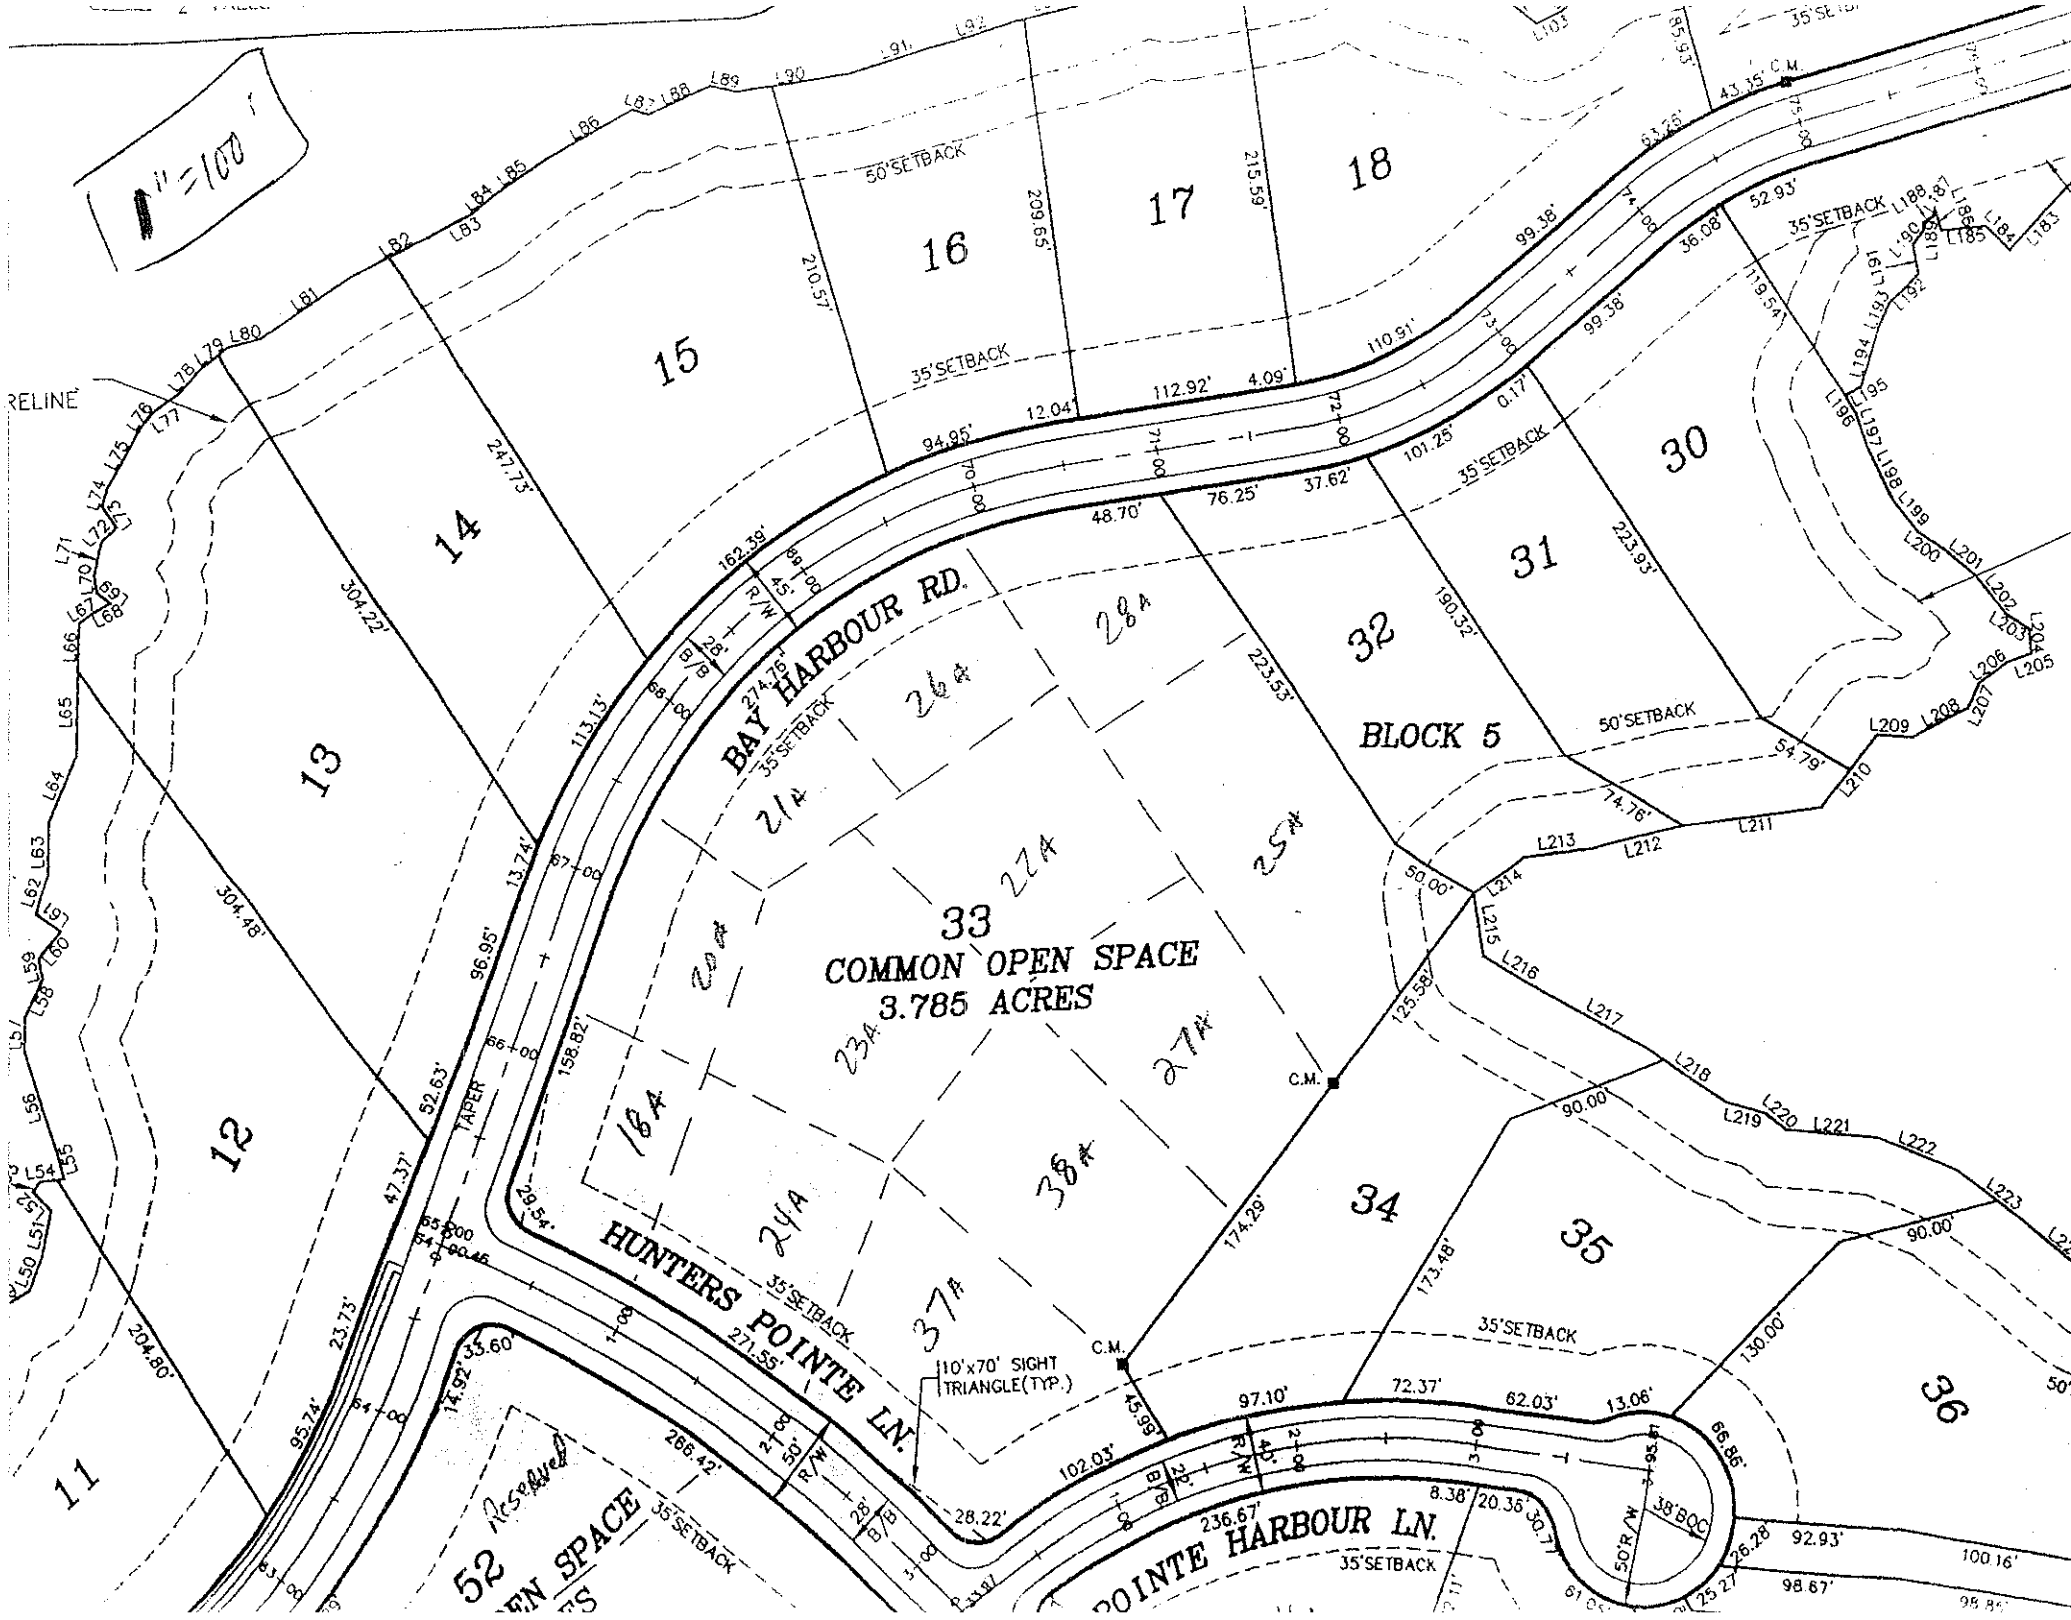
OWNER: CPF APPLICANT: _____
ADDRESS: _____ APPLICATION DATE: _____ DATE EVALUATED: 7-26-96
PROPOSED FACILITY: _____ PROPOSED DESIGN FLOW (.1949): _____ PROPERTY SIZE: _____
LOCATION OF SITE: Septic Framework Rt. Cross Creek PROPERTY RECORDED: _____
WATER SUPPLY: ☐ Private ☐ Public ☐ Well ☐ Spring ☐ Other _____
EVALUATION METHOD: ☐ Auger Boring ☐ Pit ☐ Cut
TYPE OF WASTEWATER: ☐ Sewage ☐ Industrial Process ☐ Mixed

PROFILE #	1940 LANDSCAPE POSITION/ SLOPE %	HORIZON DEPTH (IN.)	SOIL MORPHOLOGY (1941) 1941 STRUCTURE/ TEXTURE	SOIL MORPHOLOGY (1941) 1941 CONSISTENCE/ MINERALOGY	OTHER PROFILE FACTORS 1942 SOIL WETNESS/ COLOR	1943 SOIL DEPTH	1956 SAPRO CLASS	1944 RESTR HORIZ	PROFILE CLASS & LTAR
1	L 1-2% 37A SFE "L"	0-7	gr sl/scl						PS -.3+
		7-45	sbk rc/cl						
2	L 1-2% 37A S SFE "L"	0-3	sl						PS .3+
		3-20	mfsbk	rc					
		20-48	msbk	ypcl					
				SAP					
				few fine mica flakes					
3	L 38A 1-15% SFE "K"	0-7	msbk	rc/cl					PS .3+
		7-55+	sl cpy	sp/1:1					
4	L 1-2% 38A SFE "K"	0-6	gr/msbk	sl					PS .3+
		6-22	msbk	rc					
		22-42	msbk	ypcl					
		42-48	msbk/R-y	sp/1:1					
				sand lick sp					

DESCRIPTION	INITIAL SYSTEM	REPAIR SYSTEM
Available Space (.1945)		
System Type(s)		
Site LTAR		

OTHER FACTORS (.1946): _____
SITE CLASSIFICATION (.1948): _____
EVALUATED BY: _____
OTHER(S) PRESENT: _____


90.00
S01°56'15"E
130.00'
36
50'SETBACK
S07°34'09"W
101.30'
66.86'
S45°59'00"W
92.93'
S33°11'09"W
162.22'
26.28'
S45°59'00"W
100.16'
S52°00'44"W
25.27'
98.67'
S45°59'00"W
110.80'
98.85'
S52°00'44"W
89.47'
S53°39'17"W
99.52'
SETBACK
37
S24°40'21"W
150.00'
38
39
85' SETBACK
S74°43'49"W
118.05'
SETBACK
S75°45'55"W
154.68'


1" = 100'
BAY HARBOUR RD.
HUNTERS POINTE LN.
POINTE HARBOUR LN.
BLOCK 5
33
COMMON OPEN SPACE
3.785 ACRES
10'x70' SIGHT TRIANGLE(TYP.)
35'SETBACK
50'SETBACK
11
12
13
14
15
16
17
18
30
31
32
34
35
36
52
Reserved