IREDELL COUNTY HEATLH DEPARTMENT

PAGE 2: *SITE PLAN WORKSHEET*

SEE THE SAMPLE SITE PLAN BELOW. INCOMPLETE SITE PLANS WILL BE RETURNED TO YOU FOR COMPLETION AND MAY RESULT IN A DELAY IN THE ISSUANCE OF YOUR SEPTIC SYSTEM PERMIT!!!

Place an (X) beside each item as you complete the site plan:

- ✓ **Property Line measurements are clearly identified…**
- ✓ **All proposed structures are indicated…**
  ***SHOW:** proposed house or business footprint, wells, water lines, patios, pools and decks, and any other item that will occupy space on the site*
- ✓ **Front and side setbacks from property line…**
- ✓ **Preferred driveway location and configuration, preferred well location…**
- ✓ **Area you prefer your septic system to be placed…**
- ✓ **North arrow, or other sufficient indicator of direction…**


Circle N/A on the following if appropriate:


- _____ **Location of septic systems and wells within 100' of your property… N/A**
- _____ **Location of easements and rights of ways on your property… N/A**
- _____ **Location of any designated wetlands on the property… N/A**


Signature: _____ 4-27-06

Property owner or owner's legal representative signature (SIGNATURE REQUIRED) **DATE**

USE THIS SPACE TO DRAW YOUR SITE PLAN

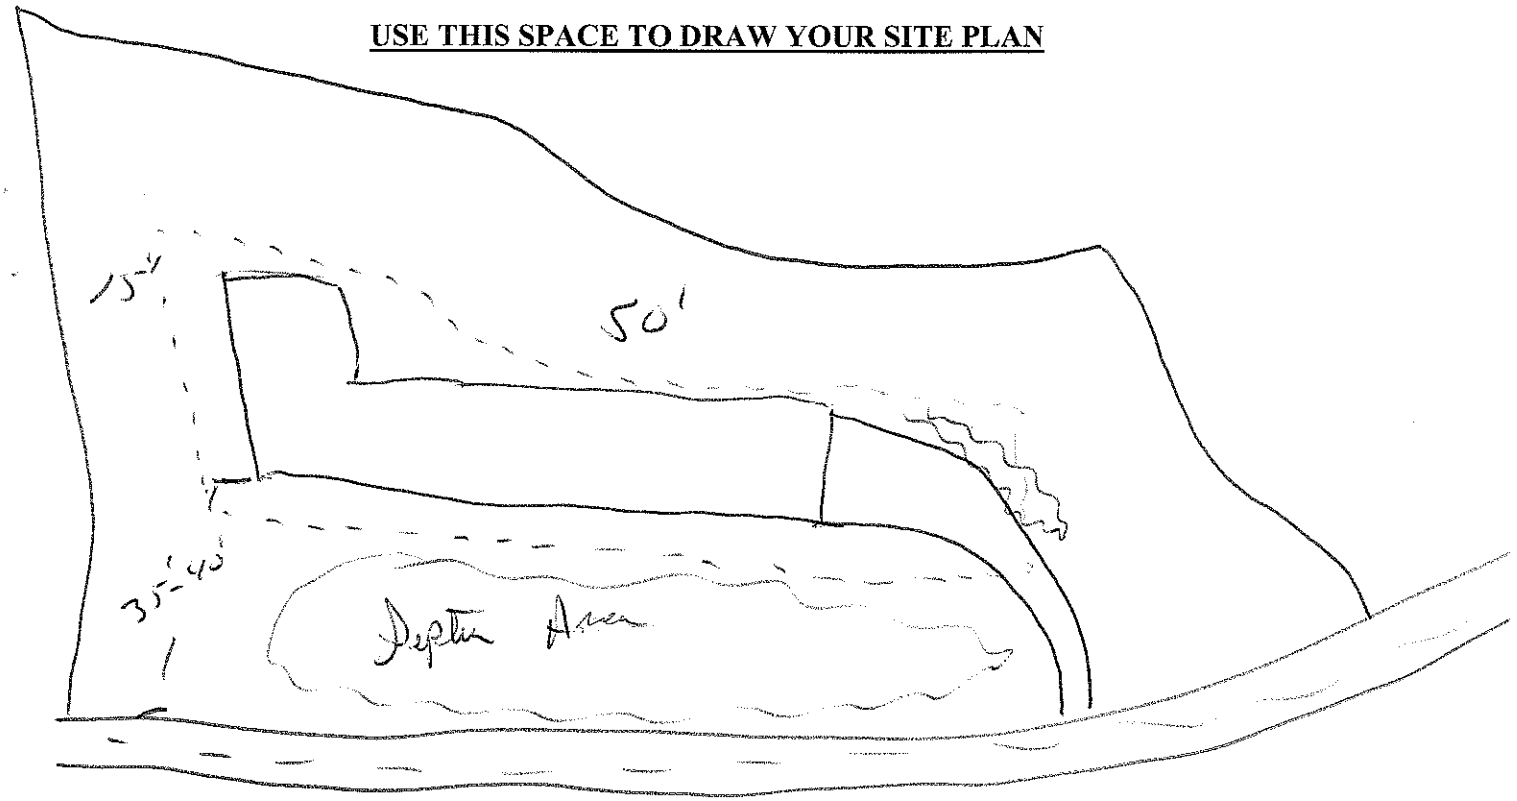

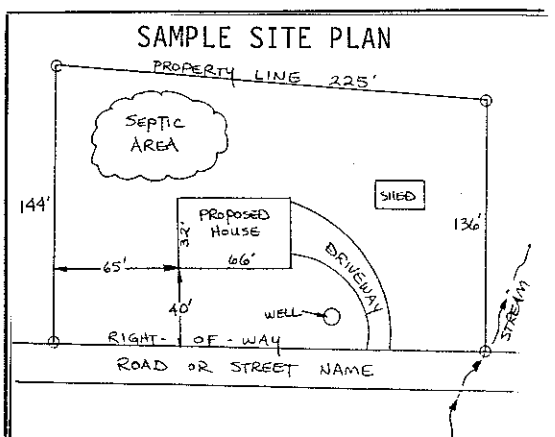

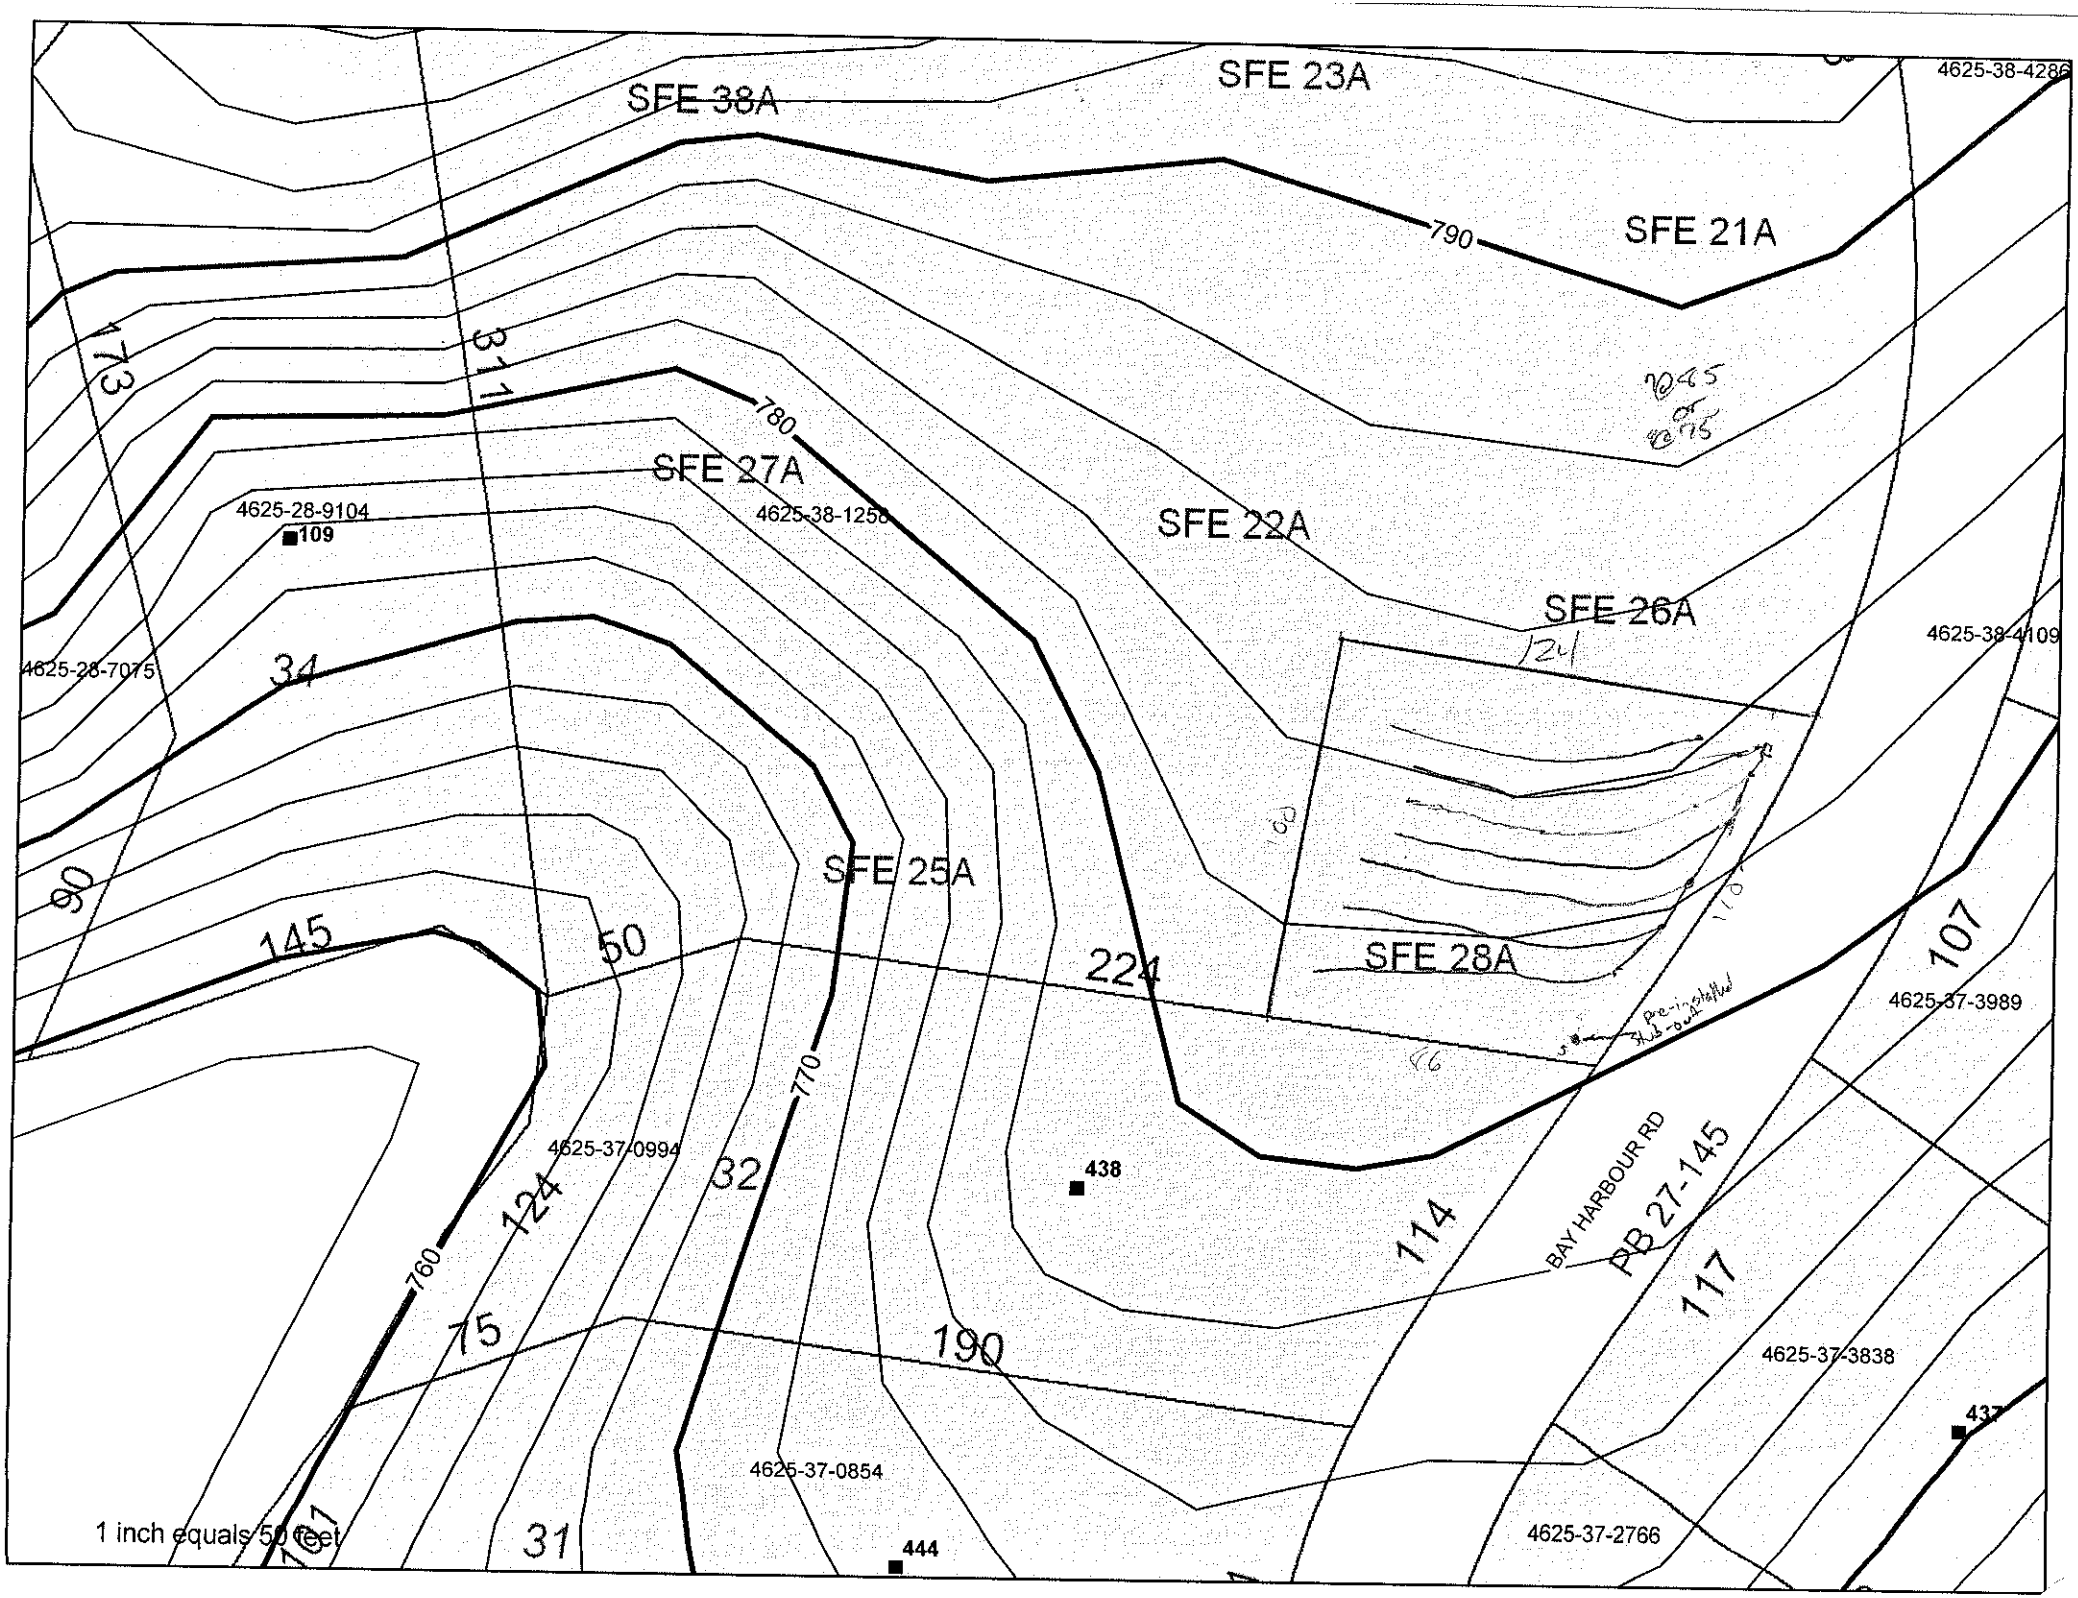
SFE 38A
SFE 23A
SFE 21A
SFE 27A
SFE 22A
SFE 26A
SFE 25A
SFE 28A
790
780
770
760
4625-38-4286
4625-28-9104
109
4625-38-1258
4625-28-7075
4625-38-4109
4625-37-3989
4625-37-0994
438
BAY HARBOUR RD
PR 27-145
4625-37-3838
4625-37-0854
444
4625-37-2766
1 inch equals 50 feet