ARTMENT OF ENVIRONMENT, HEALTH, AND NATURAL RESOURCES
ON OF ENVIRONMENTAL HEALTH
WASTEWATER SECTION

Sheet ___ of ___
PROPERTY ID #: _____
COUNTY: _____

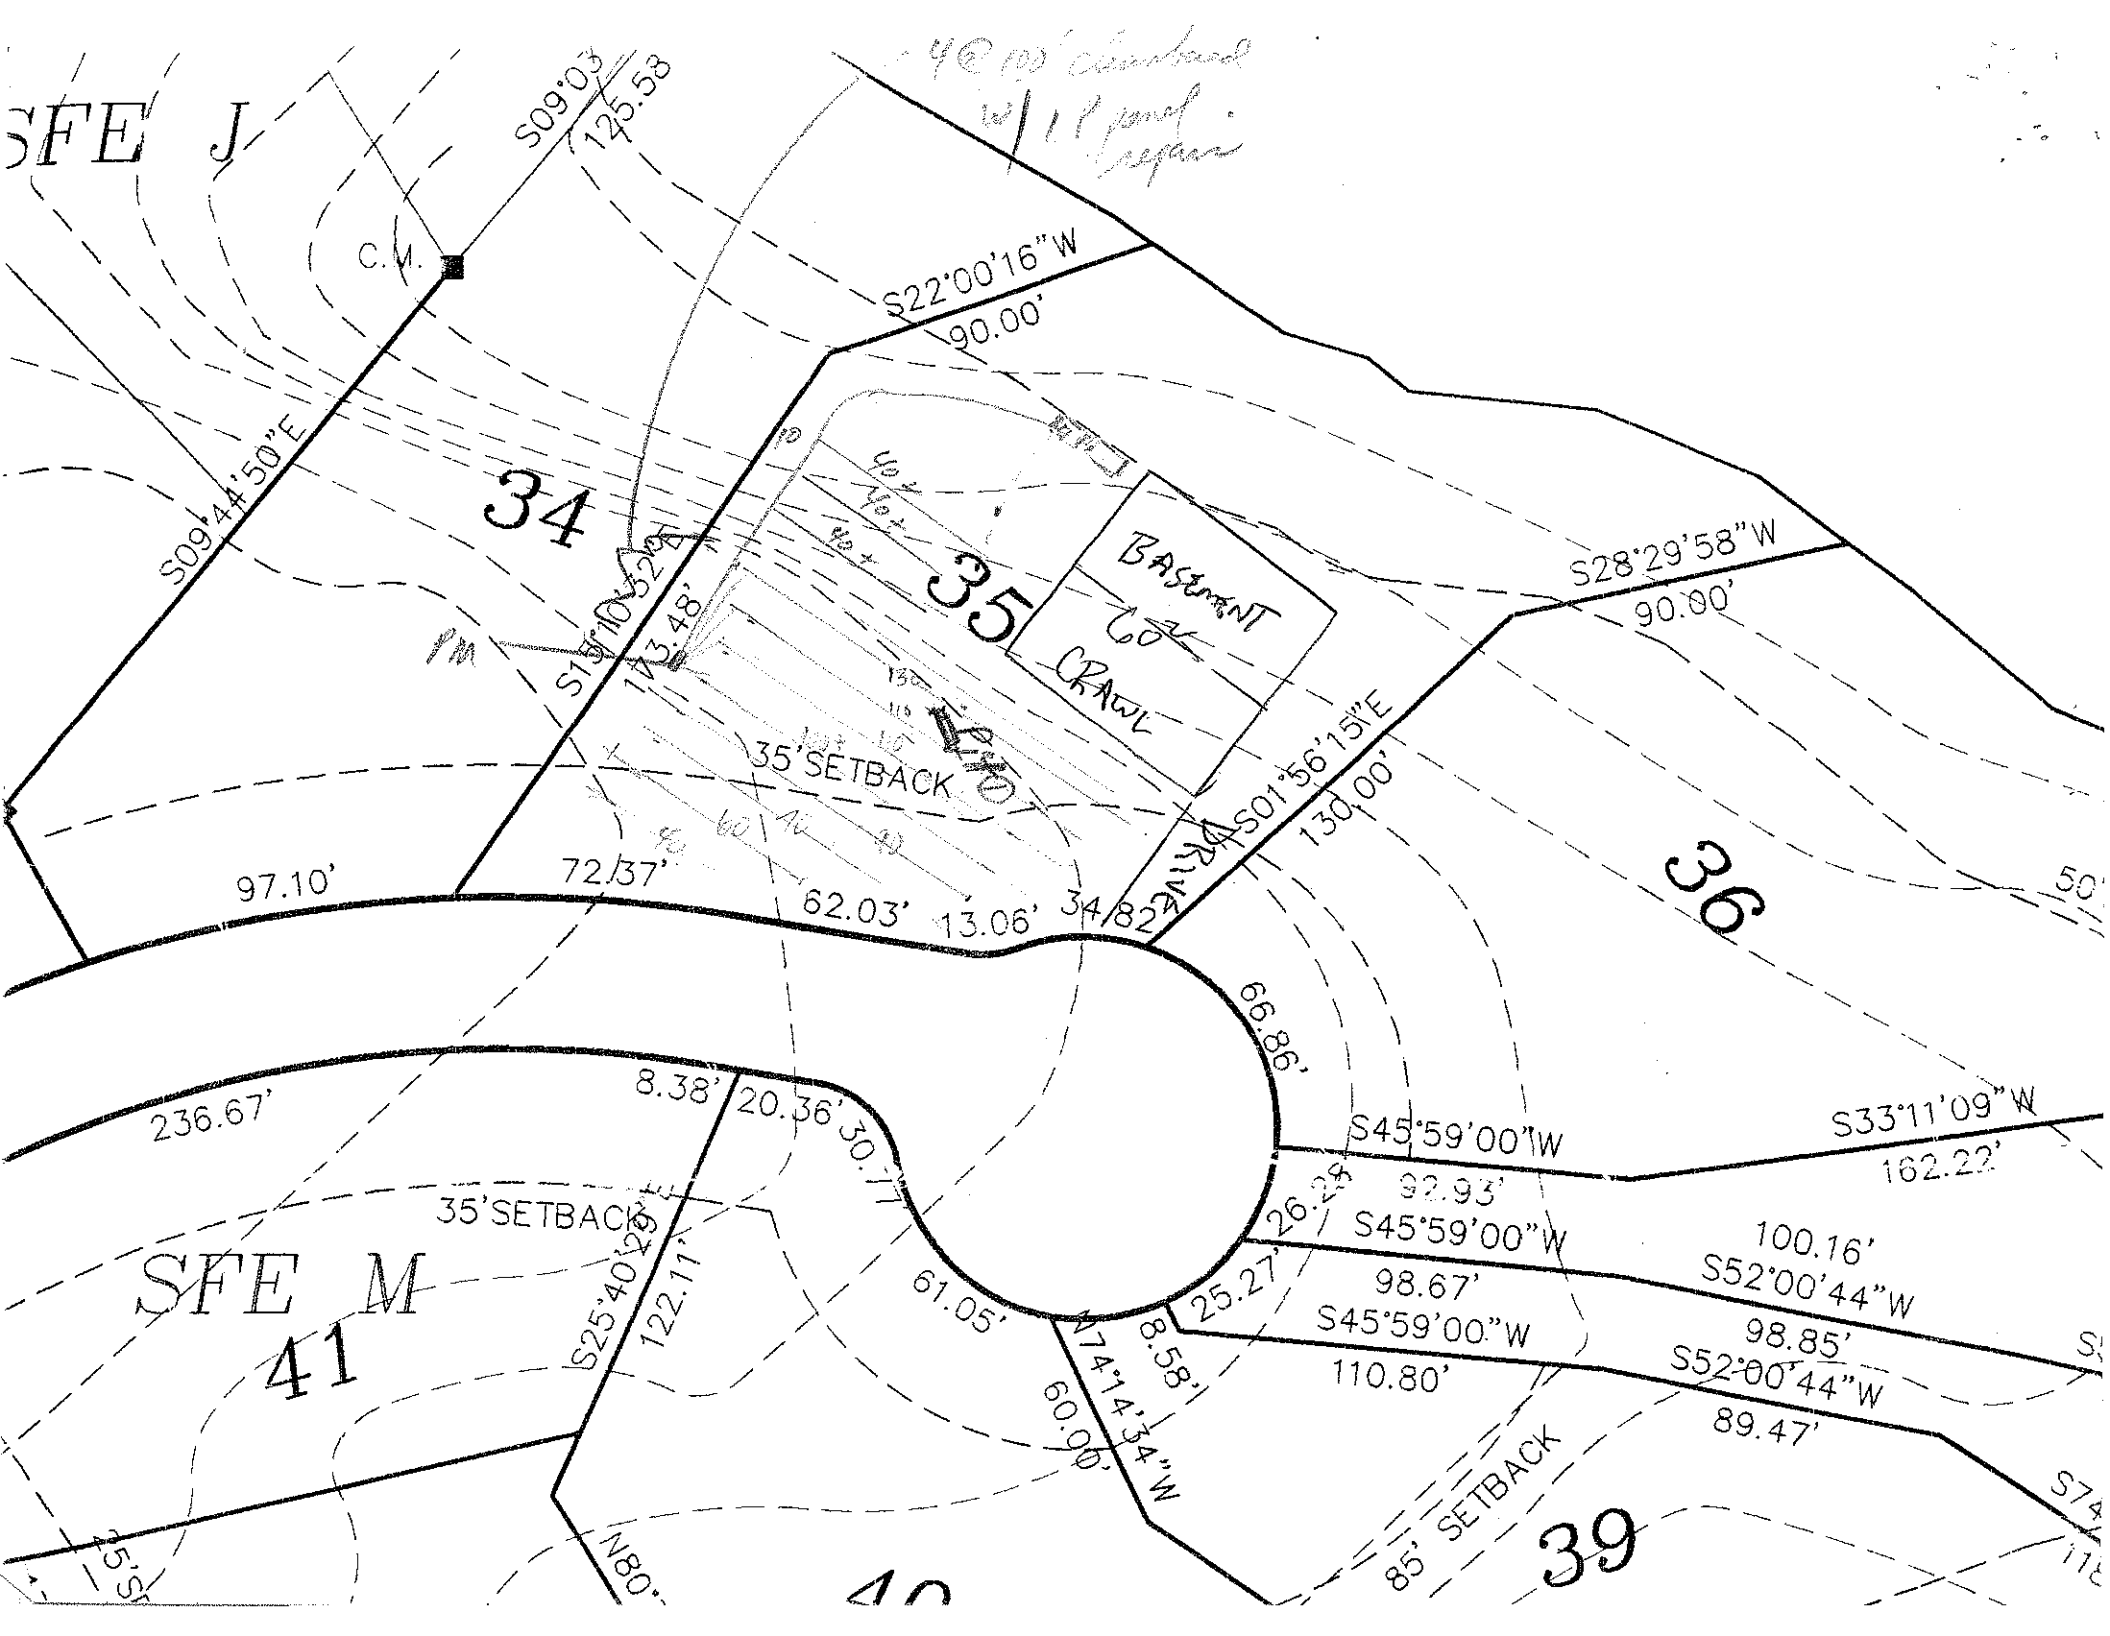
SOIL/SITE EVALUATION
for ON-SITE WASTEWATER SYSTEM

OWNER: CRI APPLICANT: _____
ADDRESS: _____ APPLICATION DATE: _____ DATE EVALUATED: 7-22-96
PROPOSED FACILITY: _____ PROPOSED DESIGN FLOW (.1949): _____ PROPERTY SIZE: _____
LOCATION OF SITE: Lot 35 Harbor Sect 5 PROPERTY RECORDED: _____
WATER SUPPLY: ☐ Private ☑ Public ☑ Well ☐ Spring ☐ Other _____
EVALUATION METHOD: ☐ Auger Boring ☑ Pit ☐ Cut
TYPE OF WASTEWATER: ☑ Sewage ☐ Industrial Process ☐ Mixed

PROFILE #	1940 LAND-SCAPE POSITION/ SLOPE %	HORIZON DEPTH (IN.)	SOIL MORPHOLOGY (1941) 1941 STRUCTURE/ TEXTURE	1941 CONSISTENCE/ MINERALOGY	OTHER PROFILE FACTORS 1942 SOIL WETNESS/ COLOR	1943 SOIL DEPTH	1956 SAPRO CLASS	1944 RESTR. HORIZ.	PROFILE CLASS & LTAR
1	L 6-8%	0-8	gr sl	fr					-3+
		8-24	subang bk cl	fr sp sl					
2	L 6-8%	0-8	gr loam	fr					-3
		8-24	subang bk cl	fr sp sl					
		24-33	SBK clay	fr sp sl					
		33-48	MSBK g-R CL	fr ss sp sl					
3									
4									

DESCRIPTION	INITIAL SYSTEM	REPAIR SYSTEM
Available Space (.1945)		
System Type(s)		
Site LTAR		

OTHER FACTORS (.1946): _____
SITE CLASSIFICATION (.1948): _____
EVALUATED BY: _____
OTHER(S) PRESENT: _____


SFE J
S09°03'
125.58
C.M.
S22°00'16"W
90.00'
S09°44'50"E
34
35
BASEMENT
CRAWL
S15°10'52"E
143.48'
35' SETBACK
S28°29'58"W
90.00'
S01°56'15"E
130.00'
36
97.10'
72.37'
62.03'
13.06'
34.82'
66.86'
236.67'
8.38'
20.36'
30.77'
35' SETBACK
SFE M
41
S25°40'29"
122.11'
61.05'
S45°59'00"W
92.93'
S33°11'09"W
162.22'
26.24'
S45°59'00"W
100.16'
S52°00'44"W
25.27'
98.67'
S45°59'00"W
110.80'
98.85'
S52°00'44"W
89.47'
8.58'
S74°14'34"W
60.06'
85' SETBACK
39