IREDELL COUNTY HEALTH DEPARTMENT
ENVIRONMENTAL HEALTH DIVISION
Application For Improvement Permit

ALL items on this application form must be completed before Health Department can begin work. One application must be completed by the property owner or agent for each (proposed) site.

PERSONAL INFORMATION:

Crescent Resources	663-6905	POBox 1003	Char	NC	28201
Applicant	Phone #	Mailing Address	City	State	Zip Code

Same				
Current Property Owner	Mailing Address	City	State	Zip Code

PROPERTY INFORMATION:

Harbour Phase VI	41		
(Proposed) Subdivision Name	(Proposed) Lot #	(Proposed) Block/Section #	State Road #

		PIN 4625941684
(Proposed) Water Supply: Public, Private Well	**Preliminary Plat Approval Date** (DEVELOPERS ONLY)	Tax Map #

Specific Directions to Property Bay Harbour Rd
Shipyard
1ft Cedar Bluff on 1ft

TYPE OF FACILITY: (use check (X) or number as appropriate)

House ✓ Mobile Home ____ Commercial ____ No. Bedrooms 4 No. Baths ____

No. Persons or Employees (commercial only) ____ Basement partial ✓ Basement with Plumbing ____

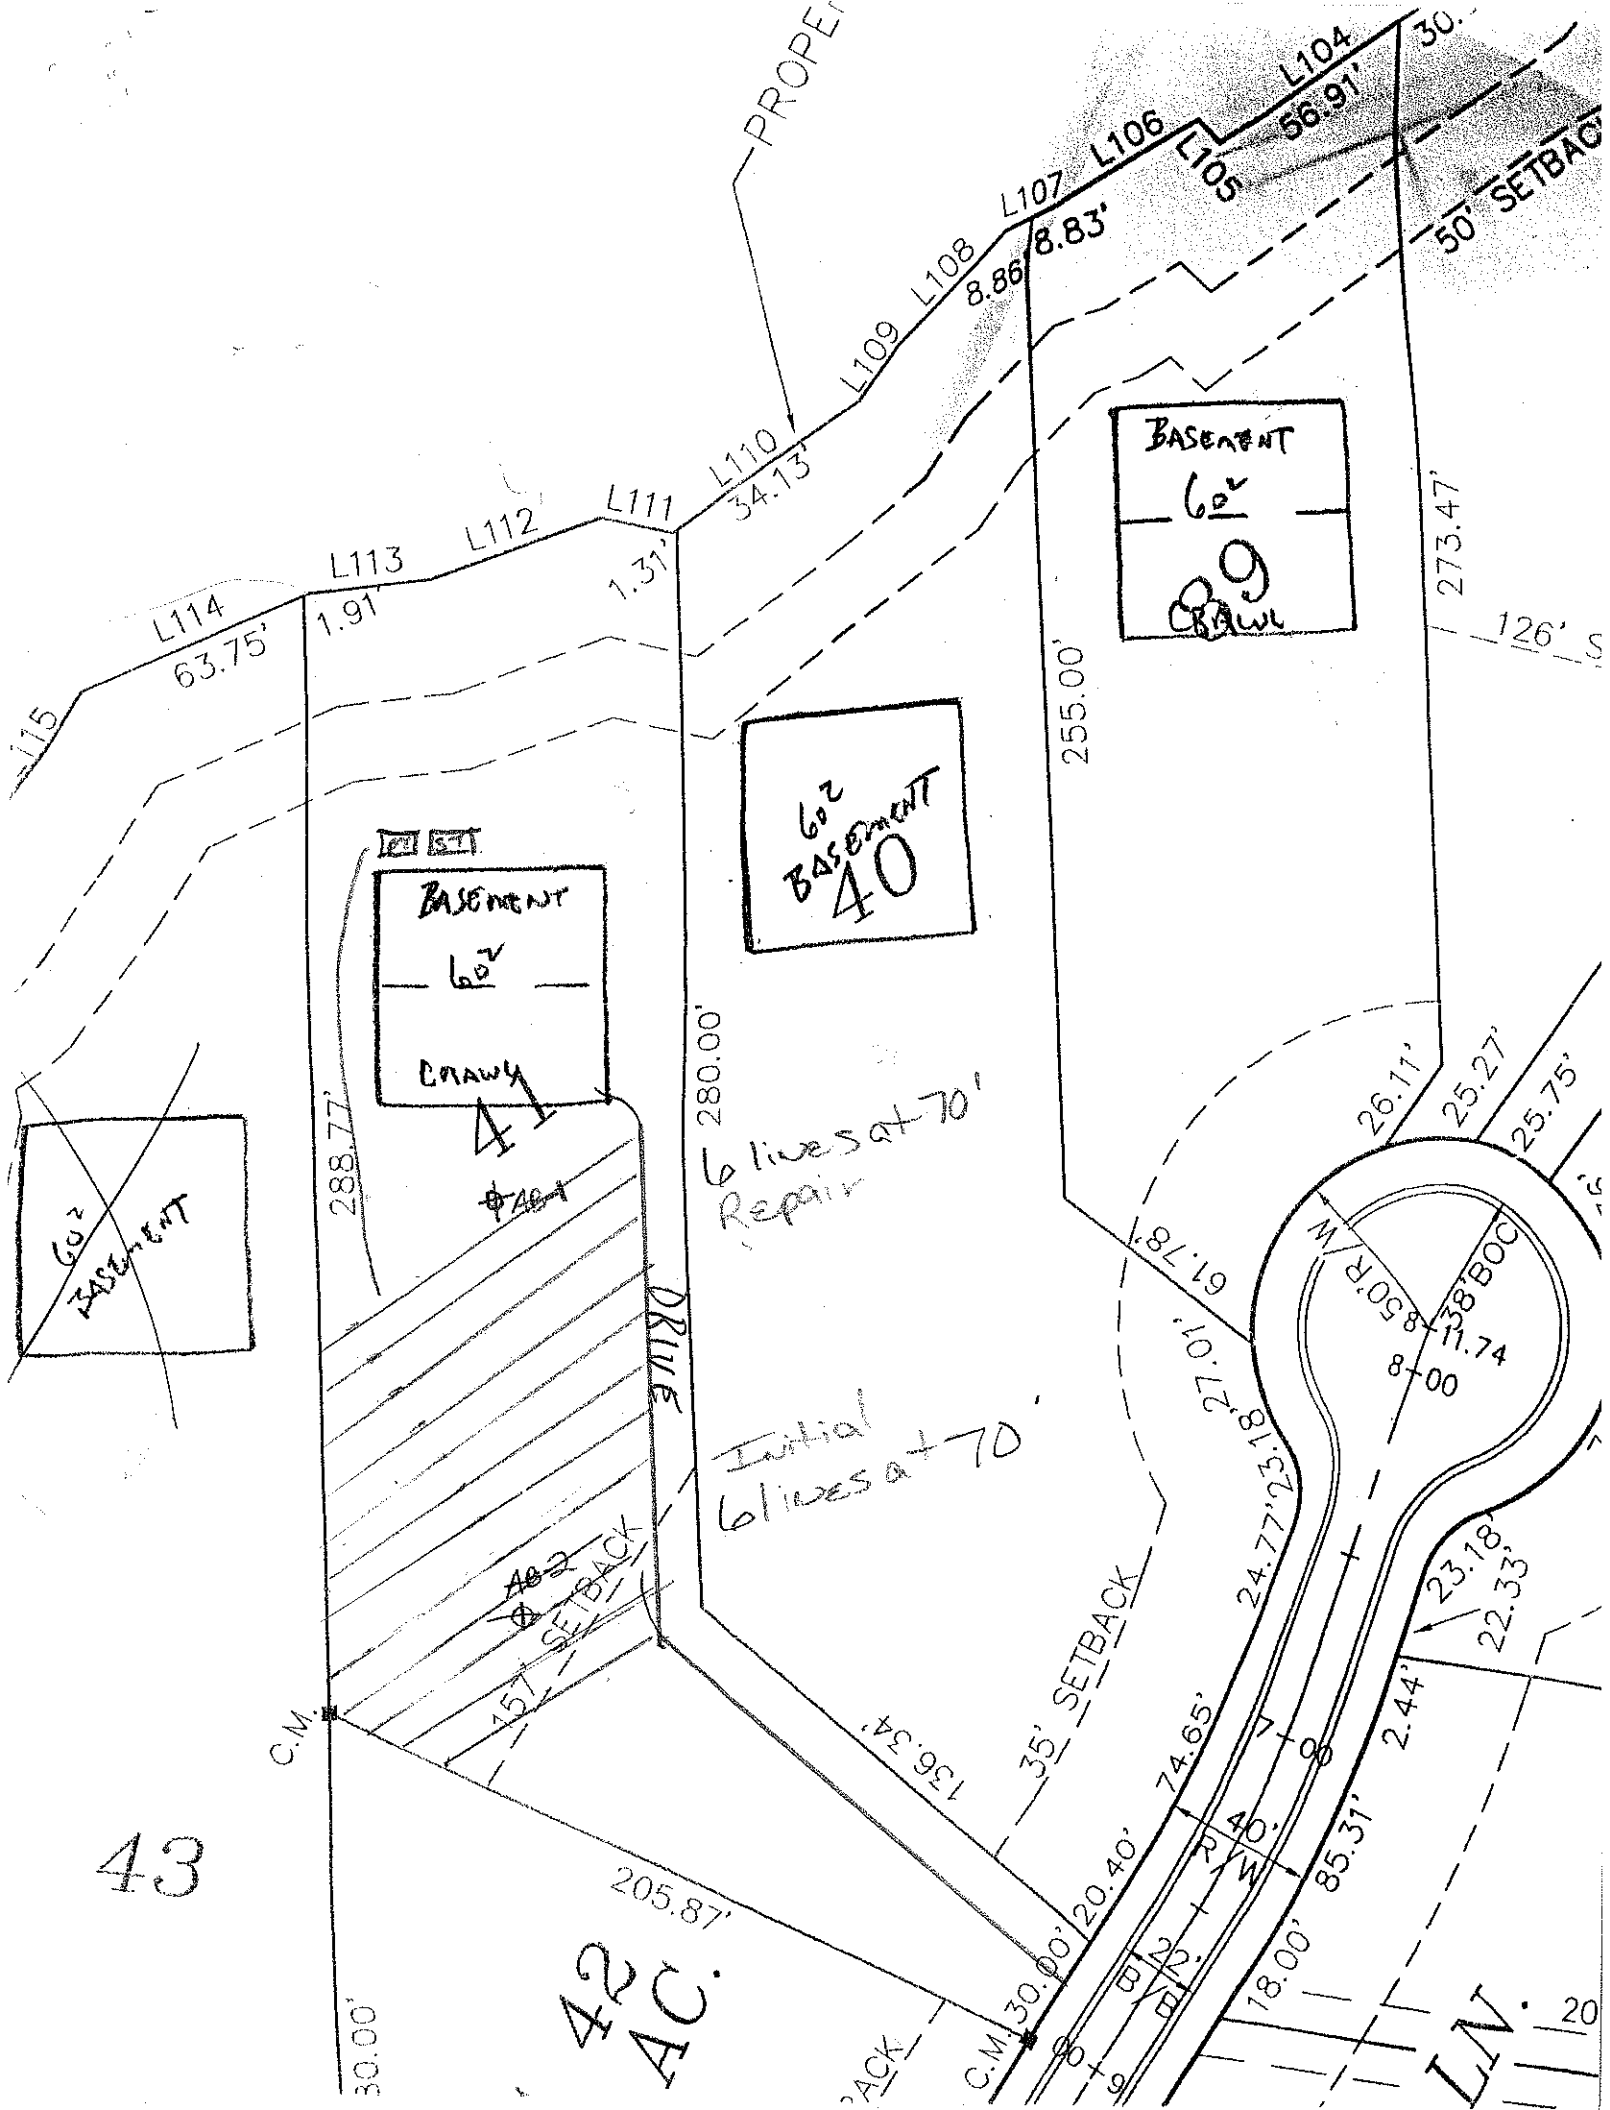
Crawl Space ✓ Concrete Slab ____ Garbage Disposal ____ Jaccuzi or spa ____

COVENANT AND SIGNATURE:

I hereby make application to the Iredell County Health Department for a soils/site evaluation of the property described above. This evaluation is to be conducted for the sole purpose of obtaining a septic system Improvement Permit. I hereby authorize Iredell County Health Department representatives to go onto the above property for purposes of conducting this evaluation. I understand that, by state law, any Improvement Permit issued on the above property may be voided if substantial changes are made to the designated sewage system site. The issuance of an Improvement Permit by the Iredell County Health Department does not relieve me from compliance with all other relevant state/local laws or regulations. As owner or authorized agent, I covenant that the contents of this application are true and represent the maximum facilities intended to be placed on this property to my knowledge to date.

I understand that any Improvement Permit issued on the above property is valid for five (5) years from the issuance date and is subject to revocation if the above described site plans or intended use changes.

3-31-97 DATE Tonya C Jacob SIGNATURE OF OWNER/AUTHORIZED AGENT


PROPE
L104
56.91'
L106
L105
L107
8.83'
L108
8.86
L109
50' SETBAC
L110
34.13'
L111
L112
1.31'
L113
1.91'
L114
63.75'
BASEMENT
60²
9
CRAWL
273.47'
126'
255.00'
60²
BASEMENT
40
BASEMENT
60²
CRAWL
41
288.77'
280.00'
6 lives at 70'
Repair
DRIVE
Initial
6 lives at 70'
61.78'
26.11'
25.27'
25.75'
27.01'
23.18'
24.77'
38'BOC
11.74
8.00
R.
23.18'
22.33'
2.44'
74.65'
20.40'
136.34'
35' SETBACK
157' SETBACK
C.M.
205.87'
30.00'
18.00'
85.31'
C.M.
43
42 AC.
LN.