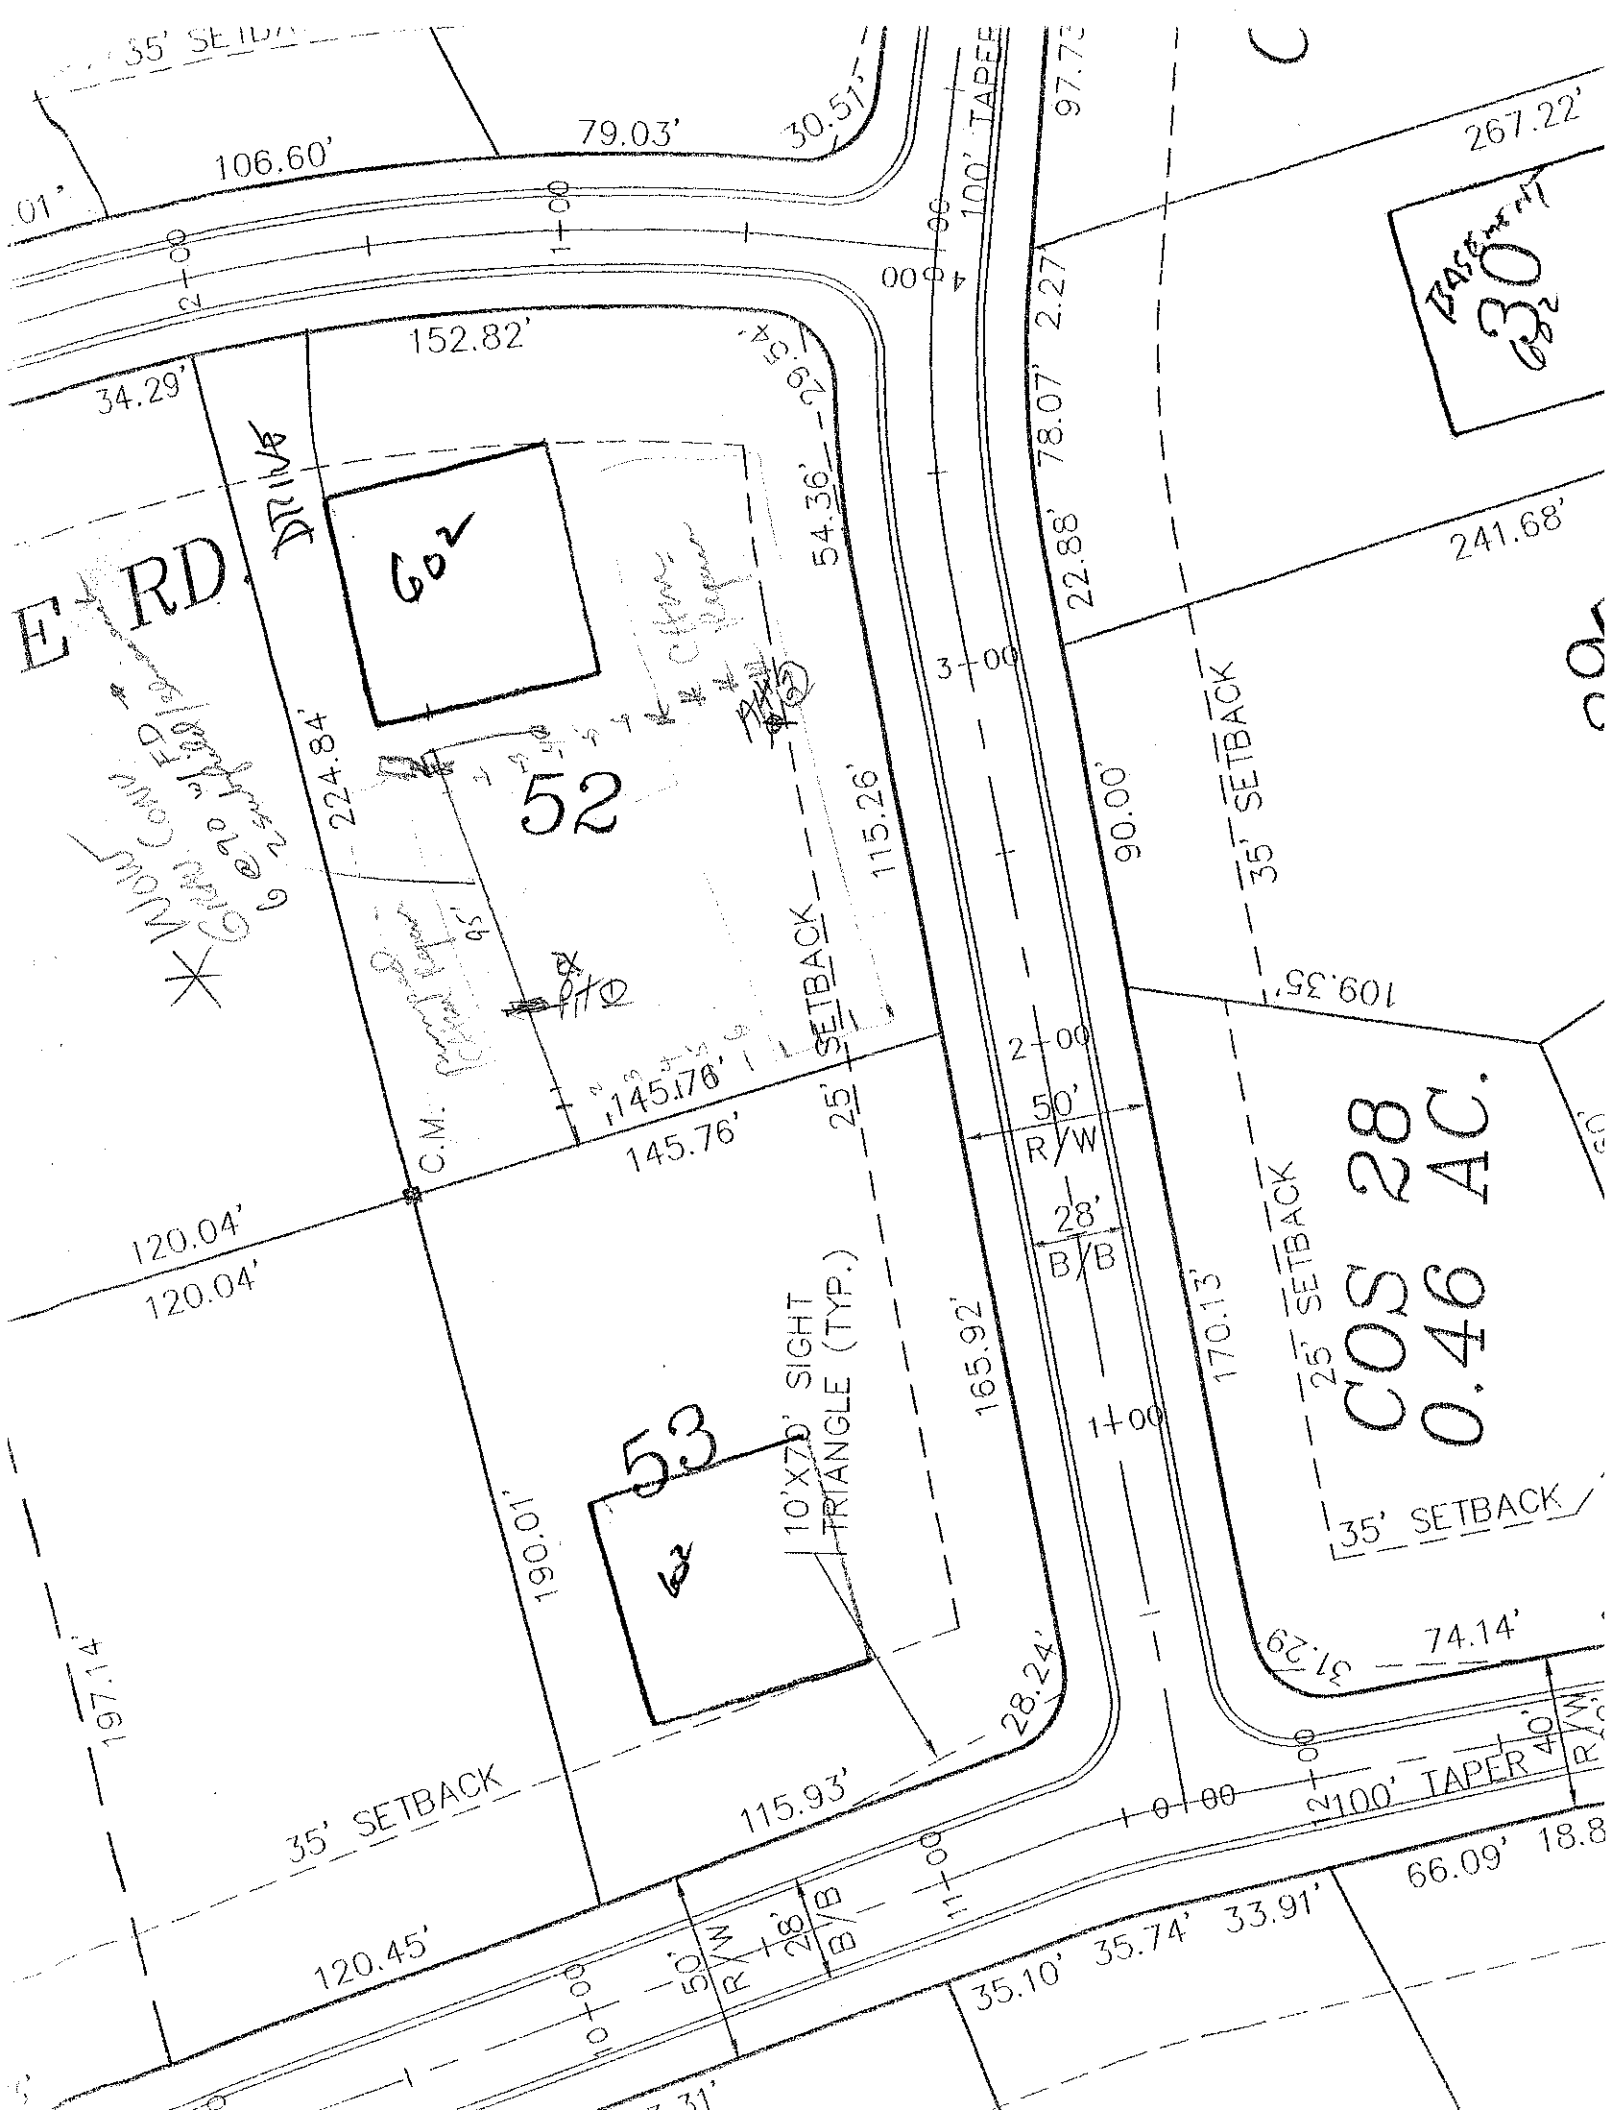

35' SETBACK
106.60'
79.03'
30.51'
100' TAPER
267.22'
152.82'
34.29'
60
52
54.36'
224.84'
115.26'
145.76'
25' SETBACK
50' R/W
28' B/B
90.00'
241.68'
109.35'
22.88'
78.07'
2.27'
3+00
2+00
1+00
0+00
C.M.
53
10'X70' SIGHT TRIANGLE (TYP.)
165.92'
190.01'
197.14'
120.04'
120.45'
115.93'
28.24'
170.13'
25' SETBACK
COS 28
0.46 AC.
35' SETBACK
74.14'
66.09'
35.10'
35.74'
33.91'
100' TAPER
BASEMENT

DEPARTMENT OF ENVIRONMENT, HEALTH, AND NATURAL RESOURCES
DIVISION OF ENVIRONMENTAL HEALTH
ON-SITE WASTEWATER SECTION

Sheet ___ of ___
PROPERTY ID #: _____
COUNTY: _____

SOIL/SITE EVALUATION
for ON-SITE WASTEWATER SYSTEM

OWNER: CRL APPLICANT: _____
ADDRESS: _____ APPLICATION DATE: _____ DATE EVALUATED: 5/19/97
PROPOSED FACILITY: _____ PROPOSED DESIGN FLOW (.1949): 1 PROPERTY SIZE: _____
LOCATION OF SITE: Lot 52 Harbour Co Now Lot 51 PROPERTY RECORDED: _____
WATER SUPPLY: ☐ Private ☐ Public ☐ Well ☐ Spring ☐ Other NA
EVALUATION METHOD: ☐ Auger Boring ☐ Pit ☐ Cut
TYPE OF WASTEWATER: ☐ Sewage ☐ Industrial Process ☐ Mixed

PROFILE #	1940 LANDSCAPE POSITION/ SLOPE %	HORIZON DEPTH (IN.)	SOIL MORPHOLOGY (1941) 1941 STRUCTURE/ TEXTURE	1941 CONSISTENCE/ MINERALOGY	OTHER PROFILE FACTORS 1942 SOIL WETNESS/ COLOR	1943 SOIL DEPTH	1956 SAPRO CLASS	1944 RESTR HORIZ	PROFILE CLASS & LTAR
1	L ~0%	0-40+	sl fr sl cl	fr ss sp sp					PS .3
		water in pit 40"							
2	L 6-8%	0-5	gr fine sl sl cl						PS .3+
		8-25	sbk rc	fr fri ss sp sy					
		25-46	m sbk rcl	fr ss sp sy					
3									
4									

DESCRIPTION	INITIAL SYSTEM	REPAIR SYSTEM
Available Space (.1945)		
System Type(s)		
Site LTAR		

OTHER FACTORS (.1946): _____
SITE CLASSIFICATION (.1948): _____
EVALUATED BY: _____
OTHER(S) PRESENT: _____