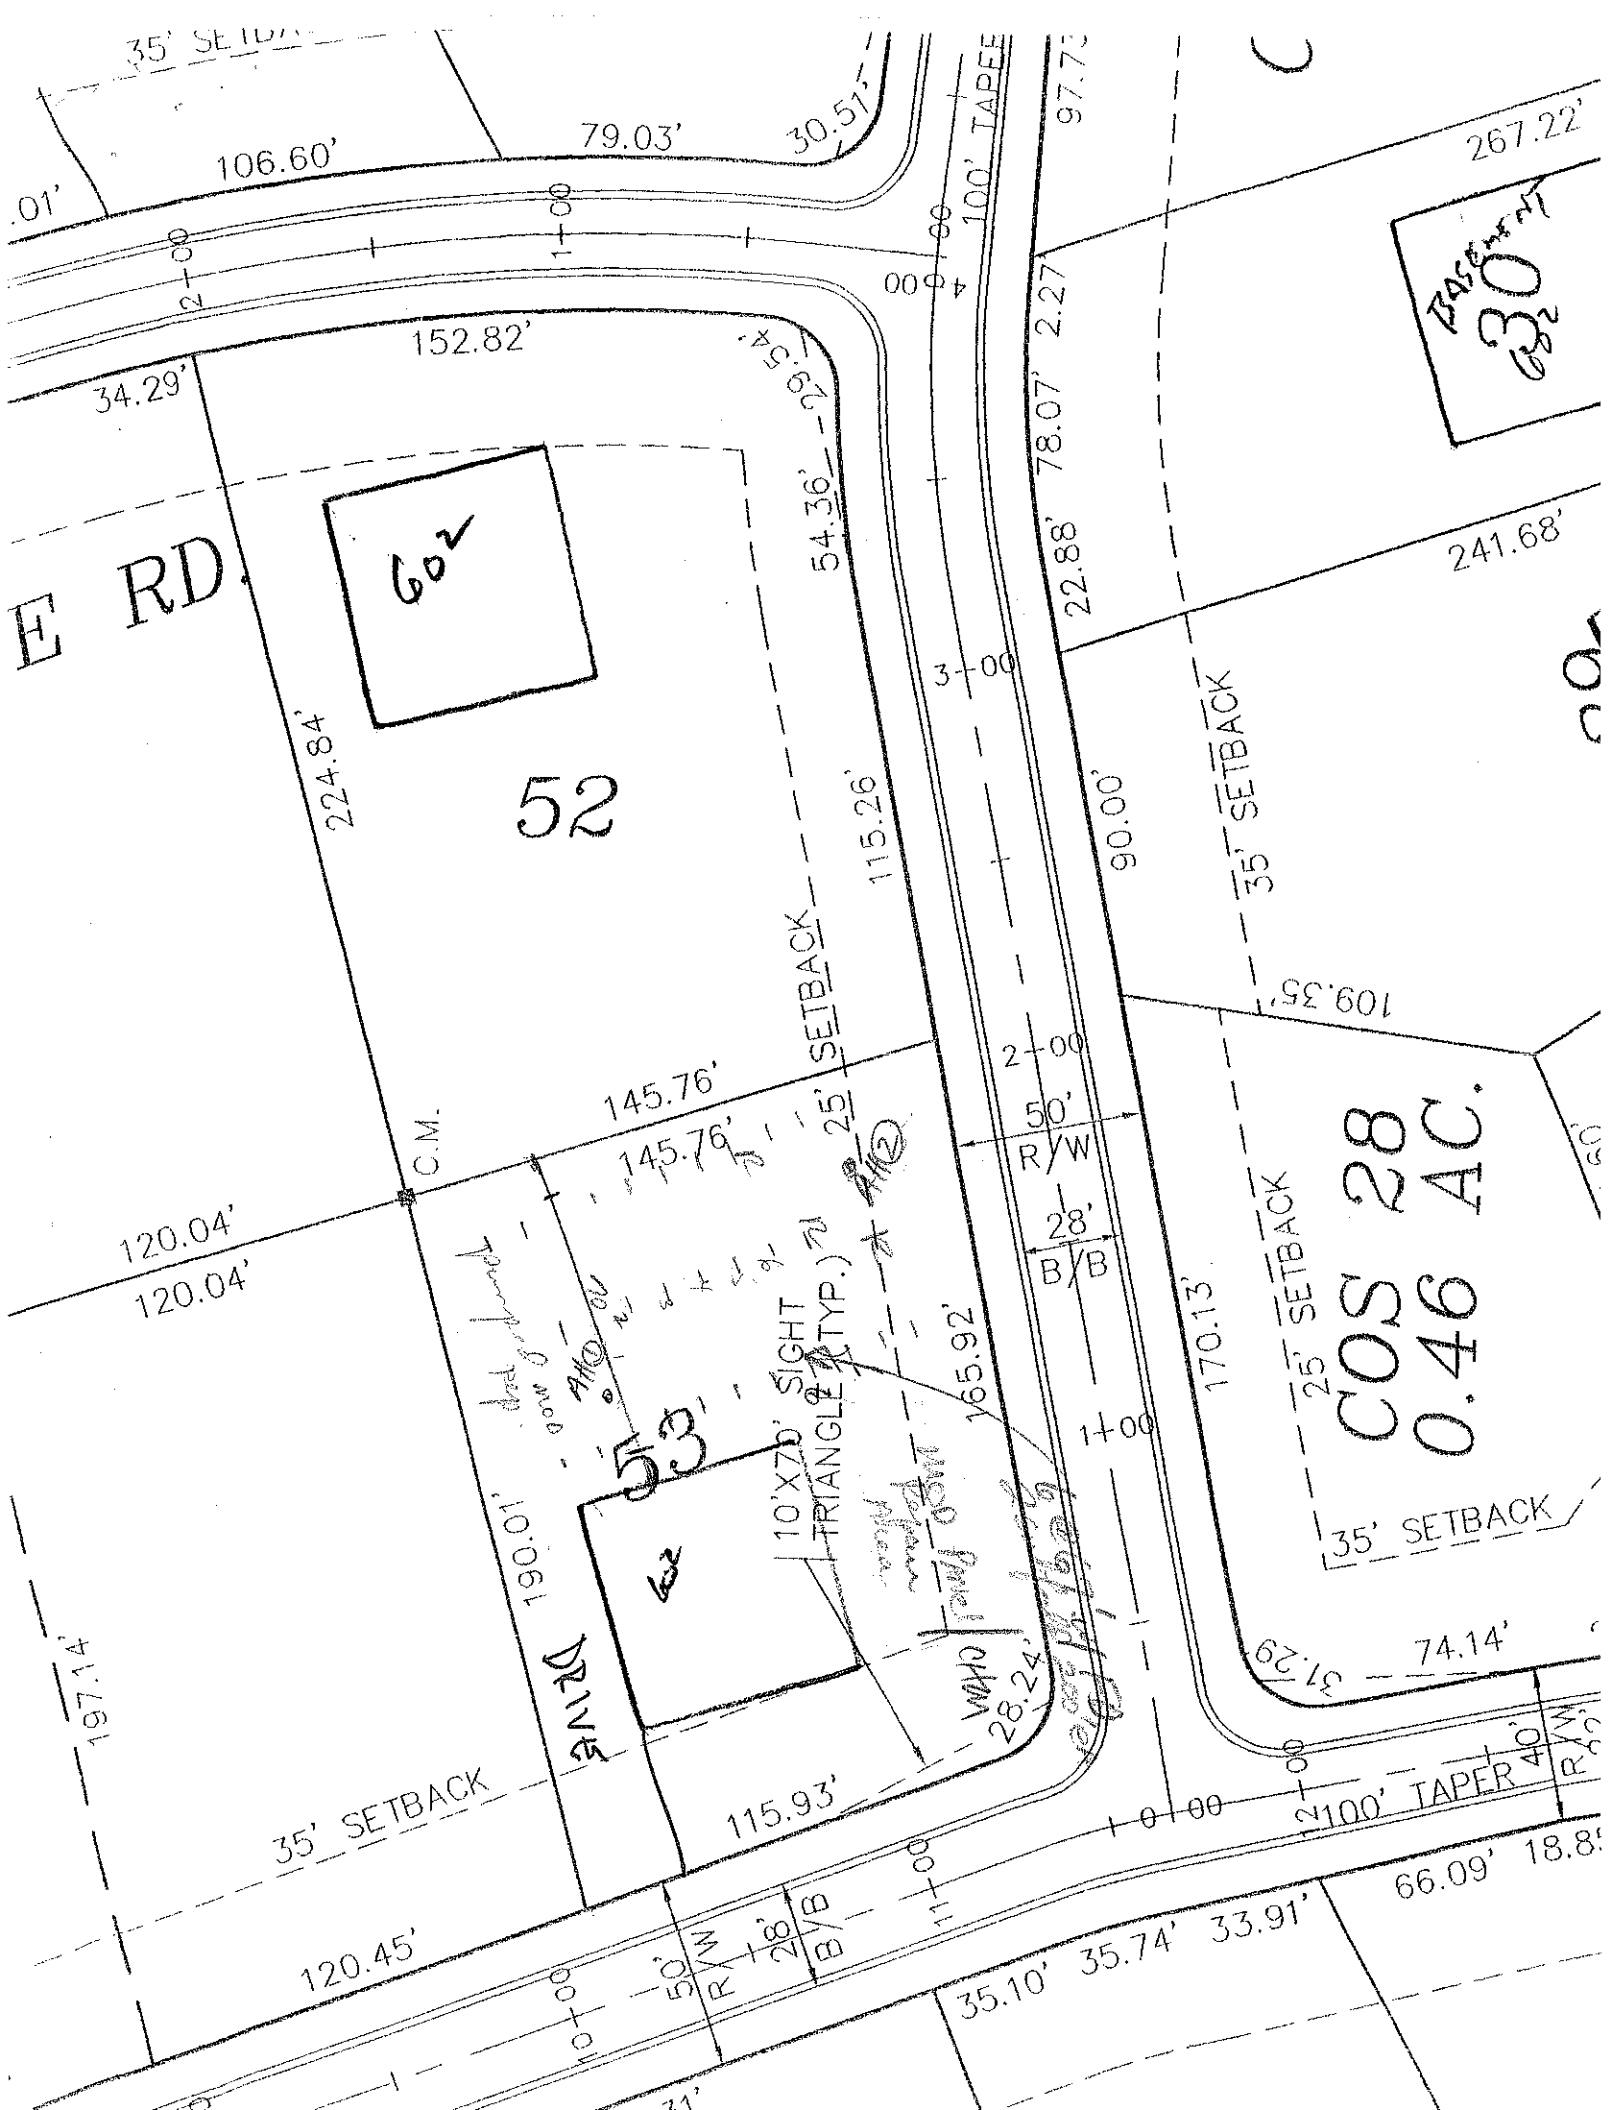

35' SETBACK
106.60'
79.03'
30.51'
100' TAPER
97.72'
267.22'
BASEMENT
30
62
152.82'
34.29'
54.36'
22.88'
78.07'
2.27'
241.68'
60
52
224.84'
115.26'
90.00'
35' SETBACK
109.35'
145.76'
145.76'
25' SETBACK
50' R/W
28' B/B
120.04'
120.04'
C.M.
53
10'X70' SIGHT TRIANGLE (TYP.)
165.92'
170.13'
25' SETBACK
COS 28
0.46 AC.
35' SETBACK
190.01'
197.14'
28.24'
74.14'
37.29'
35' SETBACK
115.93'
100' TAPER
120.45'
50' R/W
28' B/B
66.09'
18.8
35.10'
35.74'
33.91'

DIVISION OF ENVIRONMENTAL HEALTH
ON-SITE WASTEWATER SECTION

Sheet ___ of ___
PROPERTY ID #: ___
COUNTY: ___

SOIL/SITE EVALUATION
for ON-SITE WASTEWATER SYSTEM

OWNER: CRI
ADDRESS: ___ APPLICANT: ___
PROPOSED FACILITY: ___ APPLICATION DATE: ___ DATE EVALUATED: 5/14/97
LOCATION OF SITE: lot 53 Harbour 6 PROPOSED DESIGN FLOW (.1949): ___ PROPERTY SIZE: ___
WATER SUPPLY: ☐ Private ☐ Public ☐ Well ☐ Spring ☐ Other ___ PROPERTY RECORDED: ___
EVALUATION METHOD: ☐ Auger Boring ☐ Pit ☐ Cut
TYPE OF WASTEWATER: ☐ Sewage ☐ Industrial Process ☐ Mixed

PROFILE #	1940 LANDSCAPE POSITION/ SLOPE %	HORIZON DEPTH (IN.)	SOIL MORPHOLOGY (.1941) 1941 STRUCTURE/ TEXTURE	1941 CONSISTENCE/ MINERALOGY	OTHER PROFILE FACTORS 1942 SOIL WETNESS/ COLOR	1943 SOIL DEPTH	1956 SAPRO CLASS	1944 RESTR. HORIZ.	PROFILE CLASS & LTAR
1	L 15%	0-48	vfsa/a rc/cl	fr/sp-sss/p sty/p					PS .34
			very pale brn mottles						
2	L 15%	0-48	vfsa/a rc/cl	fr/sp-sss/p sty/p					PS .34
3									
4									

DESCRIPTION	INITIAL SYSTEM	REPAIR SYSTEM
Available Space (.1945)		
System Type(s)		
Site LTAR		

OTHER FACTORS (.1946): ___
SITE CLASSIFICATION (.1948): ___
EVALUATED BY: ___
OTHER(S) PRESENT: ___