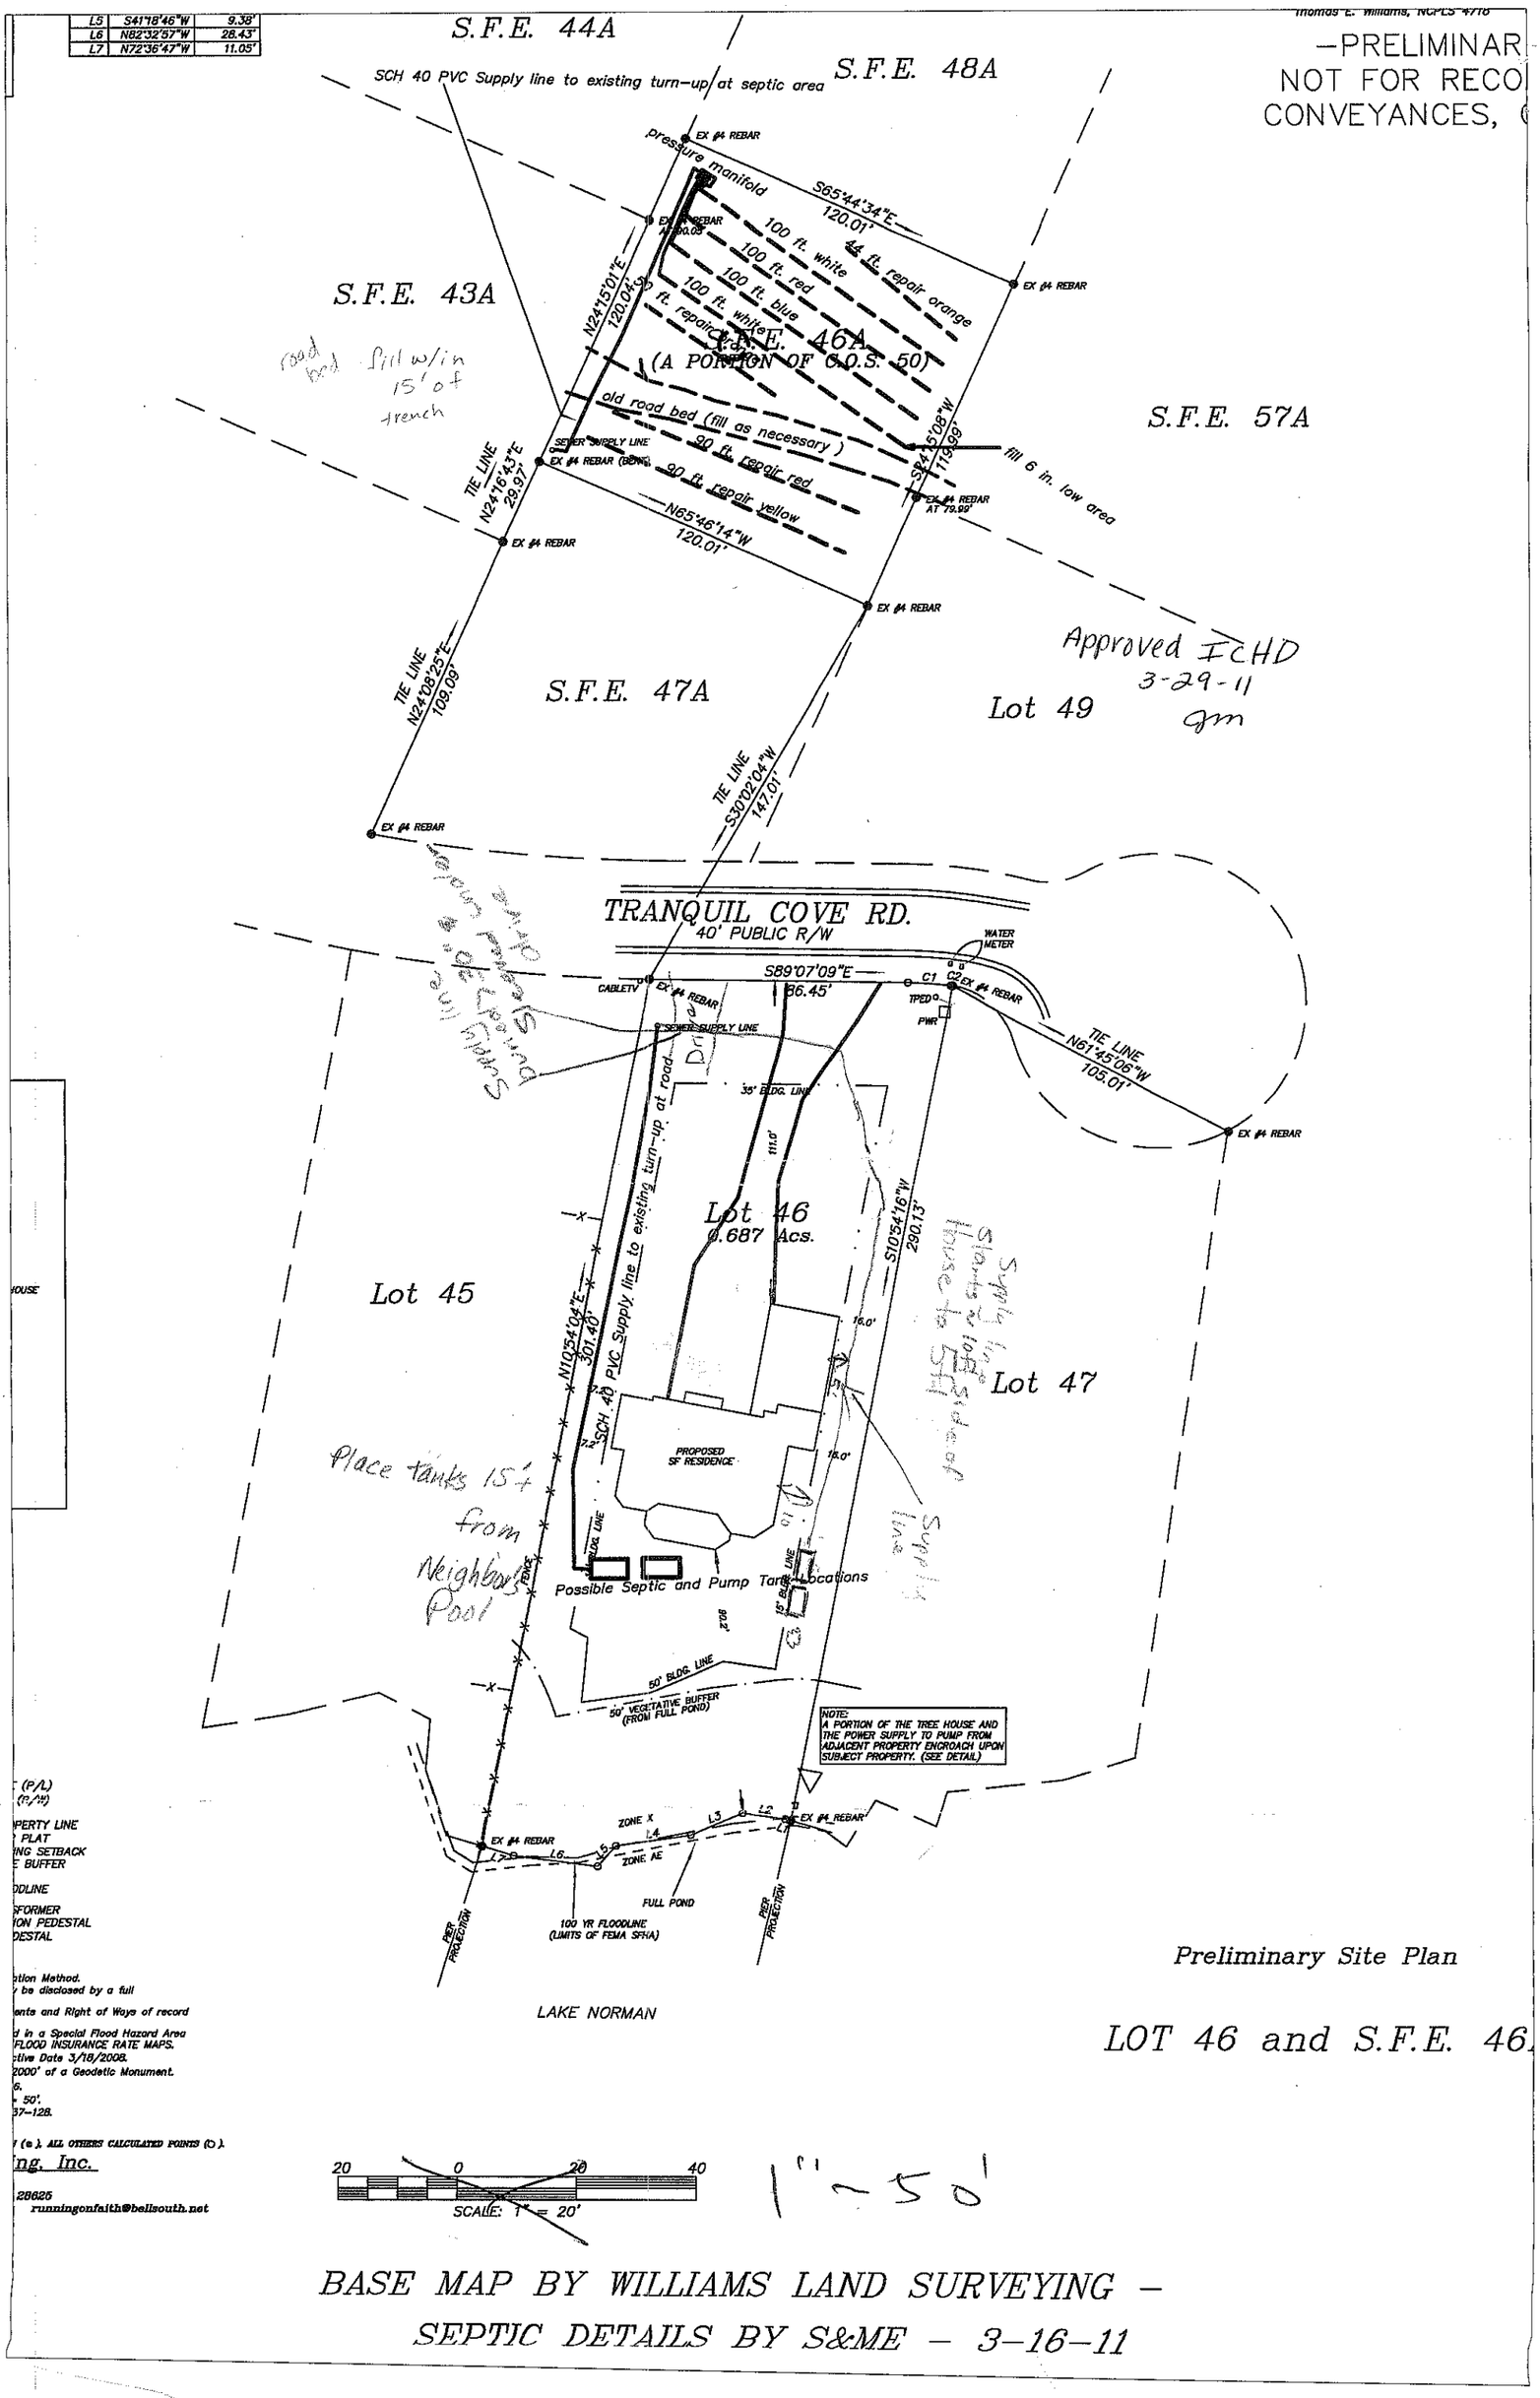


Thomas E. Williams, NCPLS 4778

—PRELIMINAR
NOT FOR RECO
CONVEYANCES,

road bed Fill w/in 15' of trench

Place tanks 15' from Neighbor's Pool

Supply line to septic area

Supply line

Supply line to house

Preliminary Site Plan

LOT 46 and S.F.E. 46

(P/L)
PERTY LINE
PLAT
NG SETBACK
BUFFER
DDLINE
SFORMER
ON PEDESTAL
DESTAL

tion Method.
be disclosed by a full
ents and Right of Ways of record
d in a Special Flood Hazard Area
FLOOD INSURANCE RATE MAPS.
ctive Date 3/16/2008.
2000' of a Geodetic Monument.
6.
50'.
37-128.
(●). ALL OTHERS CALCULATED POINTS (○).

ng, Inc.

28625
runningonfaith@bellsouth.net

BASE MAP BY WILLIAMS LAND SURVEYING –
SEPTIC DETAILS BY S&ME – 3-16-11