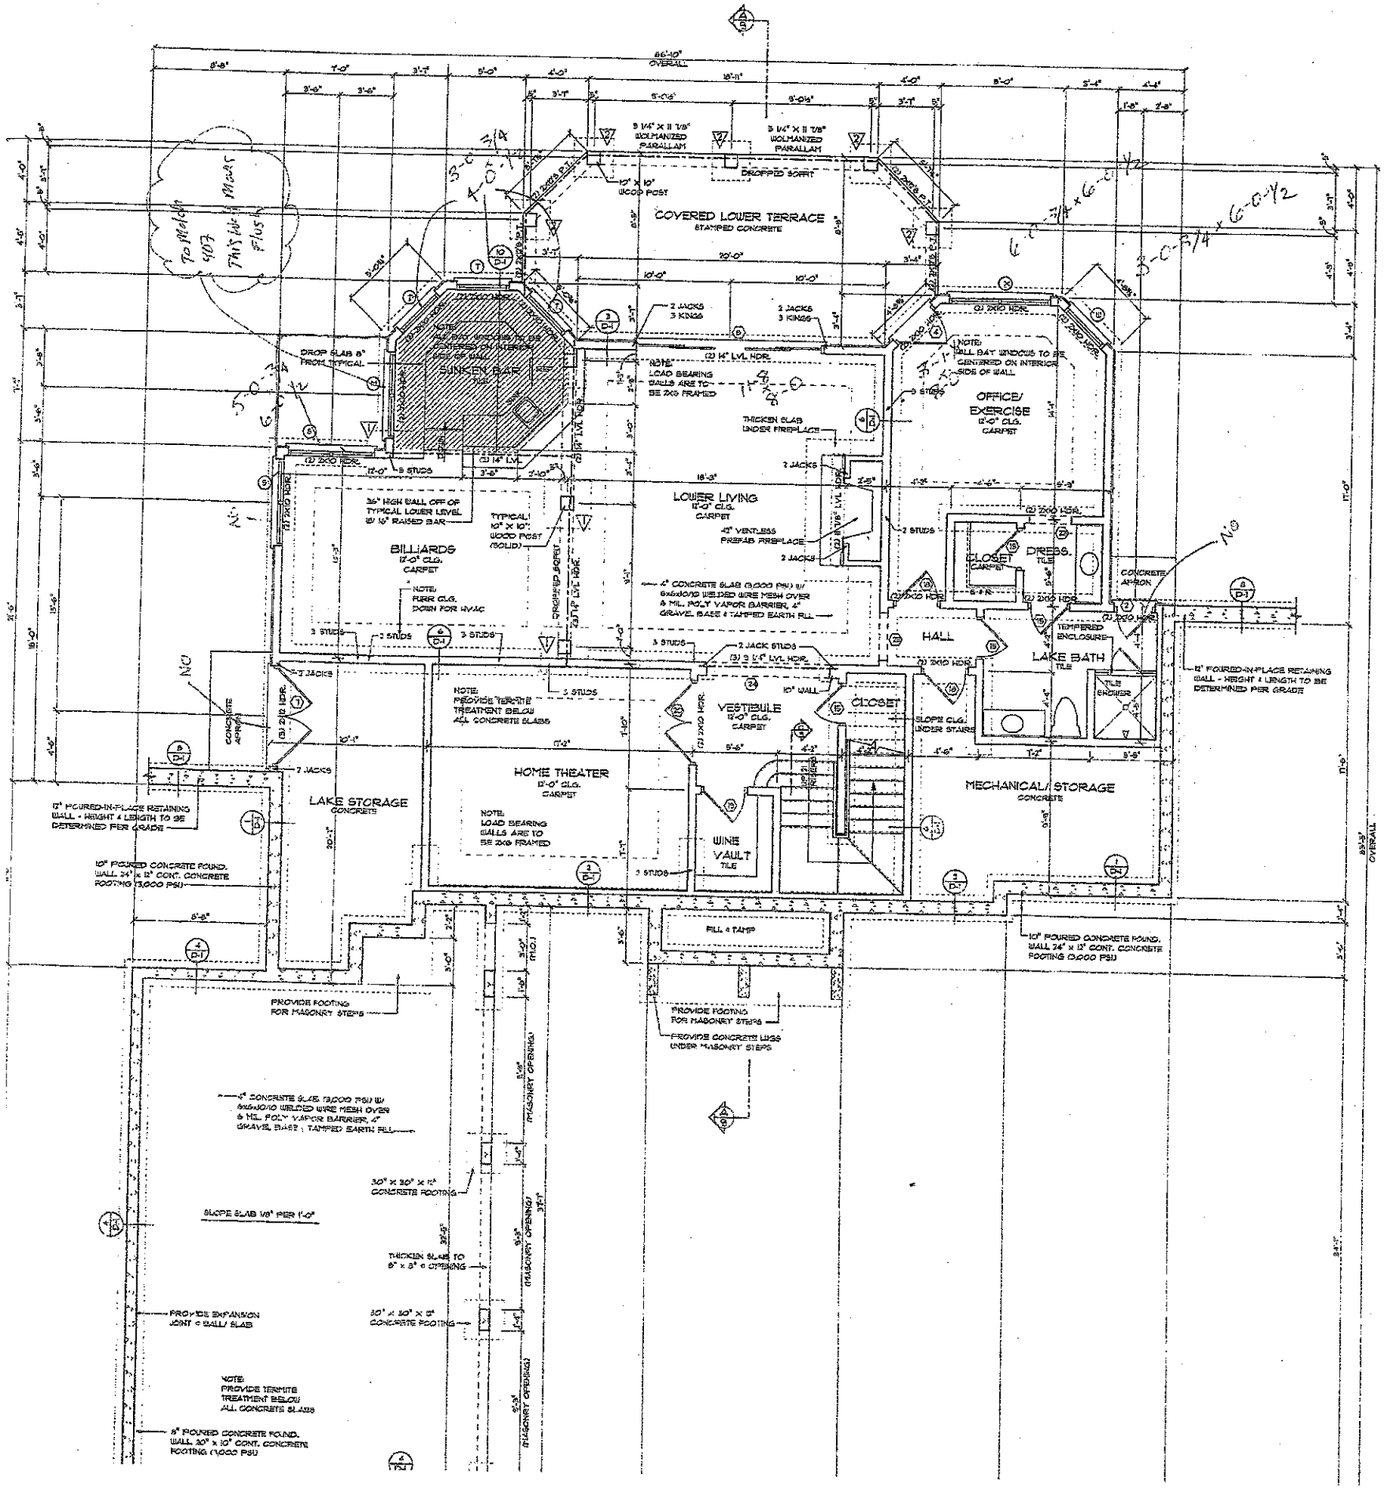


Acknowledgement Of Plans Submittal ONLY!

Date 5/4/11

Date 5-4-11

FOOTING KEY

- 36" x 36" x 15" CONCRETE FOOTING W/ 4 #4 BARS EACHWAY
- 30" x 30" x 15" CONCRETE FOOTING W/ 4 #4 BARS EACHWAY

NOTE:
ALL ANGLES ARE 45 OR 90
UNLESS NOTED OTHERWISE

FUTURE LOWER LEVEL PLAN

STRUCTURAL INTEGRITY ENGINEERING, INCORPORATED SEAL 2001 NORTH CAROLINA

ENGINEER:

NORTH CAROLINA REGISTERED PROFESSIONAL ENGINEER SEAL 27315 FREDERICK B. BAILEY, JR. 9/18/02

STRUCTURAL INTEGRITY ENGINEERING, P.A.
315 E. MAIN ST., SUITE A
PINEVILLE, NC 28134
SEAL FOR STRUCTURAL ONLY

DATE:
SEPTEMBER 10, 2002

DRAWN BY:
JOHN STEFANIK

APPROVED BY:

REVISIONS:
SEPTEMBER 18, 2002

PROJECT:

Stonebridge Luxury Homes

Custom Home For: Ron & Amie Carroll
Lot #46 Tranquil Cove Lane
The Harbour

NOTE: GENERAL CONTRACTOR TO VERIFY ALL DIMENSIONS AND ANGLES IN FIELD.

Christopher Phelps & Associates
a residential design firm
225 East Worthington Avenue
Suite 200
Charlotte, NC 28203
704-377-5569

SHEET