ARTMENT OF ENVIRONMENT, HEALTH, AND NATURAL RESOURCES
ION OF ENVIRONMENTAL HEALTH
ITE WASTEWATER SECTION

Sheet ___ of ___
PROPERTY ID #: _____
COUNTY: _____

SOIL/SITE EVALUATION
for ON-SITE WASTEWATER SYSTEM

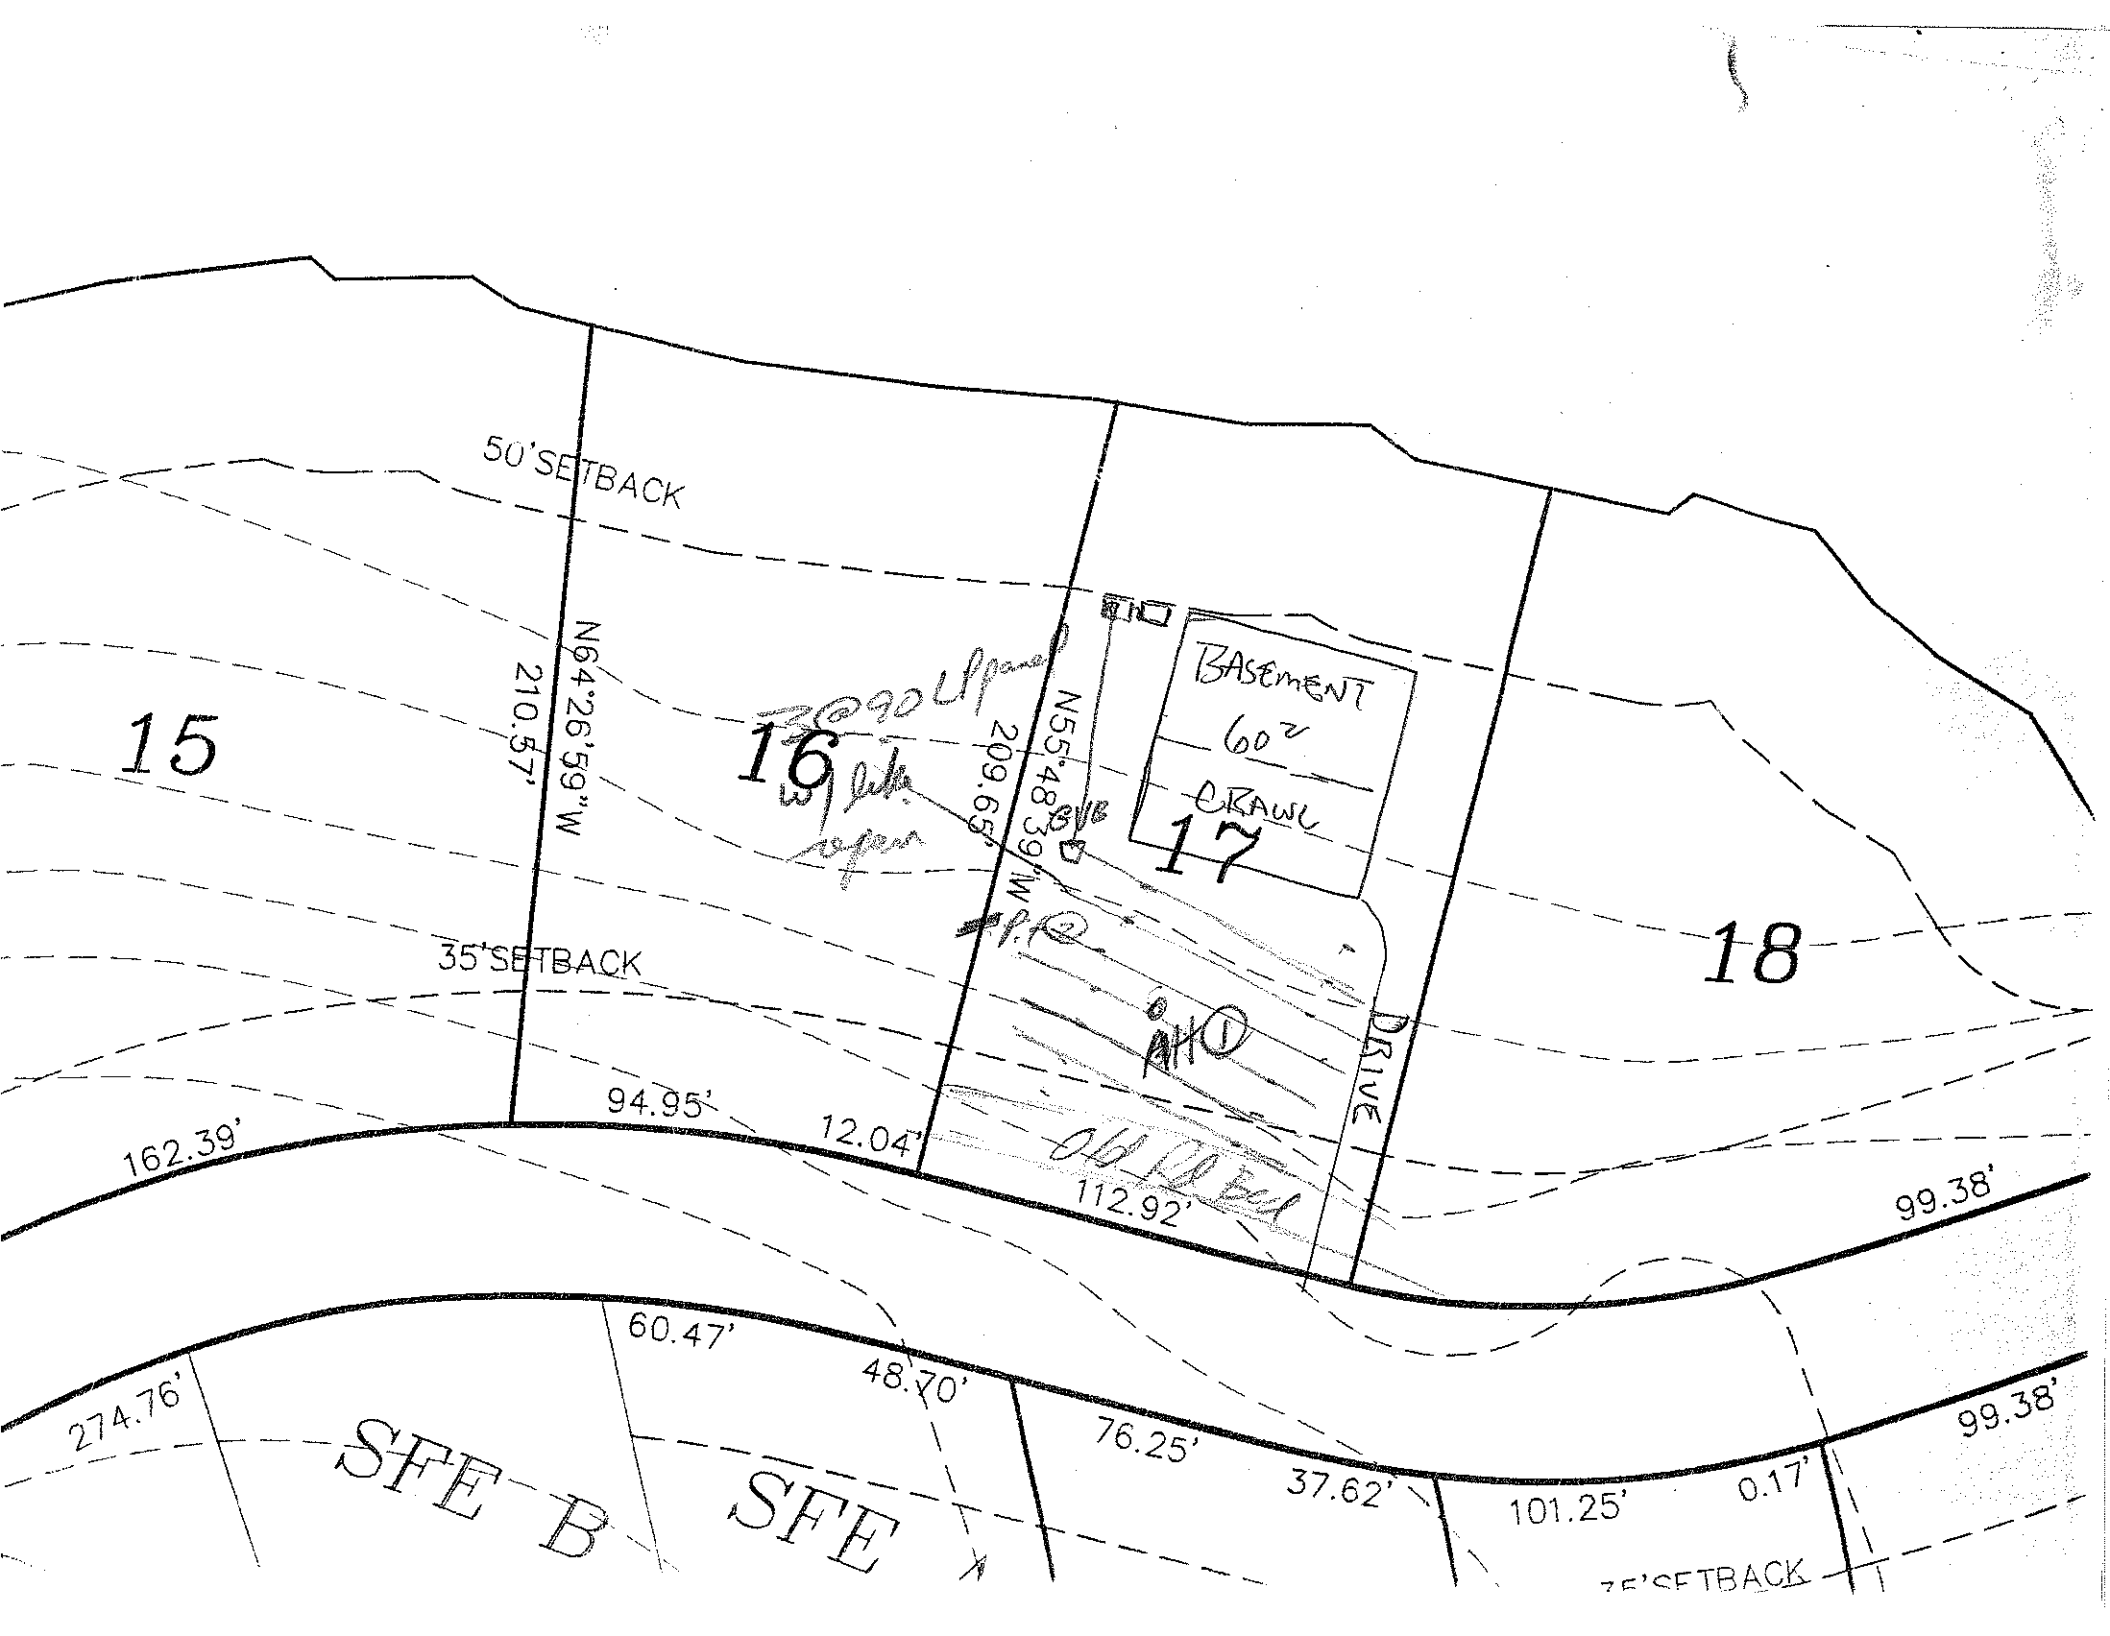
OWNER: CRI APPLICANT: _____
ADDRESS: _____ APPLICATION DATE: _____ DATE EVALUATED: 11-26
PROPOSED FACILITY: _____ PROPOSED DESIGN FLOW (.1949): _____ PROPERTY SIZE: _____
LOCATION OF SITE: Lot 17 Hudson Sts PROPERTY RECORDED: _____
WATER SUPPLY: ☐ Private ☐ Public ☑ Well ☐ Spring ☐ Other _____
EVALUATION METHOD: ☑ Auger Boring ☐ Pit ☐ Cut
TYPE OF WASTEWATER: ☐ Sewage ☐ Industrial Process ☐ Mixed

PROFILE #	1940 LANDSCAPE POSITION/ SLOPE %	HORIZON DEPTH (IN.)	SOIL MORPHOLOGY (1941) 1941 STRUCTURE/ TEXTURE	1941 CONSISTENCE/ MINERALOGY	OTHER PROFILE FACTORS 1942 SOIL WETNESS/ COLOR	1943 SOIL DEPTH	1956 SAPRO CLASS	1944 RESTR. HORIZ.	PROFILE CLASS & LTAR
Alt 1	L 8-10%	0-10	SaD k brn cL	fr					3
		10-33	SaL RC	fi sp 1:1					
		33-48	SaL rcl	fr sss pl 1:1					
			few g. iron mottles						
Old P.T 2		0-8	SaD, SL/scL						
		8-50	SaL RC	fi sp 1:1					
			common fine g. iron mottles						
3									
4									

DESCRIPTION	INITIAL SYSTEM	REPAIR SYSTEM
Available Space (.1945)		
System Type(s)		
Site LTAR		

OTHER FACTORS (.1946): _____
SITE CLASSIFICATION (.1948): _____

EVALUATED BY: _____
OTHER(S) PRESENT: _____


50'SETBACK
N64°26'59"W
210.57'
15
16
N55°48'39"W
209.65'
BASEMENT
60'
CRAWL
17
18
35'SETBACK
DRIVE
94.95'
12.04'
162.39'
112.92'
99.38'
60.47'
48.70'
274.76'
76.25'
37.62'
101.25'
0.17'
99.38'
SFE B
SFE