RECEIVED OCT 29 2013 RH
Paid $500.00 Statesville

# IREDELL COUNTY HEALTH DEPARTMENT

## *ENVIRONMENTAL HEALTH DIVISION*

PAGE 1: *APPLICATION FORM*

**Application For:**
( ) New Well Permit ( ) Well Repair Permit ( ) Well Abandonment
(✓) Septic Improvement Permit (✓) Authorization to Construct (✓) Existing System Inspection ( ) Septic System Repair

*THE ABOVE PERMIT DOCUMENTS WILL BECOME INVALID IF INFORMATION PROVIDED ON THIS APPLICATION IS FALSIFIED OR CHANGED, OR IF THE SITE IS ALTERED. THE IMPROVEMENT PERMIT IS VALID FOR EITHER 60 MONTHS OR WITHOUT EXPIRATION DEPENDING UPON DOCUMENTATION SUBMITTED APPLICATION WITH SITE PLAN 60 MONTHS, APPLICATION WITH COMPLETE, SCALED PLAT WITHOUT EXPIRATION. SEE 15A NCAC 18A .1937(f) FOR DETAILS.*

**Page 2: *Site Plan Worksheet* form MUST accompany this application**

The following optional attachments may also be submitted: ( ) Survey Plat, scaled no more than 1 inch = 60 feet
*Place an (X) beside whichever is submitted if applicable* ( ) Custom Site Plan, scaled no more than 1 inch = 60 feet

**Applicant Information:** * Call day before going to site so he can meet you there (704)975-0858 *

Applicant Name: BARRY & JULIANNE McCONAGHEY Address: 114 Shipyard Pointe Rd Mooresville, NC 28117 Phone: "

Owner Name: SAME AS ABOVE Address: " " Phone: "

**Property Information:**

Street Address: 114 Shipyard Pointe Rd Mooresville, NC 28117

Subdivision Name: The Harbour Section/Phase: 6 Lot Number: 4

Driving Directions: Brawley School Road - (South of W. Williamson Rd) drive approximately 4 miles, turn (R) on Bay Harbour Rd, go approximately 1 mile make a (L) on Shipyard, 1ST house on (R)

**Site Development Information:** *(check or complete ALL that apply)*

( ) New Single Family Residence
( ) New Multi-Family Residence
( ) Accessory Building
(✓) Bedroom(s) Addition

Maximum Number of Bedrooms: 5 (4 now)
Maximum Number of Occupants: 5
( ) Swimming Pool
( ) Other Addition/Structure:

(✓) Crawl Space Foundation
( ) Concrete Slab Foundation
( ) Basement with Plumbing
( ) Basement without Plumbing

Non-Residential Site Development:
Type of Business:
Square Footage of Building:
Maximum Number of Employee:
Maximum Number of Seats/Beds/Other:

**Water Supply:**

( ) New Well (✓) Existing Well (✓) Community Well ( ) City Water ( ) Other Public Water

**Desired Septic System Type:** *(you may rank in order of preference)* Year existing system installed: 2008
( ) No Preference ( ) Alternative ( ) Conventional ( ) Innovative ( ) Modified Conventional ( ) Other:

**Please answer the following to the best of your ability:**

( ) Yes (✓) No Does the site contain any jurisdictional wetlands?
( ) Yes (✓) No Is any non-domestic sewage (i.e. industrial) to be generated?
( ) Yes (✓) No Is the site subject to approval by any other public agency?

*I have read this application and certify that the information provided herein is true, complete, and correct. Authorized county and state officials are granted right of entry to conduct necessary inspections to determine compliance with applicable laws and rules. I understand that I am solely responsible for the proper identification and labeling of all property lines and corners and making the site accessible so that a complete site evaluation can be performed.*

Signature: Julianne McConaghey 10/29/13
Property owner or owner's legal representative signature (SIGNATURE REQUIRED) DATE

$ PAID 577.25 Ck# 1427 10-29-13 cw

**Iredell County**
**Planning & Enforcement**
**349 N. Center St. PO Box 788**
**Statesville, NC 28687**
**704-878-3113**

FILE COPY

## Zoning Permit

**Permit Number:** 181743ZO


Printed: 10/29/2013

**Master #:** 181743

**Associated Permits:**
181743ZO Zoning

### Applicant

**Name:** Barry & Julianne McConaghey **Phone:**
**Address:** 114 Shipyard Pointe Rd.
Mooresville, NC 28117

### Parcel

**Parcel Number:** 4625393952.000 **Zoning:** R20 CUD
**Address:** 114 Shipyard Pointe Rd. **Township:** 1700
Mooresville, NC 28117 **Area:** 0.58
**Subdivision:** The Harbour Ph6 **Lot(s):** 4
**Directions to Parcel:** Brawley School Rd, rt on Bay Harbour, rt on Shipyard, house on rt

### Owners

**Name:** Barry & Julianne McConaghey
**Address:** 114 Shipyard Pointe Rd.
Mooresville, NC 28117


### Contractors

**Contractor Type: Building**
**Name:** Owner
**Address:**

### Fees and Receipts:

| Number | Description | Amount |
|---|---|---|
| FEE-300443-07 | Zoning - Permit Application | $75.00 |
| FEE-300444-07 | Technology Fee - Planning | $2.25 |
| FEE-300445-07 | Environmental Health - Gravity System | $500.00 |

$ PAID
CK# 14.27
10-29-13 ad

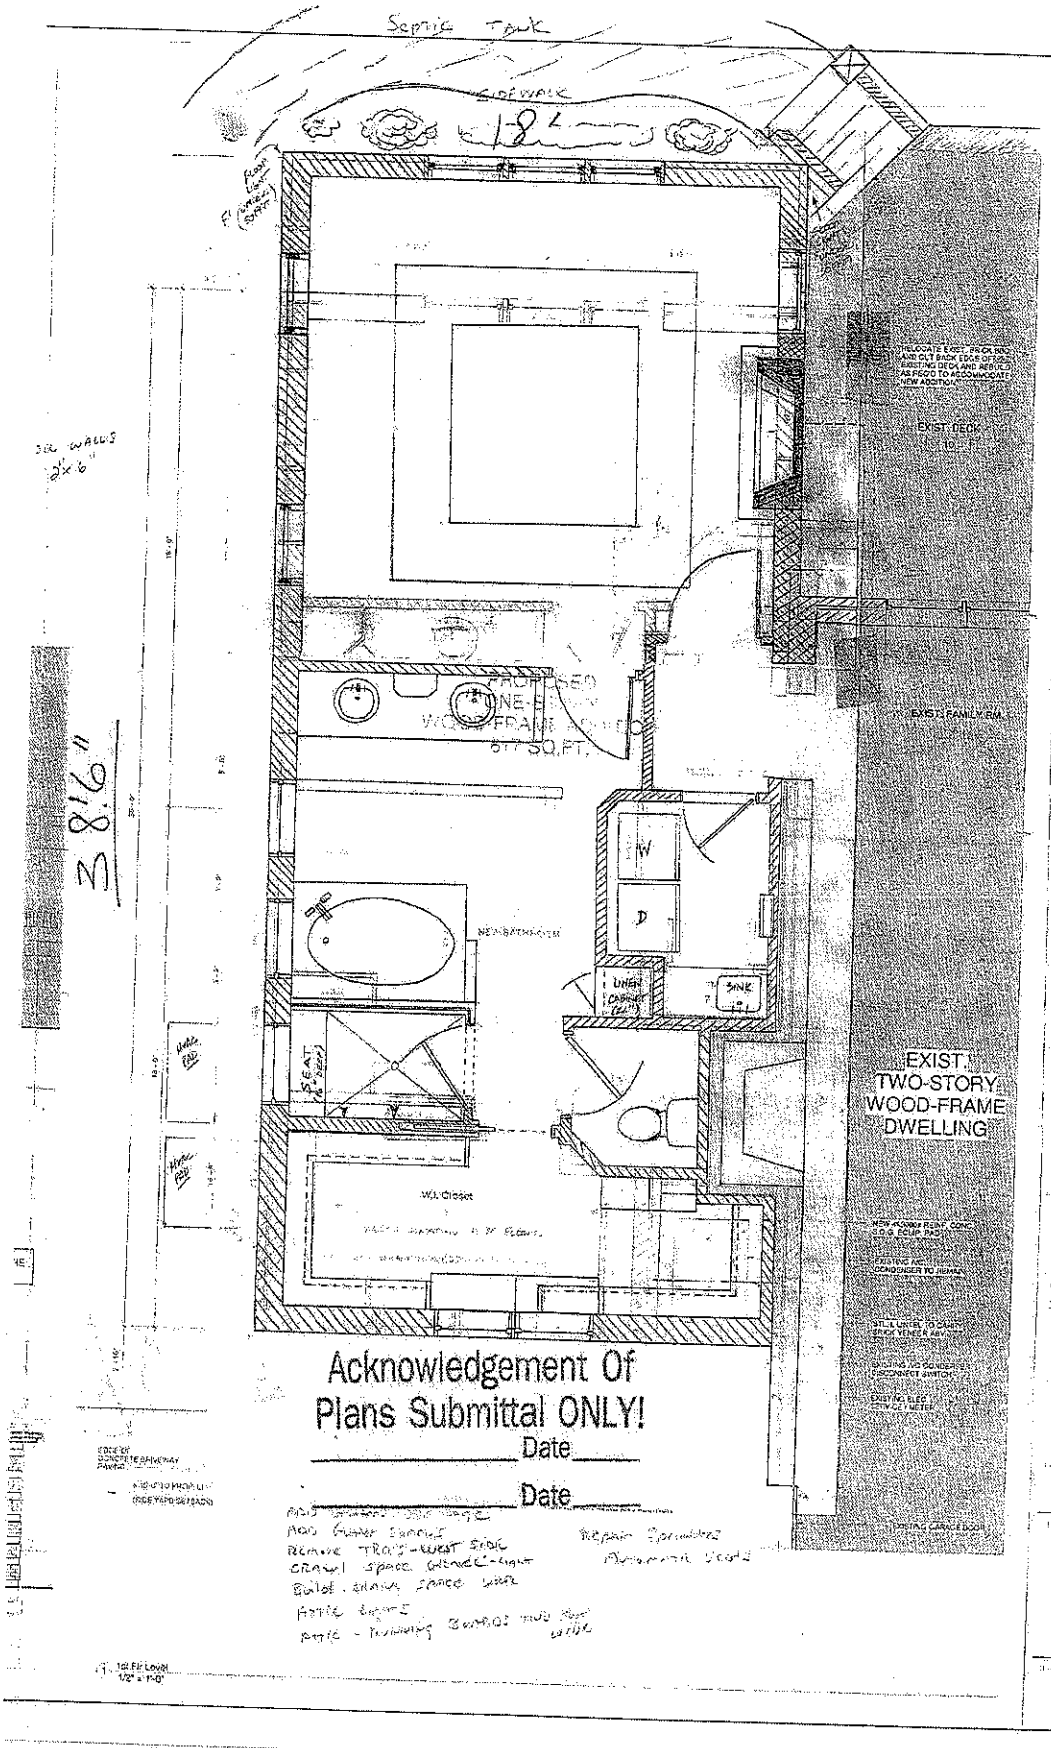


MONICO
ARCHITECTURE

626 N Graham St.
Suite 412
Charlotte, NC 28202
(P) 704.451.2357

ADDITION

McConaghey House

114 Shipyard Point Rd.
Mooresville, NC

JTM
JTM
10/03/2013

PLAN NORTH
TRUE NORTH

13 101 07

Plans & Elevations

A101