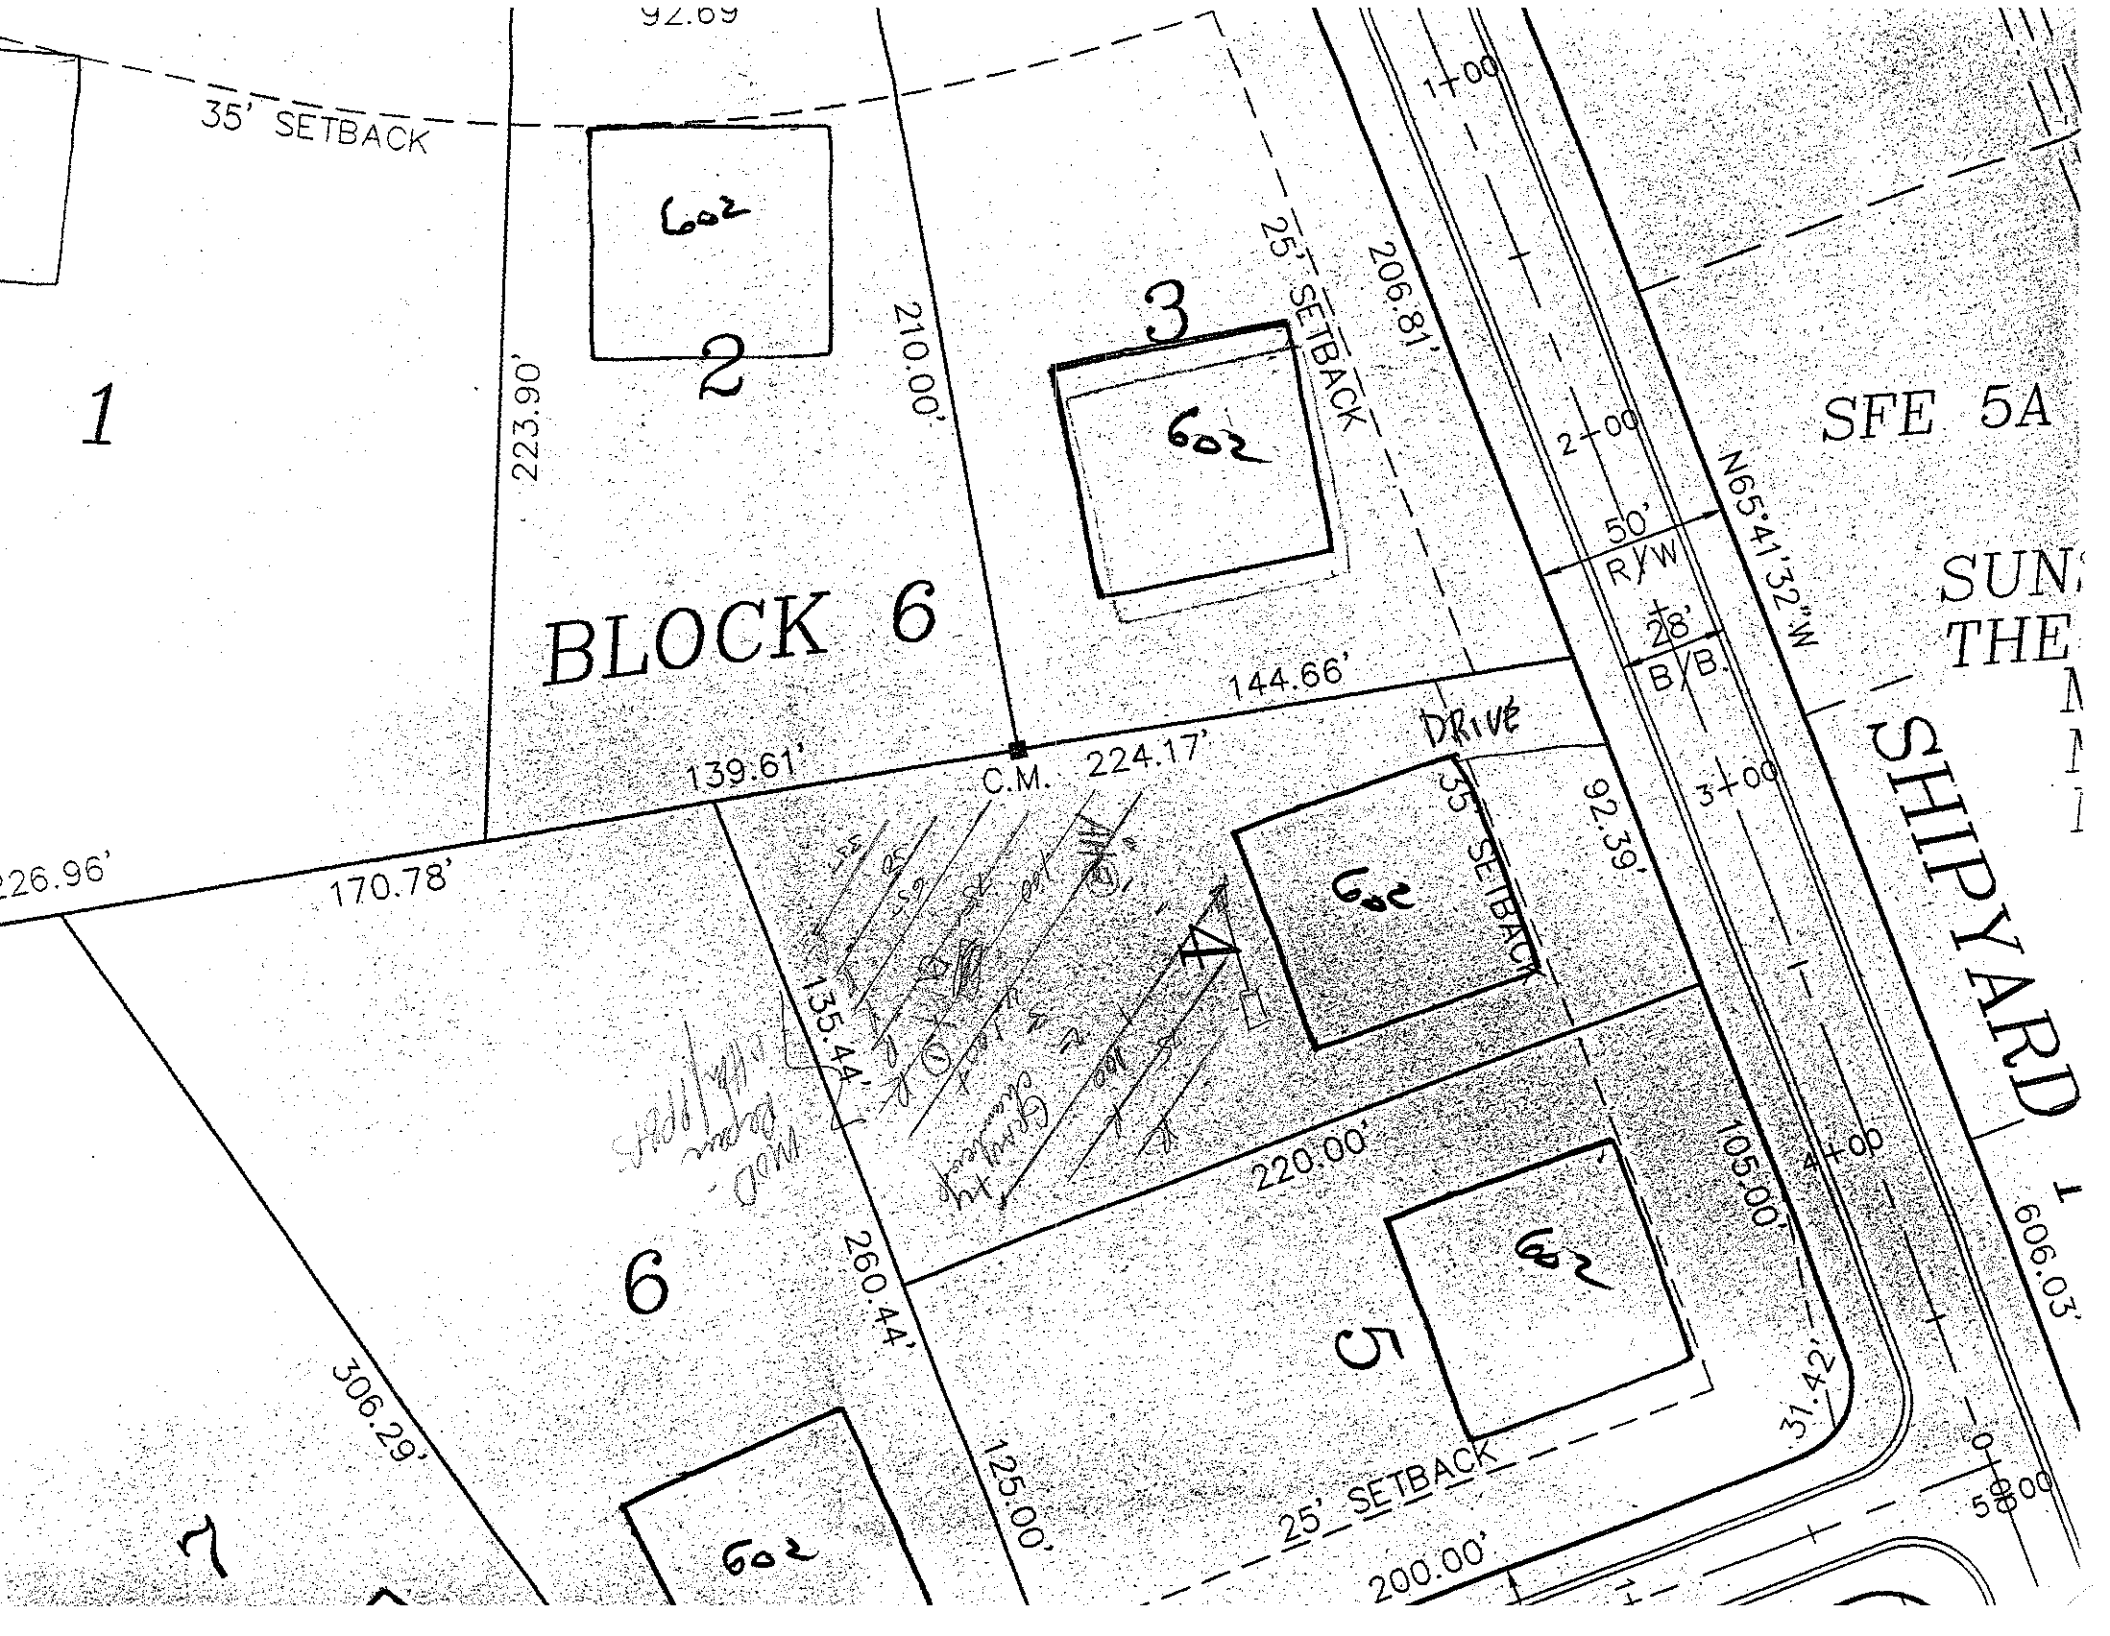

35' SETBACK
602
2
1
3
602
223.90'
210.00'
25' SETBACK
206.81'
1+00
2+00
3+00
4+00
5+00
SFE 5A
SUN
THE
SHIPYARD
50' R/W
28'
B/B.
N65°41'32"W
606.03'
BLOCK 6
144.66'
139.61'
C.M.
224.17'
DRIVE
226.96'
170.78'
602
25' SETBACK
92.39'
135.44'
4
220.00'
105.00'
31.42'
6
260.44'
306.29'
5
602
125.00'
25' SETBACK
200.00'
7
602

ON-SITE WASTEWATER SECTION

SOIL/SITE EVALUATION
for ON-SITE WASTEWATER SYSTEM

OWNER: CRI APPLICANT: _____

ADDRESS: _____ APPLICATION DATE: _____ DATE EVALUATED: _____

PROPOSED FACILITY: _____ PROPOSED DESIGN FLOW (.1949): _____ PROPERTY SIZE: _____

LOCATION OF SITE: Lot 4 Hudson Ln PROPERTY RECORDED: _____

WATER SUPPLY: ☐ Private ☐ Public ☑ Well ☐ Spring ☐ Other _____

EVALUATION METHOD: ☐ Auger Boring ☐ Pit ☐ Cut

TYPE OF WASTEWATER: ☐ Sewage ☐ Industrial Process ☐ Mixed

PROFILE #	.1940 LANDSCAPE POSITION/ SLOPE %	HORIZON DEPTH (IN.)	SOIL MORPHOLOGY (.1941) .1941 STRUCTURE/ TEXTURE	SOIL MORPHOLOGY (.1941) .1941 CONSISTENCE/ MINERALOGY	OTHER PROFILE FACTORS .1942 SOIL WETNESS/ COLOR	.1943 SOIL DEPTH	.1956 SAPRO CLASS	.1944 RESTR HORIZ	PROFILE CLASS & LTAR
1	L 19%	0-5	gr brn scl	fr					PS .3+
		5-20	ss sbk scl	fr so sno					
		20-48+	m-vk sbk cl	fr ss so sph					
2	L 18%	0-7	gr brn scl	fr					PS .3+
		7-48	sbk pc/cl	fr sp ss so sph					
3									
4									

DESCRIPTION	INITIAL SYSTEM	REPAIR SYSTEM
Available Space (.1945)		
System Type(s)		
Site LTAR		

OTHER FACTORS (.1946): _____

SITE CLASSIFICATION (.1948): _____

EVALUATED BY: _____

OTHER(S) PRESENT: _____