PARTMENT OF ENVIRONMENT, HEALTH, AND NATURAL RESOURCES
IVISION OF ENVIRONMENTAL HEALTH
N-SITE WASTEWATER SECTION

Sheet 1 of 2E
PROPERTY ID #:
COUNTY:

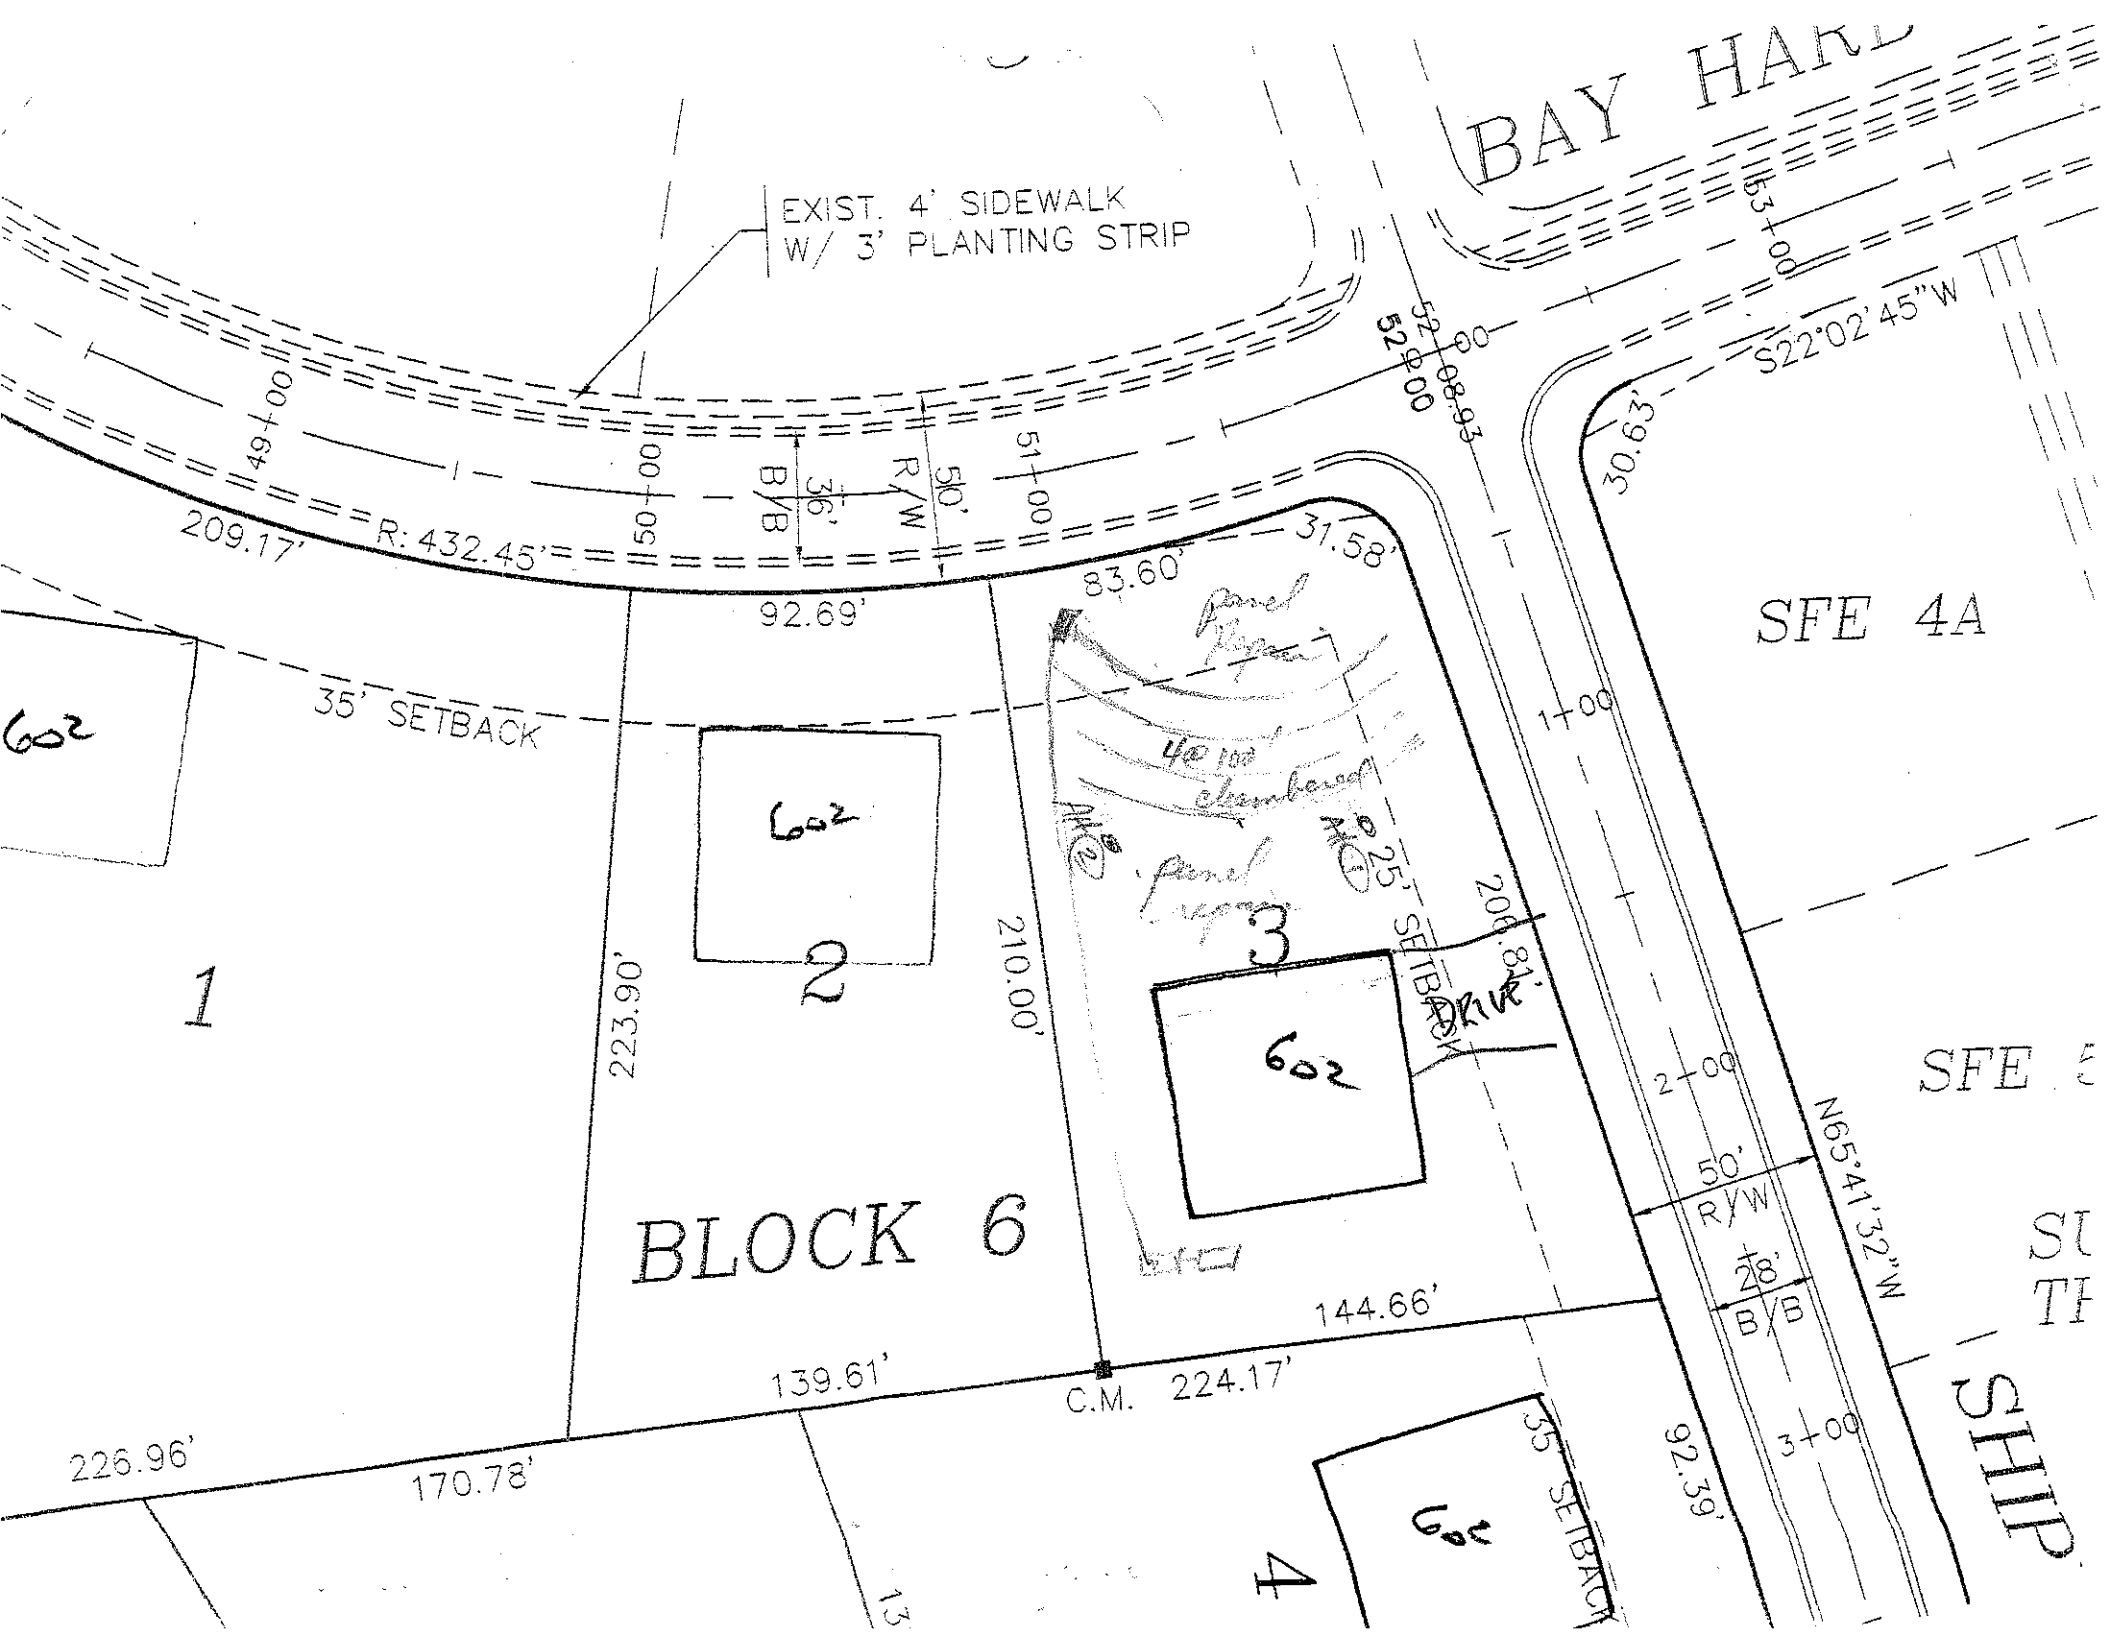
SOIL/SITE EVALUATION
for ON-SITE WASTEWATER SYSTEM

OWNER: Ortt — APPLICANT:
ADDRESS: — APPLICATION DATE: — DATE EVALUATED: 4/2/97
PROPOSED FACILITY: — PROPOSED DESIGN FLOW (.1949): — PROPERTY SIZE:
LOCATION OF SITE: Lot 3, Harbour Ln — PROPERTY RECORDED:
WATER SUPPLY: ☐ Private ☐ Public ☐ Well ☐ Spring ☐ Other
EVALUATION METHOD: ☐ Auger Boring ☐ Pit ☐ Cut
TYPE OF WASTEWATER: ☐ Sewage ☐ Industrial Process ☐ Mixed

PROFILE #	.1940 LAND-SCAPE POSITION/ SLOPE %	HORI-ZON DEPTH (IN.)	SOIL MORPHOLOGY (.1941) .1941 STRUCTURE/ TEXTURE	SOIL MORPHOLOGY (.1941) .1941 CONSISTENCE/ MINERALOGY	OTHER PROFILE FACTORS .1942 SOIL WETNESS/ COLOR	.1943 SOIL DEPTH	.1956 SAPRO CLASS	.1944 RESTR HORIZ	PROFILE CLASS & LTAR
1	L ~24%	0-20	SPRO Re	M Sprsy					IV .37
		20-65	SPRO Re	M Sprsy					
			w/ wet lens	SPRO					
2	L ~4%	0-10	gr bsk sl/sil fr						IV .37
			w/ SPRO Re	f SP SMP					
		24-48	SPRO Re	FR SS SP SMP					
			w/ wet SPRO						
3									
4									

DESCRIPTION	INITIAL SYSTEM	REPAIR SYSTEM
Available Space (.1945)		
System Type(s)		
Site LTAR		

OTHER FACTORS (.1946):
SITE CLASSIFICATION (.1948):
EVALUATED BY:
OTHER(S) PRESENT:


BAY HARB
EXIST. 4' SIDEWALK
W/ 3' PLANTING STRIP
49+00
50+00
51+00
52+00
53+00
B/B
36'
R/W
50'
R: 432.45'
209.17'
92.69'
31.58'
83.60'
S22°02'45"W
30.63'
52+08.93
SFE 4A
35' SETBACK
602
602
602
602
1
2
3
BLOCK 6
223.90'
210.00'
25' SETBACK
206.81'
DRIVE
1+00
2+00
3+00
50'
R/W
28'
B/B
N65°41'32"W
92.39'
144.66'
139.61'
C.M. 224.17'
226.96'
170.78'
35' SETBACK
4