DEPARTMENT OF ENVIRONMENT, HEALTH, AND NATURAL RESOURCES
DIVISION OF ENVIRONMENTAL HEALTH
ON-SITE WASTEWATER SECTION

Sheet ___ of ___
PROPERTY ID #: _____
COUNTY: _____

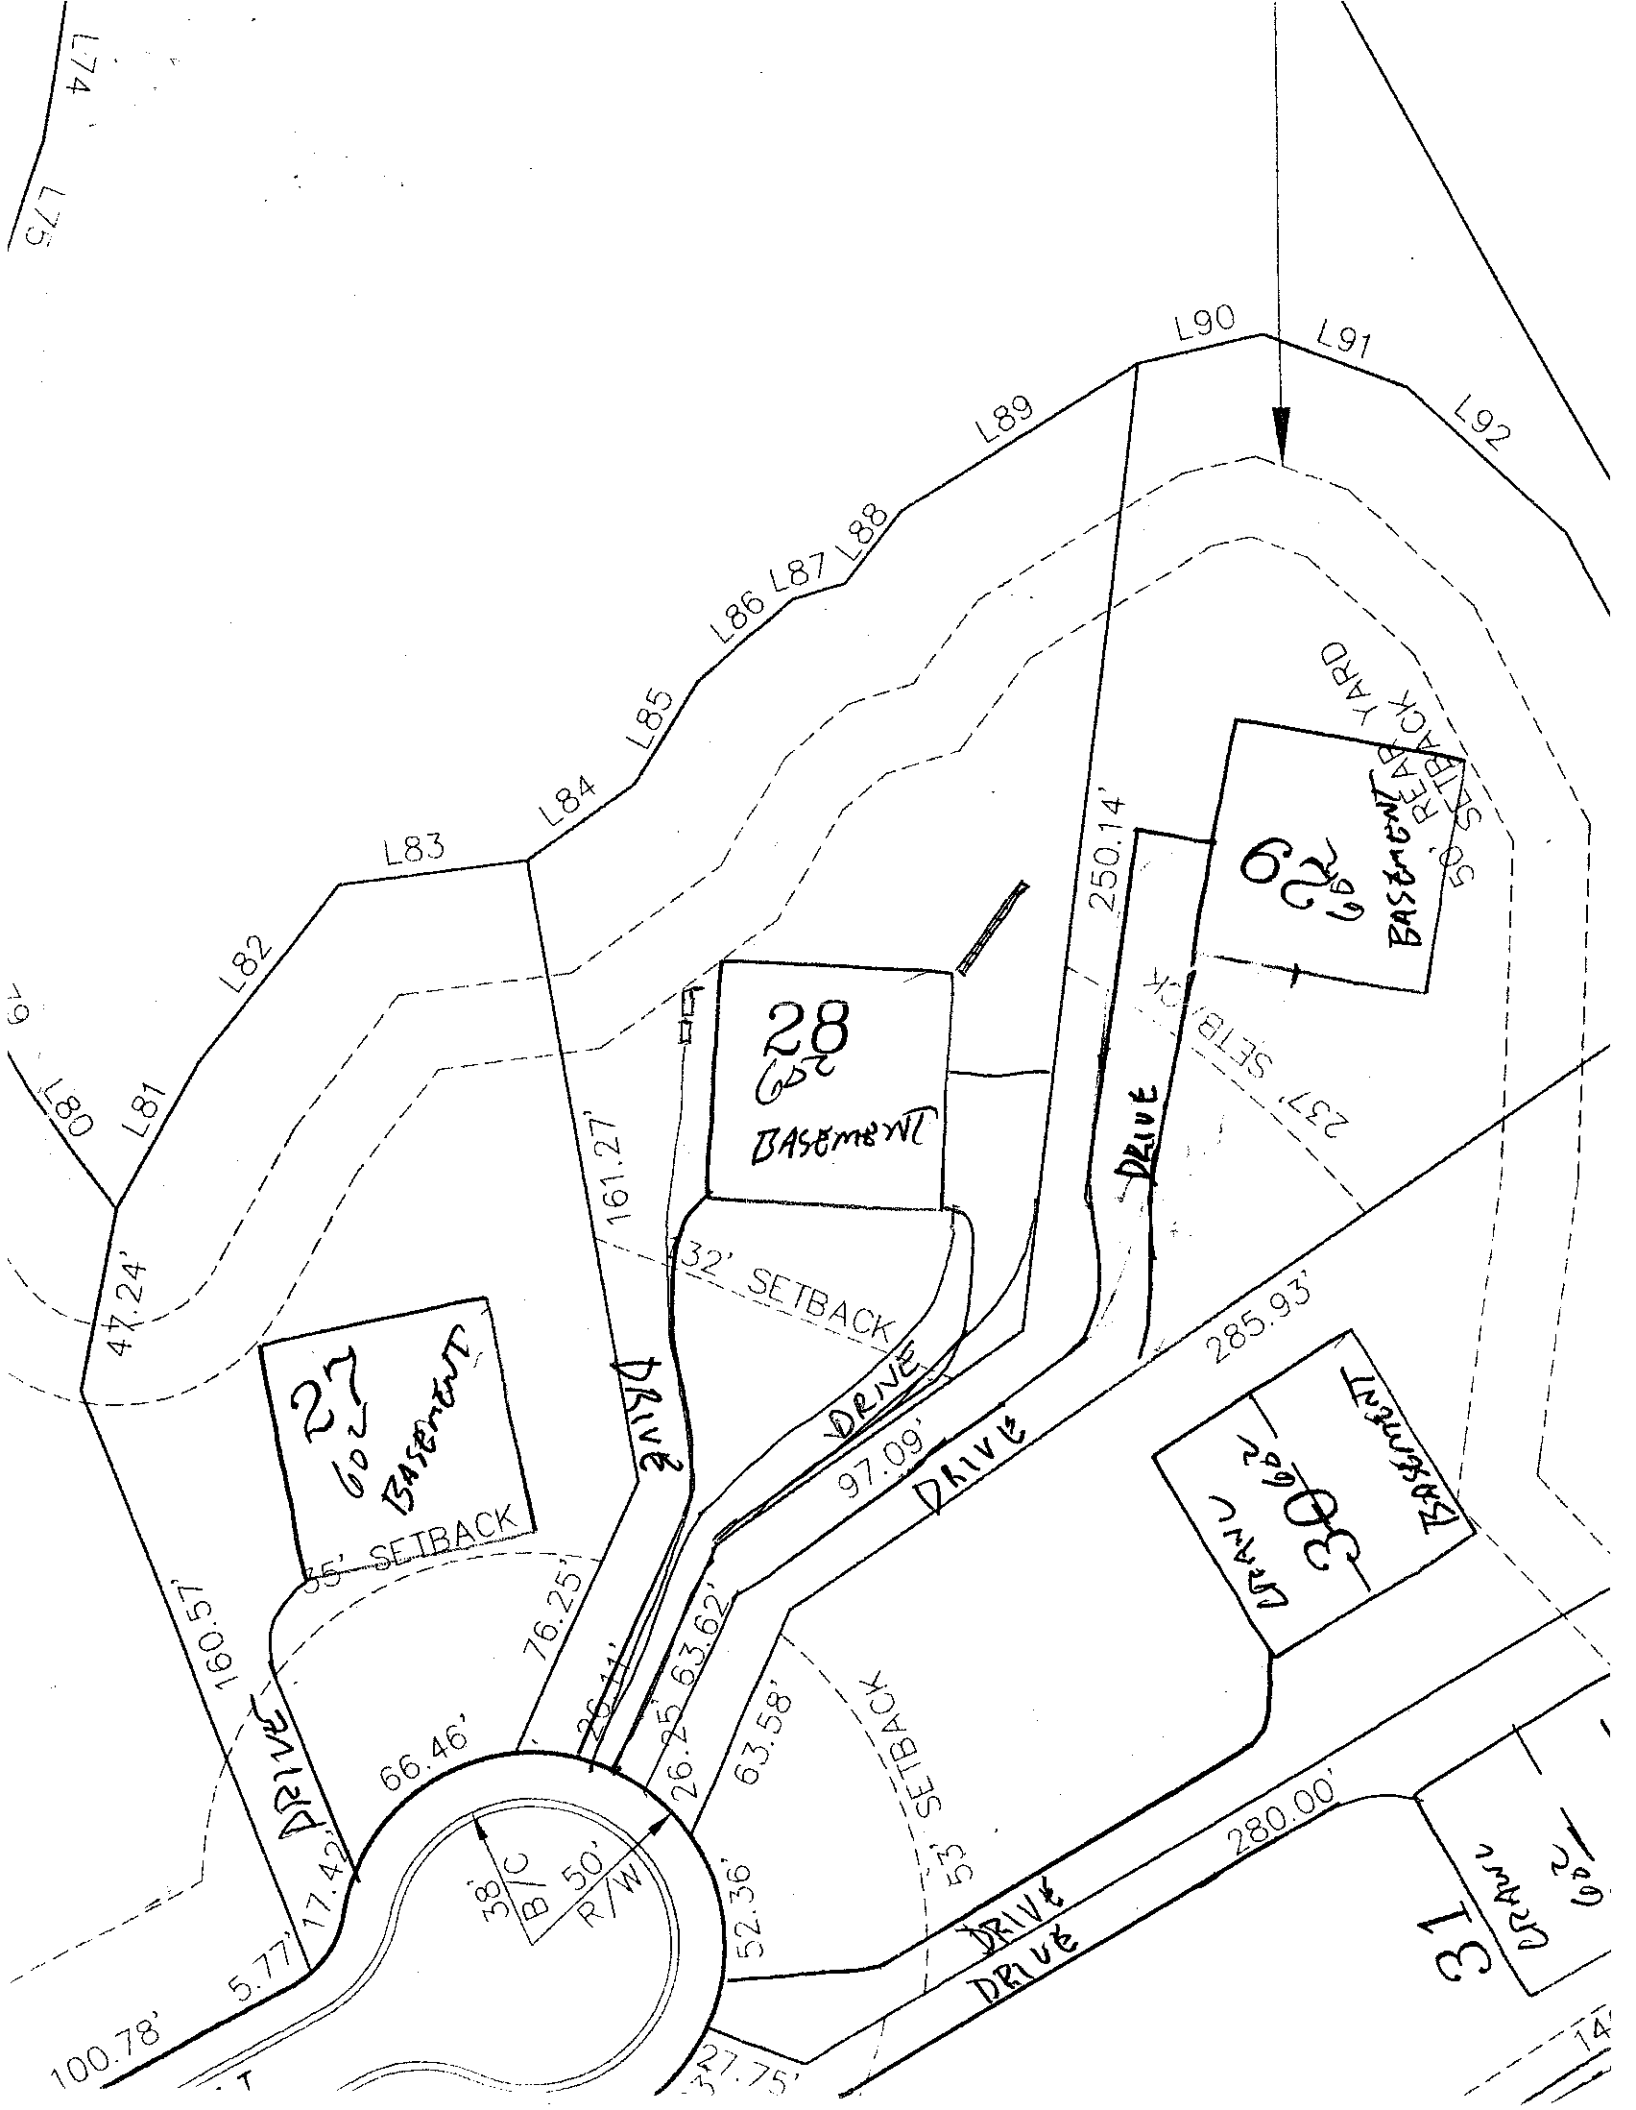
SOIL/SITE EVALUATION
for ON-SITE WASTEWATER SYSTEM

OWNER: CKI APPLICANT: _____
ADDRESS: _____ APPLICATION DATE: _____ DATE EVALUATED: 2-18-21
PROPOSED FACILITY: _____ PROPOSED DESIGN FLOW (.1949): _____ PROPERTY SIZE: _____
LOCATION OF SITE: Lot 28 (Belmont) Hudson Ln PROPERTY RECORDED: _____
WATER SUPPLY: ☐ Private ☐ Public ☐ Well ☐ Spring ☐ Other _____
EVALUATION METHOD: ☐ Auger Boring ☐ Pit ☐ Cut
TYPE OF WASTEWATER: ☐ Sewage ☐ Industrial Process ☐ Mixed

PROFILE #	1940 LAND-SCAPE POSITION/ SLOPE %	HORI-ZON DEPTH (IN.)	SOIL MORPHOLOGY (.1941) 1941 STRUCTURE/ TEXTURE	1941 CONSISTENCE/ MINERALOGY	OTHER PROFILE FACTORS 1942 SOIL WETNESS/ COLOR	1943 SOIL DEPTH	1956 SAPRO CLASS	1944 RESTR HORIZ	PROFILE CLASS & LTAR
1	L 4.6%	0-8	gr fsl	fri					PS .3
		8-22	SAB RCL	fri SS/SP					
		22-48	SAB RCL	fri SS/SP					
			few/common mica						
2	L 6.8%	0-8	gr fsl	fri					PS .3+
		8-24	SAB RCL	fri SS/SP					
		24-48	SAB RCL	fri SS/SP					
			common mica flakes						
			few wood SAB						
3									
4									

DESCRIPTION	INITIAL SYSTEM	REPAIR SYSTEM
Available Space (.1945)		
System Type(s)		
Site LTAR		

OTHER FACTORS (.1946): _____
SITE CLASSIFICATION (.1948): _____
EVALUATED BY: _____
OTHER(S) PRESENT: _____


L74
L75
L90
L91
L92
L89
L88
L87
L86
L85
L84
L83
L82
L81
L80
250.14'
237' SETBACK
REAR YARD
50' SETBACK
BASEMENT
DRIVE
161.27'
32' SETBACK
285.93'
97.09'
47.24'
55' SETBACK
160.57'
76.25'
66.46'
26.25'
63.62'
63.58'
53' SETBACK
52.36'
280.00'
17.42'
5.77'
100.78'
27.75'
38' R/C
50' R/W
28
Lot
BASEMENT
27
Lot
BASEMENT
30
Lot
BASEMENT
31
Lot