DEPARTMENT OF ENVIRONMENT, HEALTH, AND NATURAL RESOURCES
DIVISION OF ENVIRONMENTAL HEALTH
ON-SITE WASTEWATER SECTION

Sheet ___ of ___
PROPERTY ID #: _____
COUNTY: _____

SOIL/SITE EVALUATION
for ON-SITE WASTEWATER SYSTEM

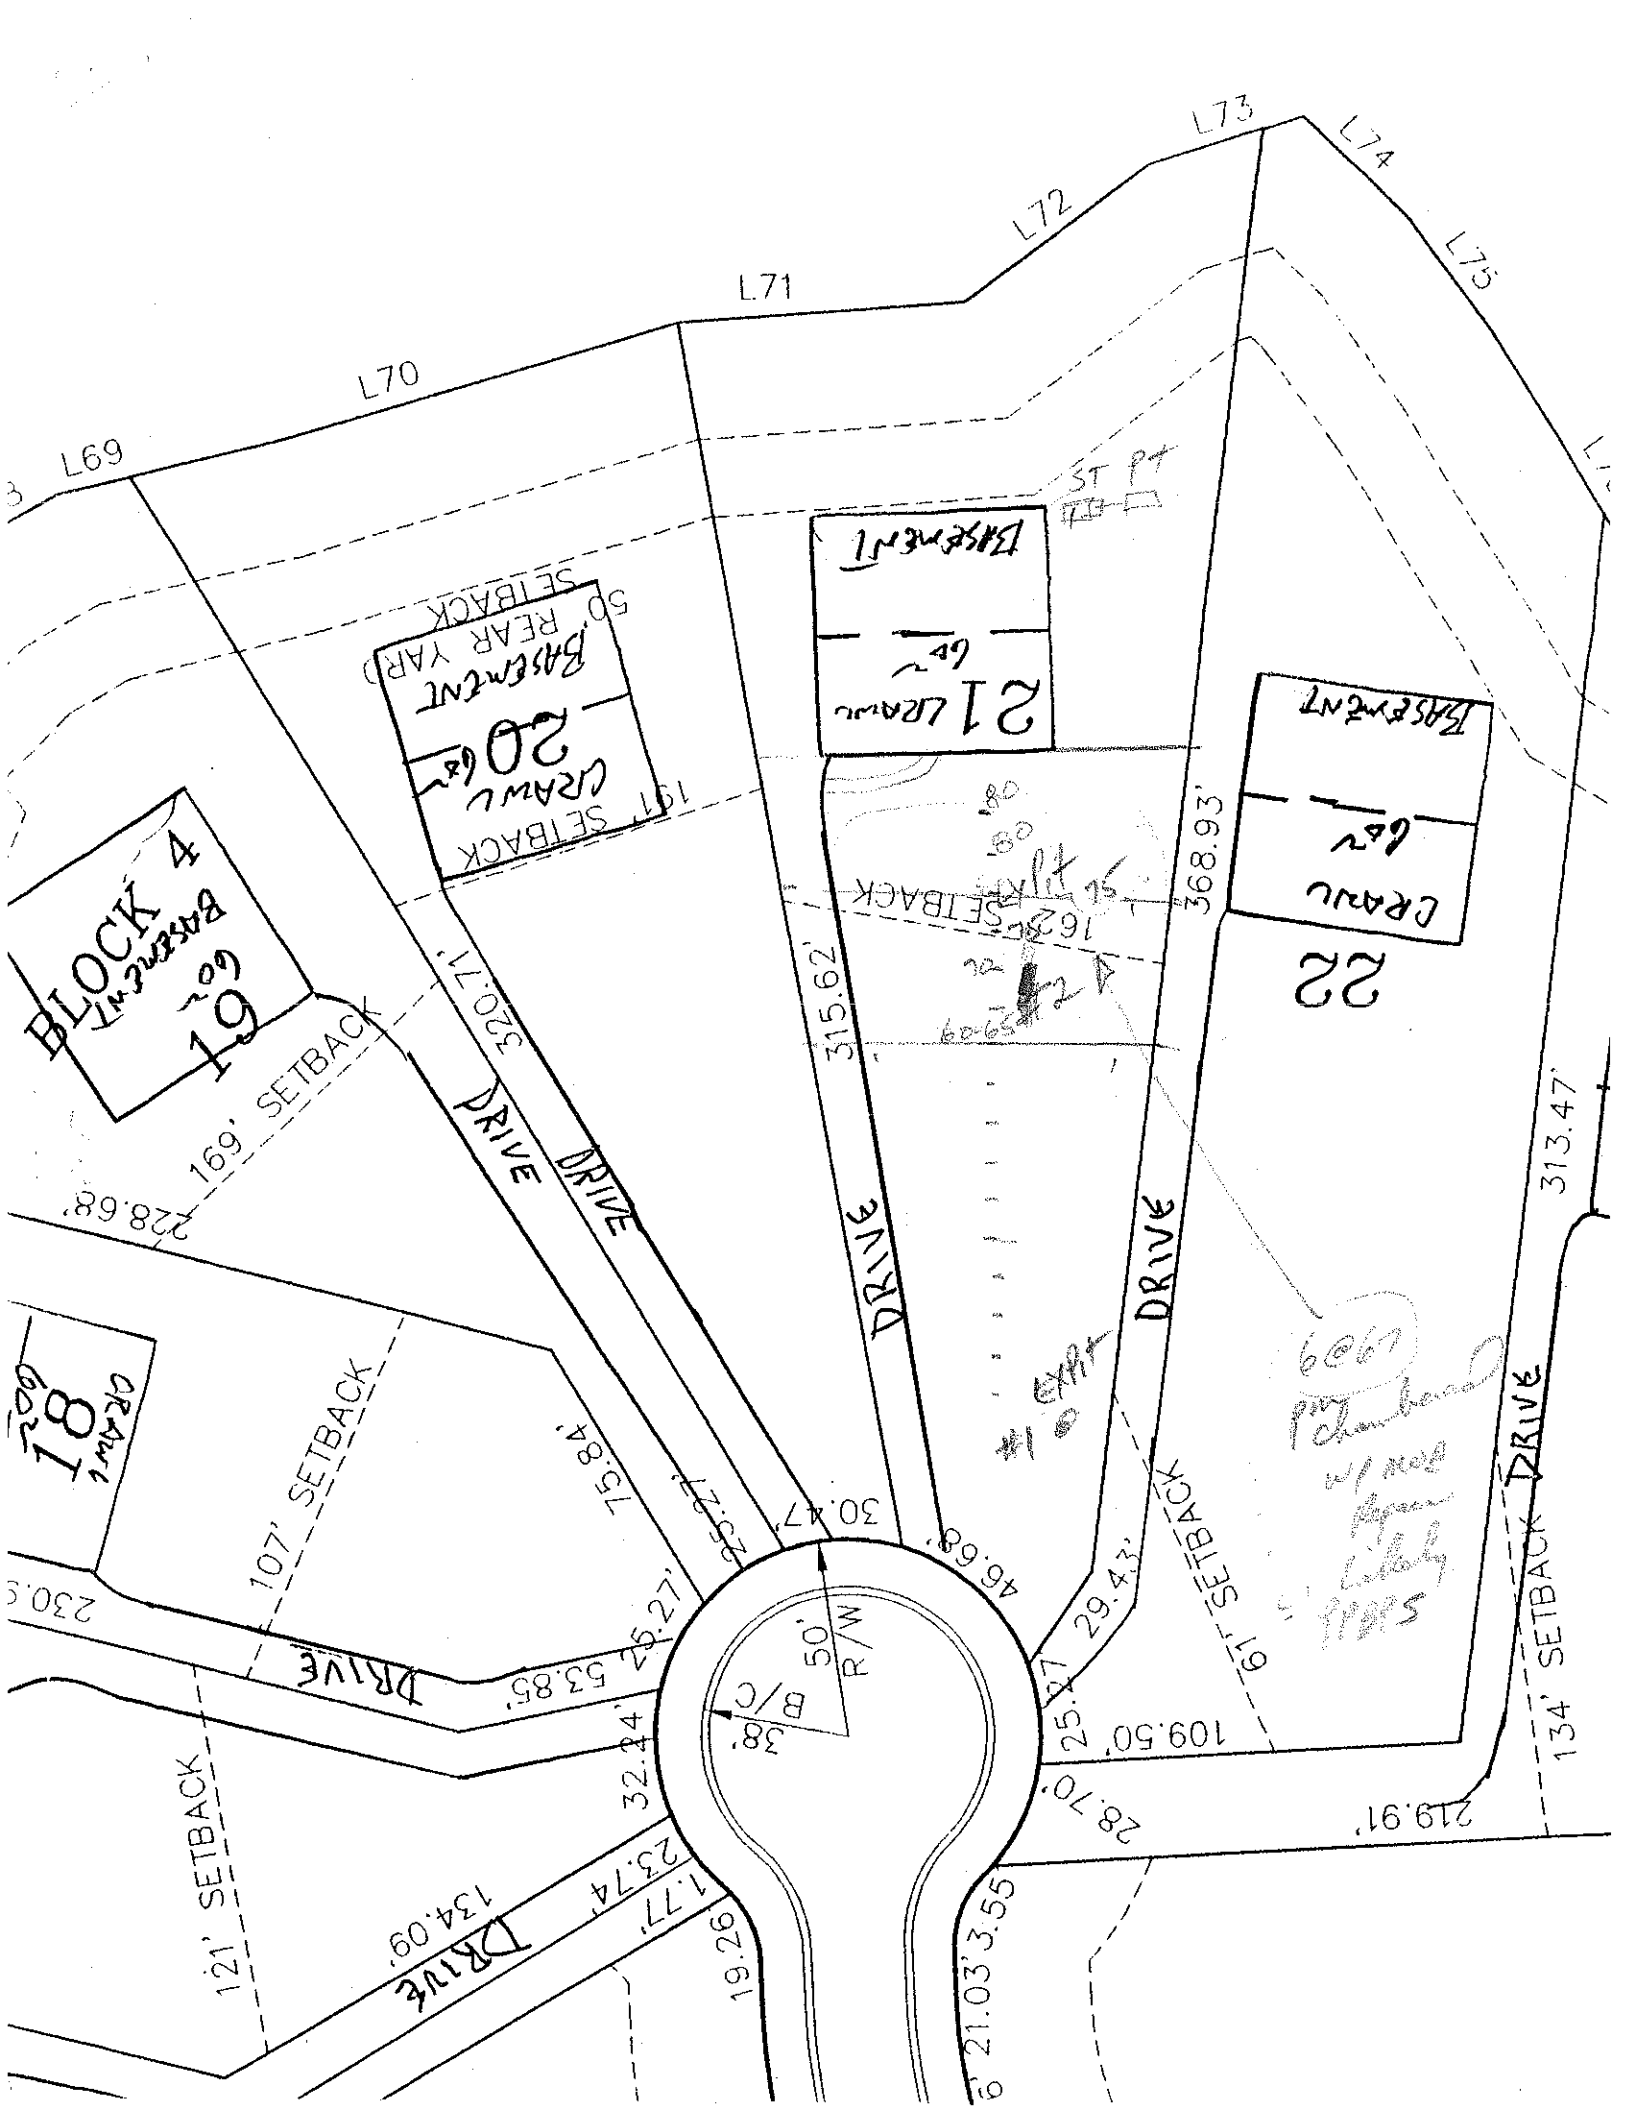
OWNER: CKT APPLICANT: _____
ADDRESS: _____ APPLICATION DATE: _____ DATE EVALUATED: 2-4-97
PROPOSED FACILITY: _____ PROPOSED DESIGN FLOW (.1949): _____ PROPERTY SIZE: _____
LOCATION OF SITE: lot 21 Harbour d PROPERTY RECORDED: _____
WATER SUPPLY: ☐ Private ☐ Public ☐ Well ☐ Spring ☐ Other _____
EVALUATION METHOD: ☐ Auger Boring ☐ Pit ☐ Cut
TYPE OF WASTEWATER: ☐ Sewage ☐ Industrial Process ☐ Mixed

PROFILE #	.1940 LAND-SCAPE POSITION/ SLOPE %	HORI-ZON DEPTH (IN.)	SOIL MORPHOLOGY (.1941) .1941 STRUCTURE/ TEXTURE	.1941 CONSISTENCE/ MINERALOGY	OTHER PROFILE FACTORS .1942 SOIL WETNESS/ COLOR	.1943 SOIL DEPTH	.1956 SAPRO CLASS	.1944 RESTR HORIZ	PROFILE CLASS & LTAR
1	L 2-4B	0-B	sab cl/c	fr sp-ss/sp/sp/p					PS ×3
2	L 2-4B	0-4B	sab cl/c	fr fi sp-ss/sp					PS 3
3									
4									

DESCRIPTION	INITIAL SYSTEM	REPAIR SYSTEM
Available Space (.1945)		
System Type(s)		
Site LTAR		

OTHER FACTORS (.1946): _____
SITE CLASSIFICATION (.1948): _____

EVALUATED BY: _____
OTHER(S) PRESENT: _____


L69
L70
L71
L72
L73
L74
L75
ST PT
BASEMENT
21
GRAVL
BASEMENT
20
GRAVL
50' REAR YARD SETBACK
10FT SETBACK
BASEMENT
22
GRAVL
BLOCK 4
BASEMENT
19
18
GRAVL
169' SETBACK
320.71'
DRIVE
315.62'
368.93'
313.47'
16.25' SETBACK
107' SETBACK
75.84'
25.27'
30.47'
46.68'
29.43'
25.27'
61' SETBACK
134' SETBACK
109.50'
28.70'
219.91'
50' R/W
38.
B/C
32.14'
23.74'
1.77'
134.09'
121' SETBACK
19.26'
S 21.03'3.55
#1 EXIST
6@6"
w/ new
Lights
6@6
PVC chamber