

PRELIMINARY
- DO NOT COPY
- NOT FOR FIELD USE

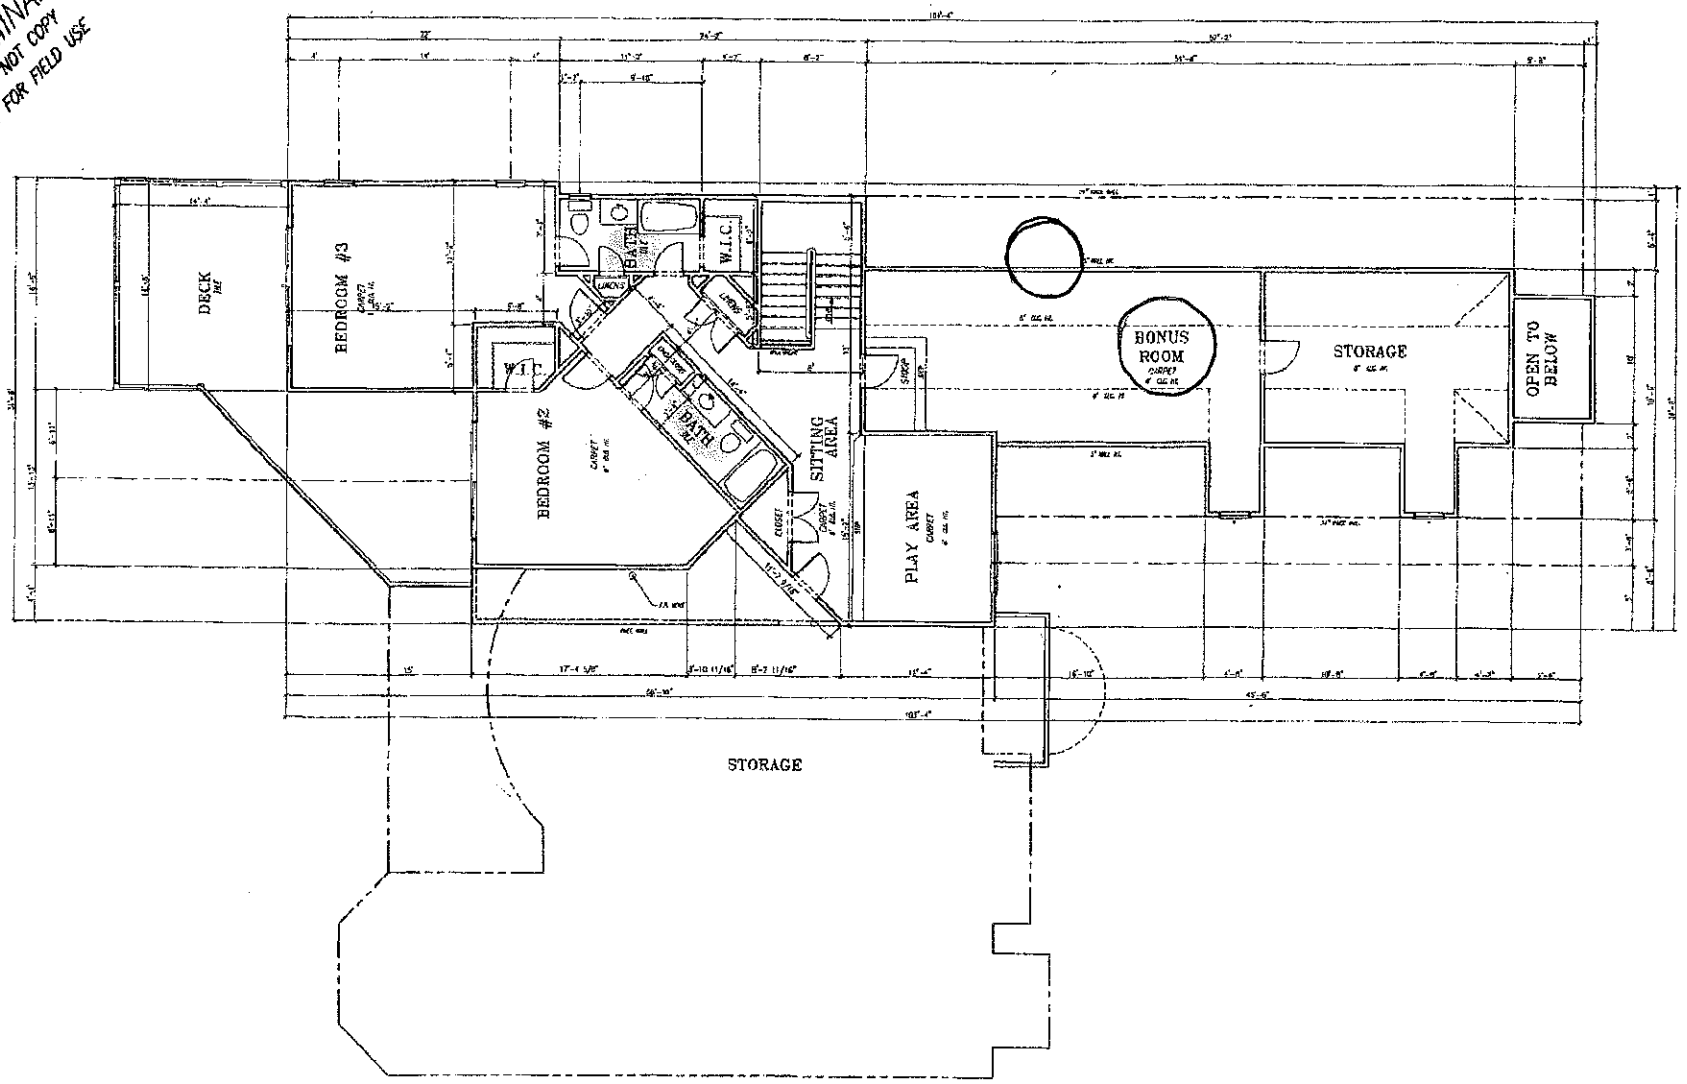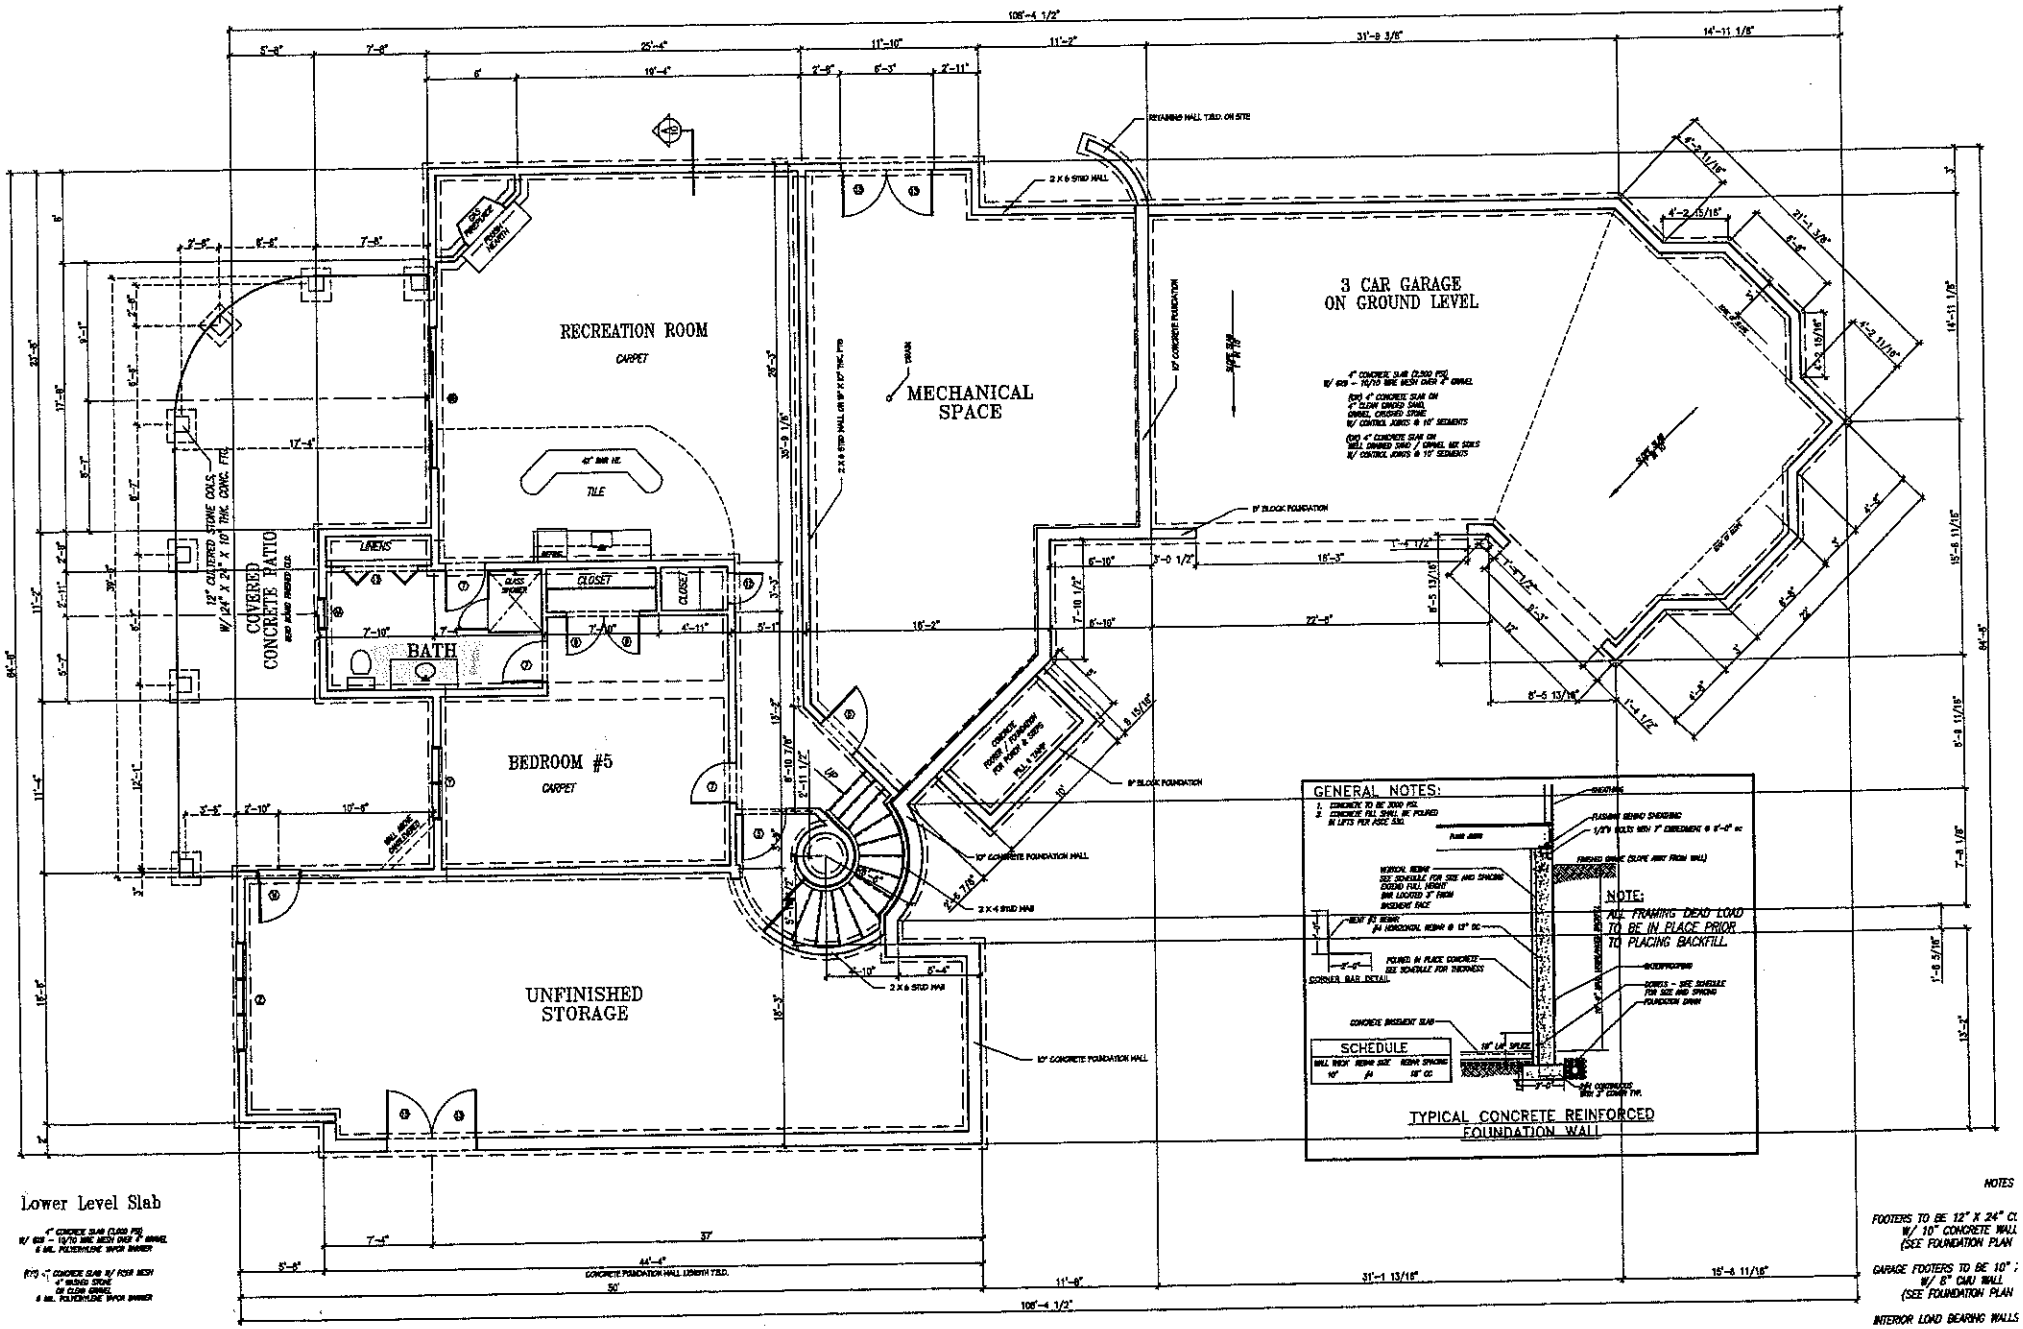

Second Floor Plan


RECREATION ROOM
CARPET
MECHANICAL SPACE
3 CAR GARAGE
ON GROUND LEVEL
COVERED CONCRETE PATIO
BATH
TILE
CLOSET
LINENS
BEDROOM #5
CARPET
UNFINISHED STORAGE
2 X 6 STUD WALL
RETAINING WALL T.B.D. ON SITE
12" CONCRETE FOUNDATION
9" BLOCK FOUNDATION
10" CONCRETE FOUNDATION WALL
2 X 4 STUD WALL
12" CONCRETE FOUNDATION WALL
GENERAL NOTES:
NOTE:
ALL FRAMING DEAD LOAD TO BE IN PLACE PRIOR TO PLACING BACKFILL.
SCHEDULE
TYPICAL CONCRETE REINFORCED FOUNDATION WALL
Lower Level Slab
NOTES
FOOTERS TO BE 12" X 24" CI. W/ 10" CONCRETE WALL (SEE FOUNDATION PLAN
GARAGE FOOTERS TO BE 10" ; W/ 8" CMU WALL (SEE FOUNDATION PLAN
INTERIOR LOAD BEARING WALLS