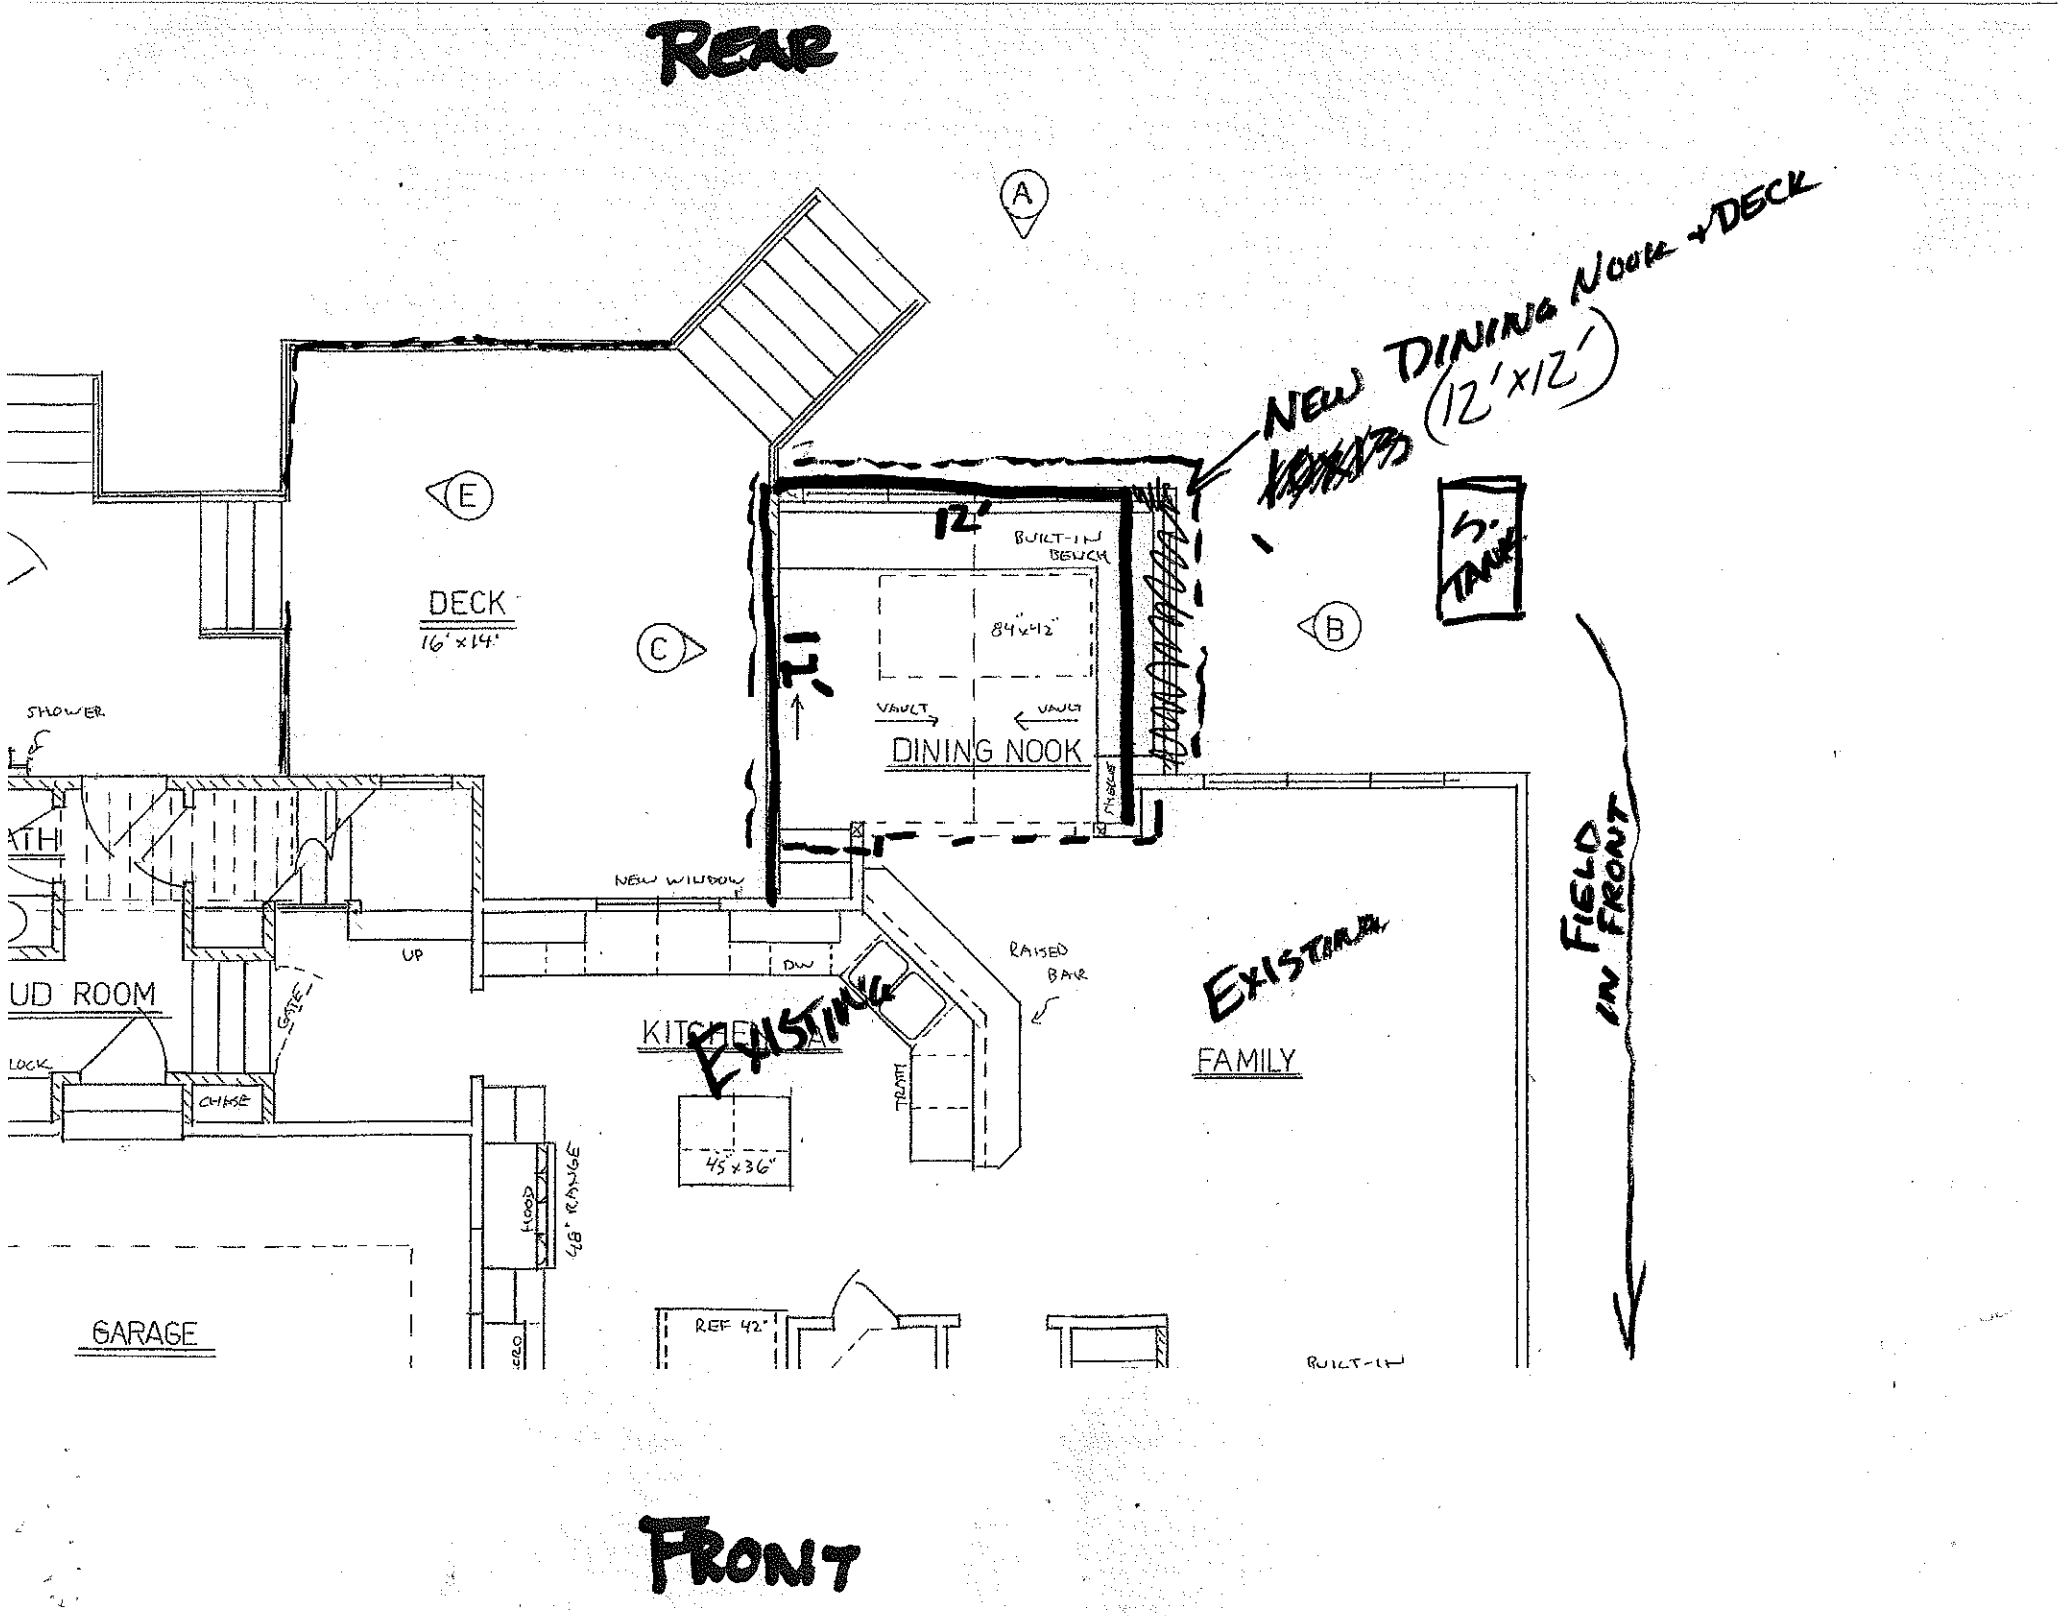

REAR
A
NEW DINING NOOK + DECK
(12'x12')
E
DECK
16'x14'
C
12'
12'
BUILT-IN BENCH
84"x12"
VAULT
VAULT
DINING NOOK
B
5' TANK
SHOWER
NEW WINDOW
UP
DW
RAISED BAR
EXISTING
KITCHEN
EXISTING
FAMILY
FIELD IN FRONT
UD ROOM
GATE
LOCK
CHASE
45"x36"
HOOD
48" RANGE
GARAGE
REF 42"
BUILT-IN
FRONT