IREDELL COUNTY HEALTH DEPARTMENT *ENVIRONMENTAL HEALTH DIVISION*:

SITE PLAN WORKSHEET

SEE THE "SAMPLE SITE PLAN" BELOW. ***INCOMPLETE SITE PLANS WILL BE RETURNED TO YOU FOR COMPLETION AND MAY RESULT IN A DELAY IN THE ISSUANCE OF YOUR SEPTIC SYSTEM PERMIT!!!***

Place an (X) beside each item as you complete the site plan:

___ Property Line measurements are clearly identified... **___ All proposed structures are indicated...**

SHOW: proposed house or business footprint, wells, water lines, patios, pools and decks, and any other item that will occupy space on the site


___ Front and side setbacks from property line... **___ Preferred driveway location and configuration, preferred well location...**

___ Area you prefer your septic system to be placed... **___ North arrow, or other sufficient indicator of direction...**

Circle N/A on the following if appropriate:

___ Location of septic systems and wells within 100' of your property... N/A

___ Location of easements and rights of ways on your property... N/A **___ Location of any designated wetlands on the property... N/A**

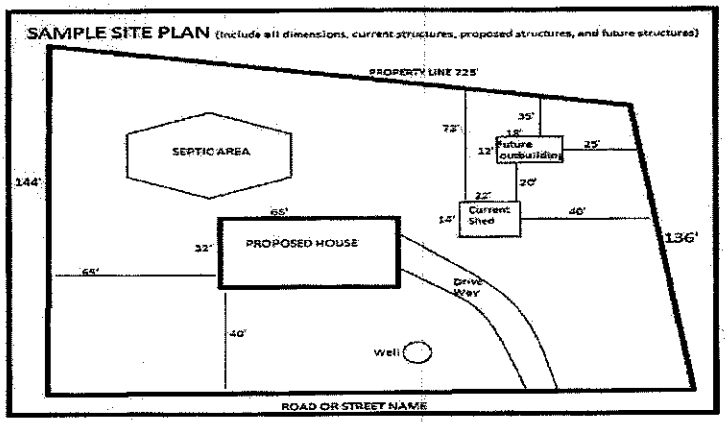


USE THIS SPACE TO DRAW YOUR SITE PLAN

See Attached

Signature: _____ **DATE** 4/14/15

REQUIRED **property owner or owner's legal representative signature.**

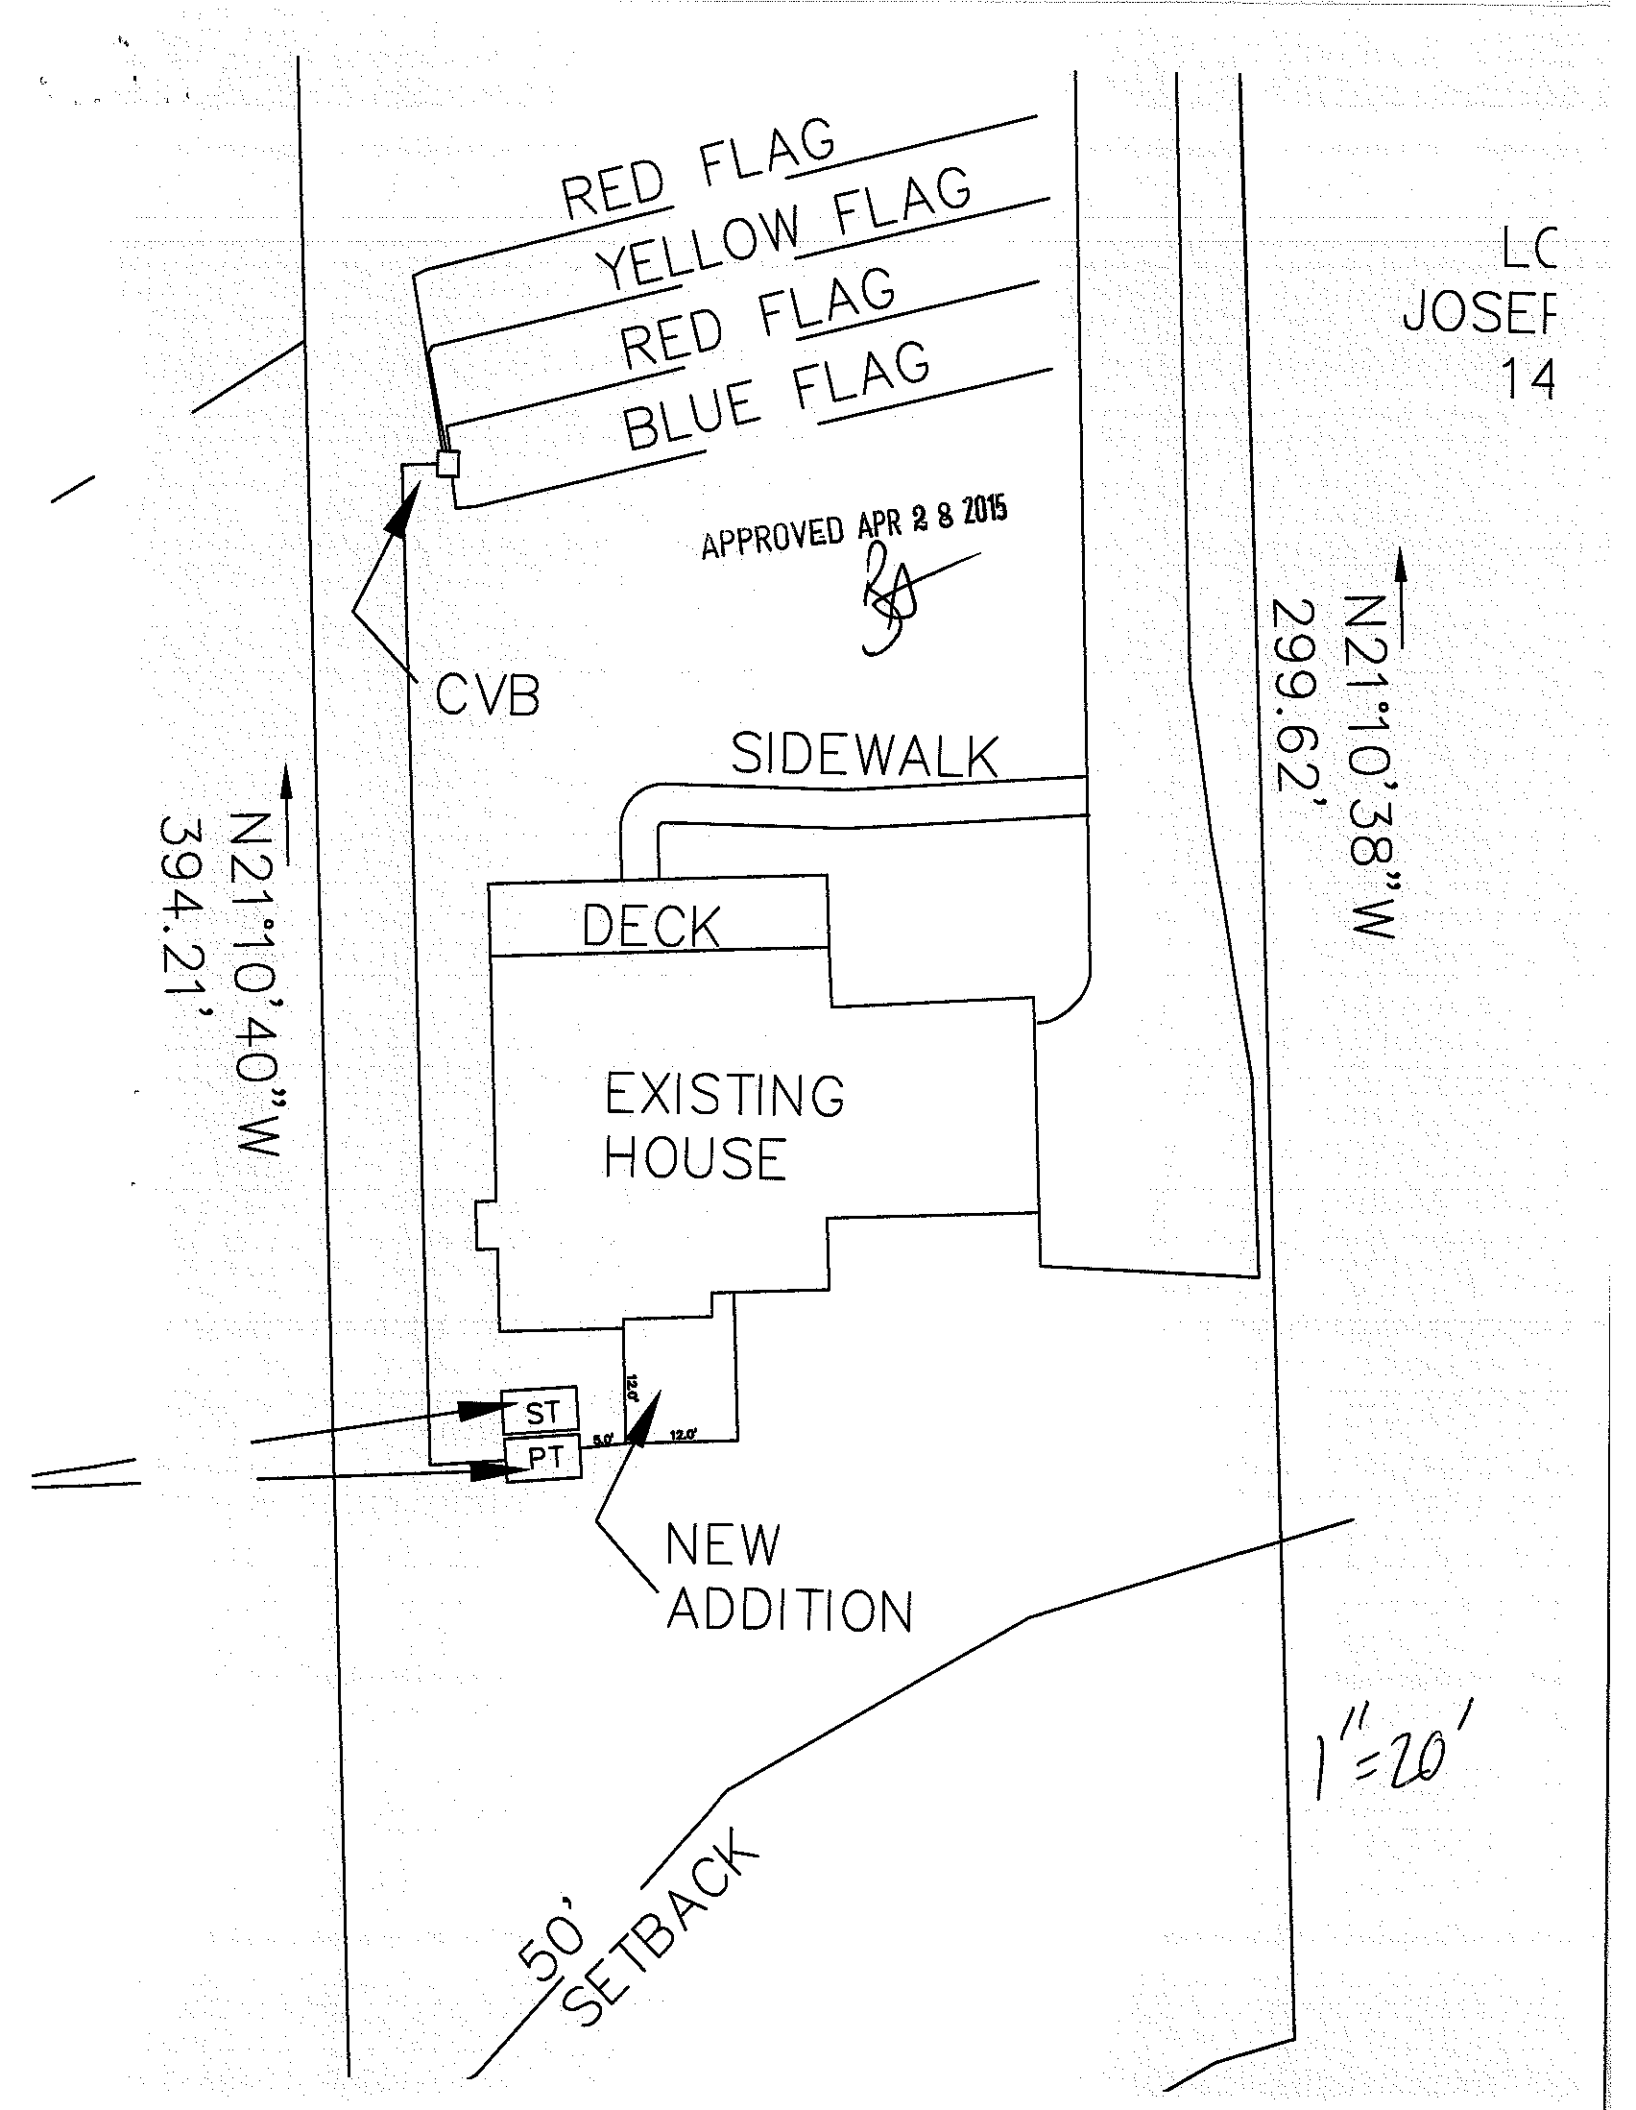
RED FLAG
YELLOW FLAG
RED FLAG
BLUE FLAG
LC
JOSEF
14
APPROVED APR 2 8 2015
CVB
SIDEWALK
N21°10'38"W
299.62'
N21°10'40"W
394.21'
DECK
EXISTING
HOUSE
ST
PT
5.0'
12.0'
12.0'
NEW
ADDITION
1"=20'
50'
SETBACK