VISION OF ENVIRONMENTAL HEALTH

PROPERTY ID #:

SOIL/SITE EVALUATION
for ON-SITE WASTEWATER SYSTEM

NAME: APPLICANT:

ADDRESS: APPLICATION DATE: DATE EVALUATED: 8-6-01

PROPOSED FACILITY: PROPOSED DESIGN FLOW (.1949): PROPERTY SIZE:

LOCATION OF SITE: lot 85 Rue Bleu PT PROPERTY RECORDED:

WATER SUPPLY: ☐ Private ☐ Public ☐ Well ☐ Spring ☐ Other

EVALUATION METHOD: ☐ Auger Boring ☐ Pit ☐ Cut

TYPE OF WASTEWATER: ☐ Sewage ☐ Industrial Process ☐ Mixed

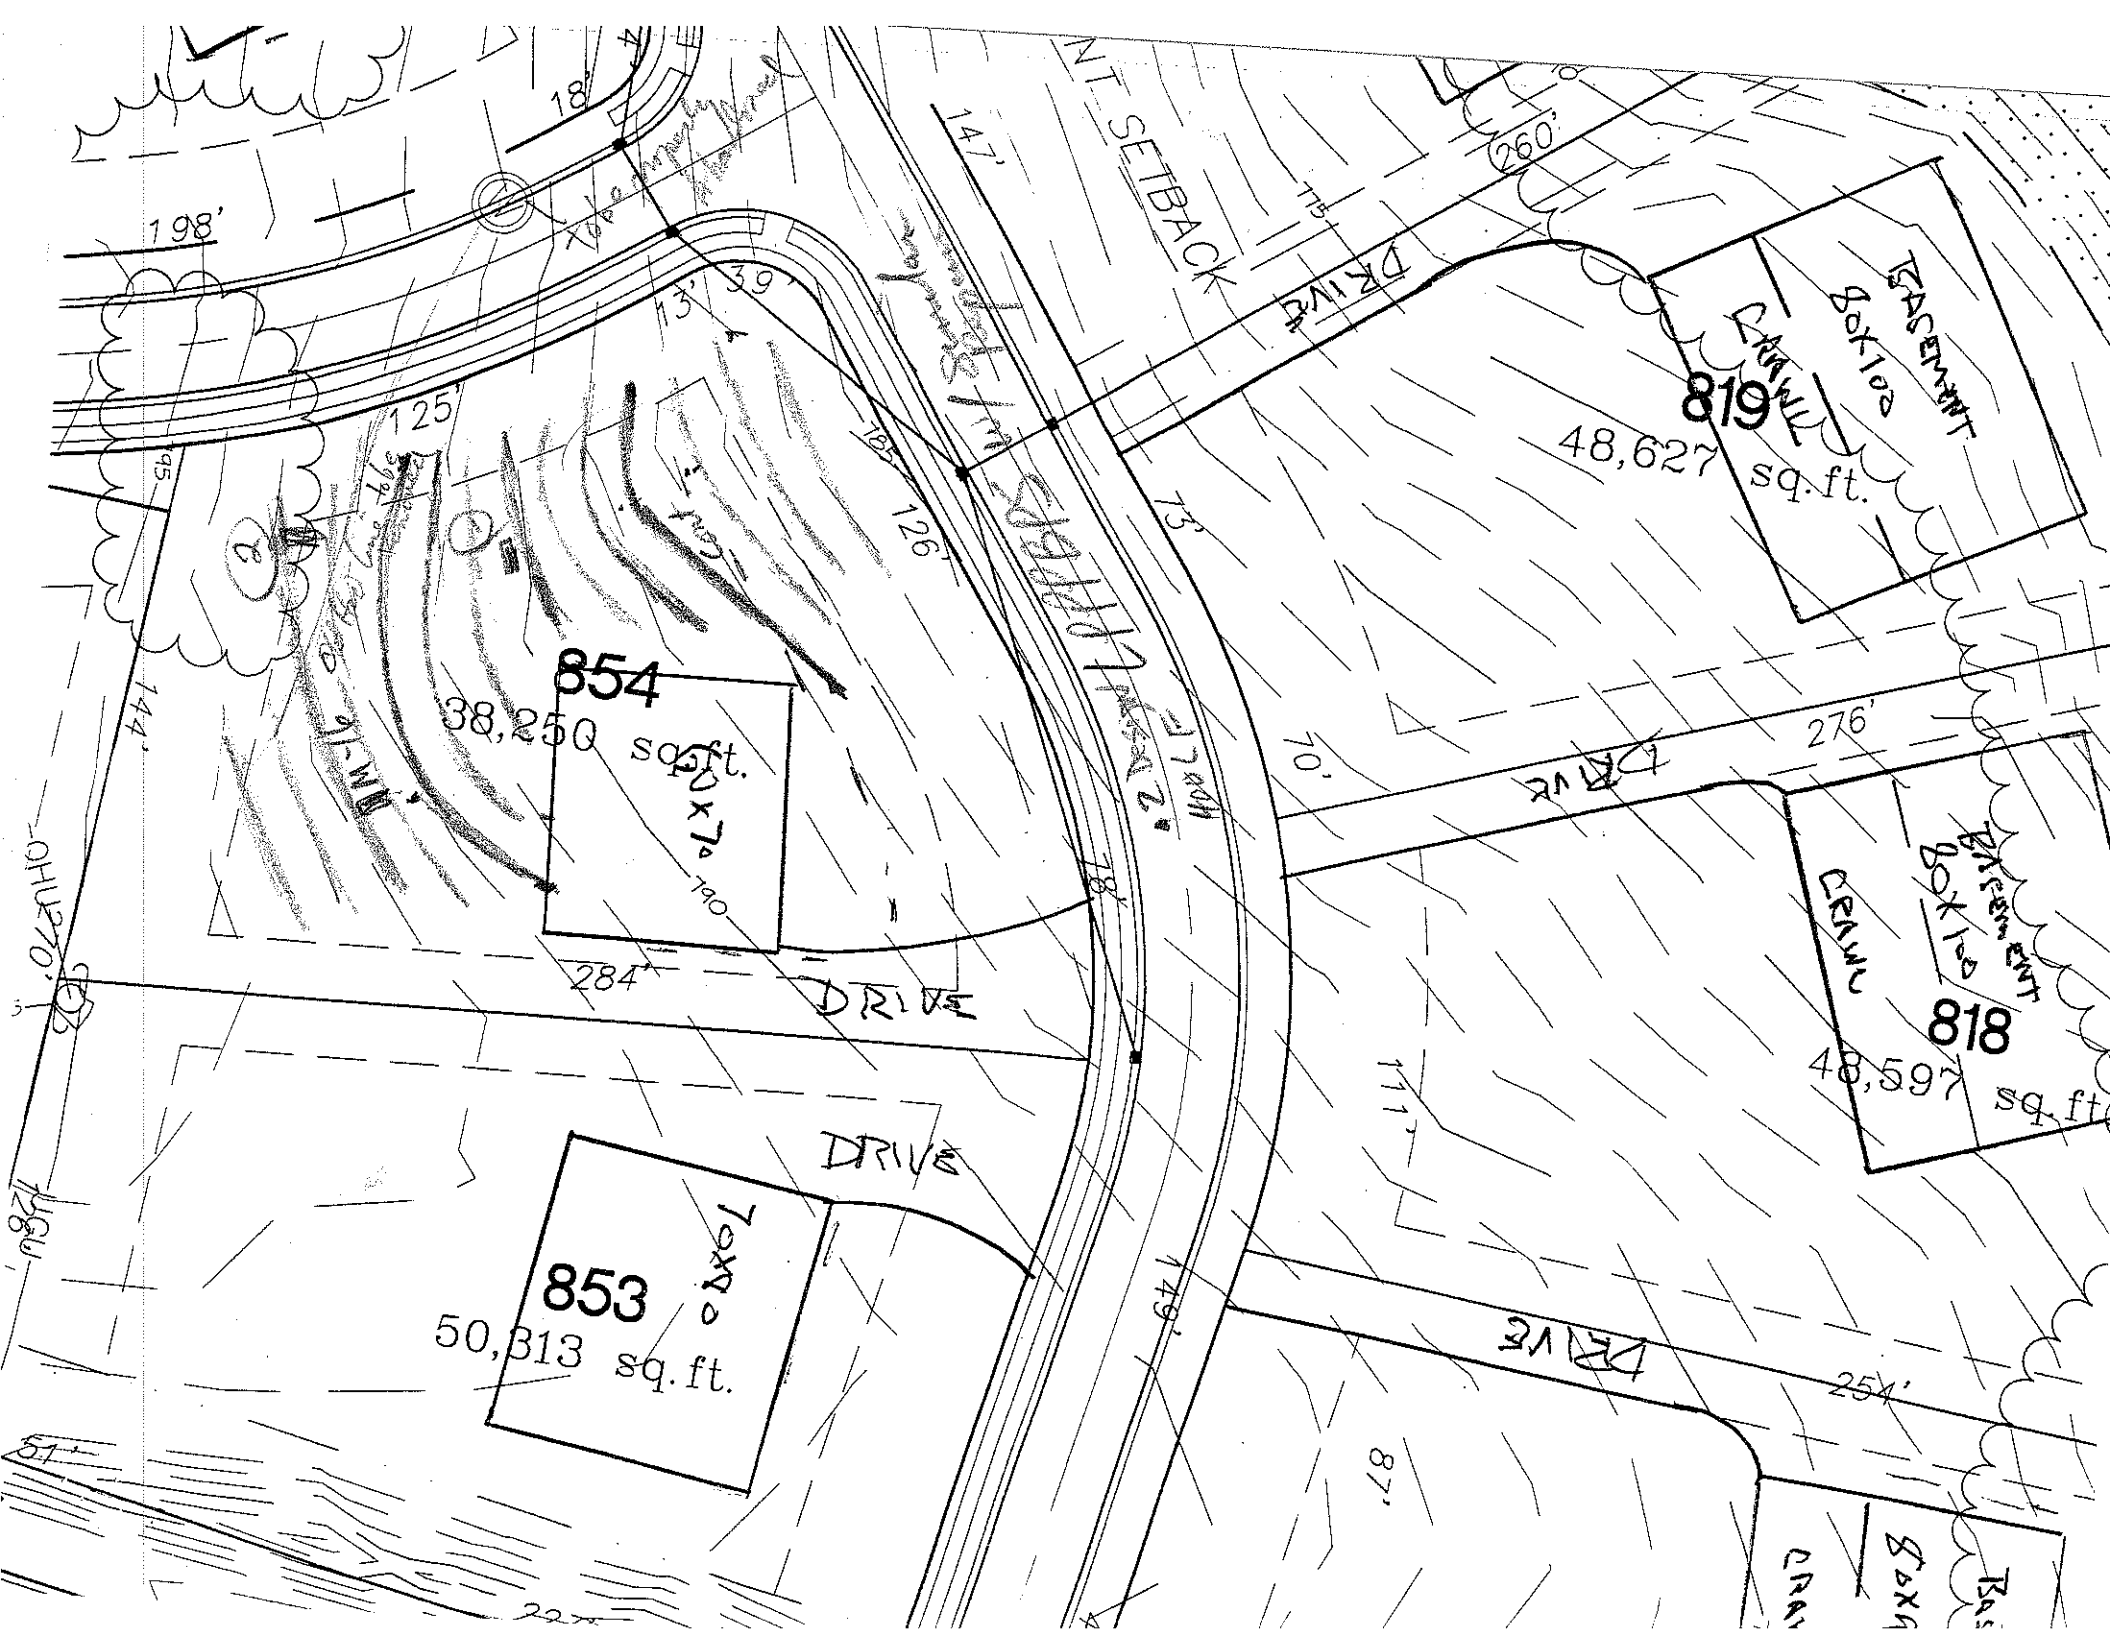
.1940 LANDSCAPE POSITION/ SLOPE %	HORIZON DEPTH (IN.)	SOIL MORPHOLOGY (.1941) .1941 STRUCTURE/ TEXTURE	.1941 CONSISTENCE/ MINERALOGY	OTHER PROFILE FACTORS .1942 SOIL WETNESS/ COLOR	.1943 SOIL DEPTH	.1956 SAPRO CLASS	.1944 RESTR HORIZ	PROFILE CLASS & LTAR
MW-1b TC	0-16	wk sgrb brown sl	fri sspy					.25-3
	16-48	sgrb/mx RC	fri sspy					
(1)	0-25	gr-wk sgrb (very mine)	fri sspy sl/scl	fi ppy sp				.25-.285
	25-52	sgrb/mx RC	fri sp fri/firm mottles common manganese conc					
(2)	0-10	wk sgrb brown sl	fri sspy					.2-.25
	10-48	m-mx RC	fri sp few manganese conc few firm mottles					

DESCRIPTION	INITIAL SYSTEM	REPAIR SYSTEM
Suitable Space (.1945)		
System Type(s)		

OTHER FACTORS (.1946):

SITE CLASSIFICATION (.1948):

EVALUATED BY:


854
38,250 sq.ft.
853
50,313 sq.ft.
819
48,627 sq.ft.
818
48,597 sq.ft.
DRIVE
DRIVE
DRIVE
DRIVE
DRIVE
276'
254'
284'
260'
198'
125'
147'
126'
73'
70'
111'
87'
78'
147'
144'
128'
BASEMENT
8'x10'
CRAWL
BASEMENT
8'x10'
CRAWL
NT SETBACK
18'
13'
39'
75'
90'
OHL 270'