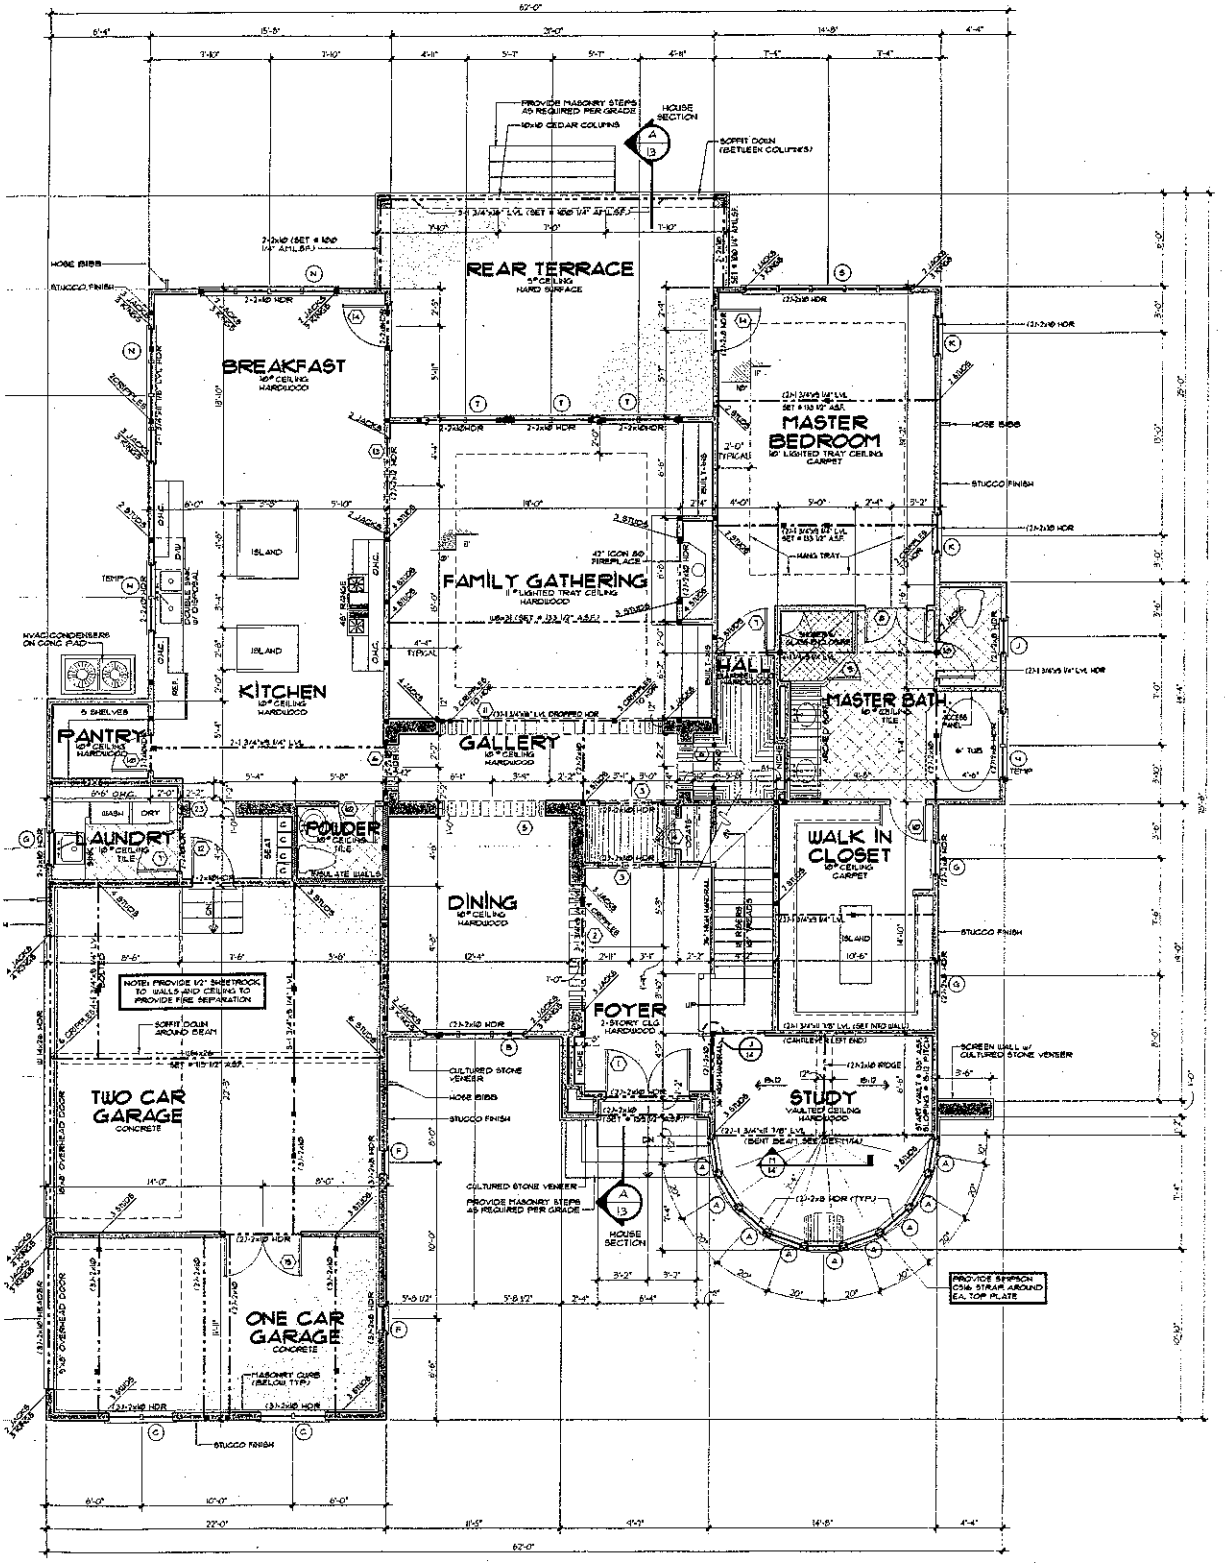
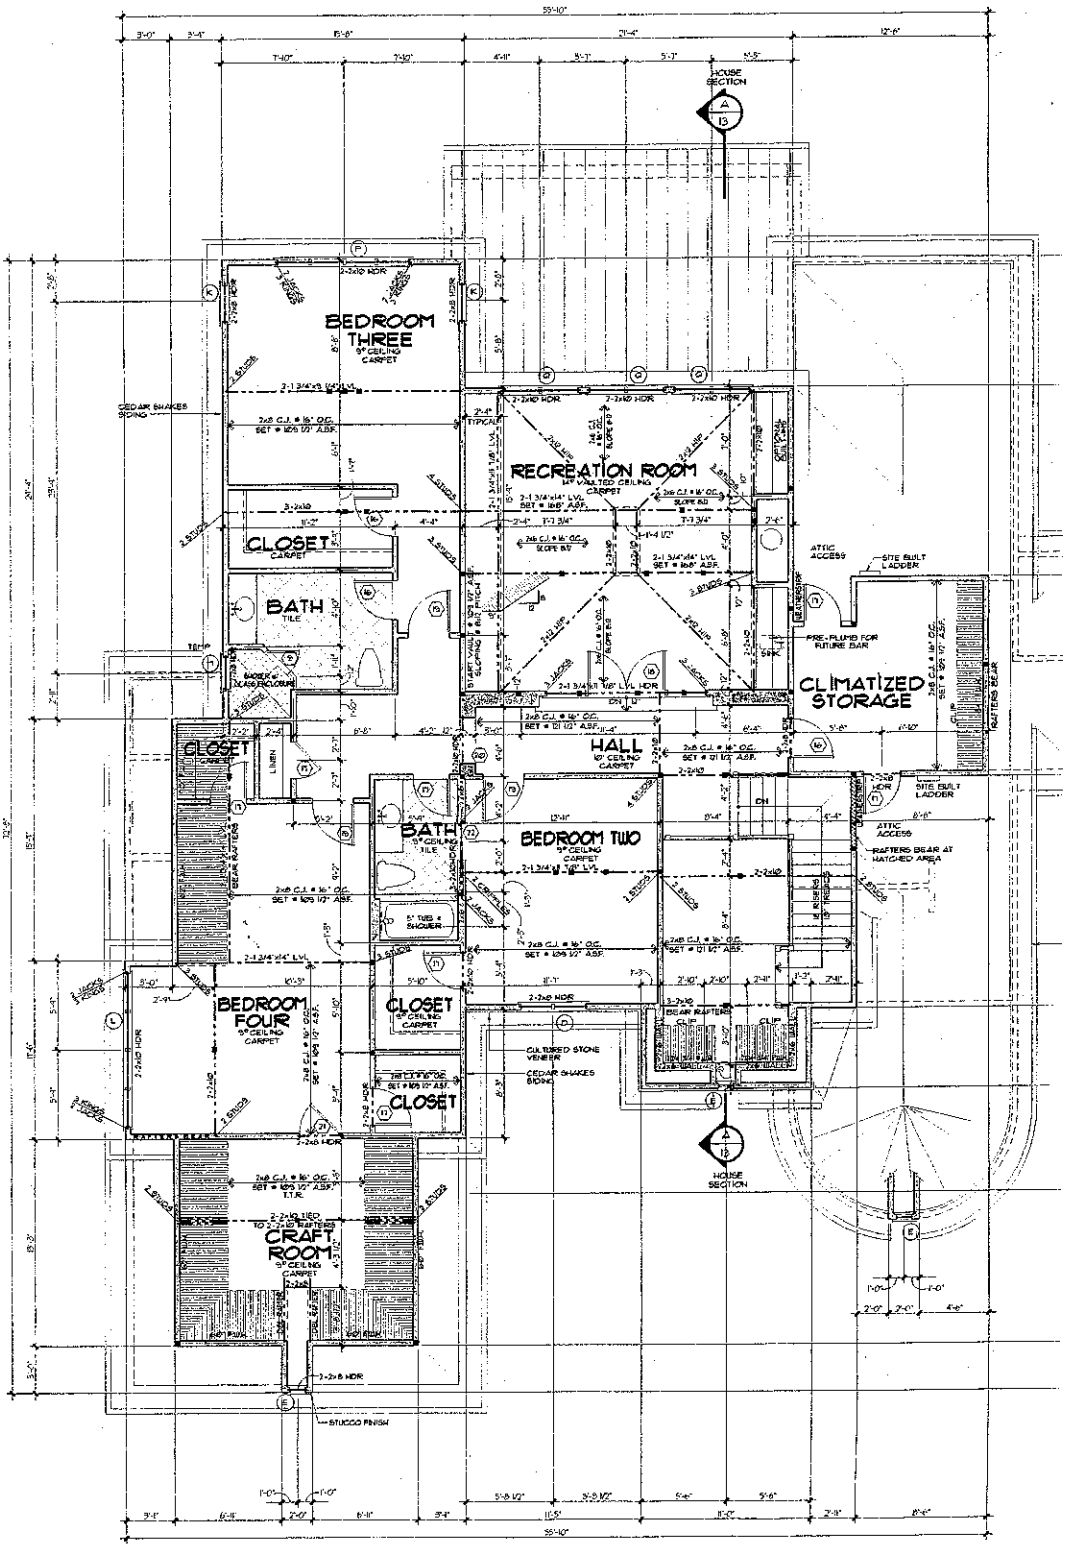

REAR TERRACE
10' CEILING
HARD SURFACE
BREAKFAST
10' CEILING
HARDWOOD
FAMILY GATHERING
11' LIGHTED TRAY CEILING
HARDWOOD
MASTER BEDROOM
10' LIGHTED TRAY CEILING
CARPET
KITCHEN
10' CEILING
HARDWOOD
ISLAND
PANTRY
10' CEILING
HARDWOOD
GALLERY
10' CEILING
HARDWOOD
HALL
MASTER BATH
10' CEILING
TILE
LAUNDRY
10' CEILING
TILE
POWDER
10' CEILING
TILE
DINING
10' CEILING
HARDWOOD
FOYER
2-STORY CLG
HARDWOOD
WALK IN CLOSET
10' CEILING
CARPET
STUDY
VAULTED CEILING
HARDWOOD
TWO CAR GARAGE
CONCRETE
ONE CAR GARAGE
CONCRETE
PROVIDE MASONRY STEPS AS REQUIRED PER GRADE
WOOD CEDAR COLUMNS
SOFFIT DOWN (BETWEEN COLUMNS)
HOUSE SECTION
HOSE BIBB
STUCCO FINISH
MASONRY STEPS AS REQUIRED PER GRADE
CULTURED STONE VENEER
SCREEN WALL w/ CULTURED STONE VENEER
NOTE: PROVIDE 1/2" SHEETROCK TO WALLS AND CEILING TO PROVIDE FIRE SEPARATION
SOFFIT DOWN AROUND BEAM
MASONRY CURB (BELOW TYP.)
PROVIDE SIMPSON CS16 STRAP AROUND EA. TOP PLATE
62'-0"
22'-0"
11'-5"
14'-8"
4'-4"


BEDROOM THREE
9' CEILING
CARPET
CLOSET
CARPET
BATH
TILE
CLOSET
RECREATION ROOM
14' VAULTED CEILING
CARPET
CLIMATIZED STORAGE
HALL
10' CEILING
CARPET
BATH
9' CEILING
TILE
BEDROOM TWO
9' CEILING
CARPET
BEDROOM FOUR
9' CEILING
CARPET
CLOSET
9' CEILING
CARPET
CLOSET
CRAFT ROOM
9' CEILING
CARPET
HOUSE SECTION
HOUSE SECTION
ATTIC ACCESS
SITE BUILT LADDER
PRE-PLUMB FOR FUTURE BAR
RAFTERS BEAR AT HATCHED AREA
CEDAR SHAKES SIDING
STUCCO FINISH
55'-10"