DEPARTMENT OF ENVIRONMENT, HEALTH, AND NATURAL RESOURCES
DIVISION OF ENVIRONMENTAL HEALTH
ON-SITE WASTEWATER SECTION

Sheet ___ of ___
PROPERTY ID #: _____
COUNTY: _____

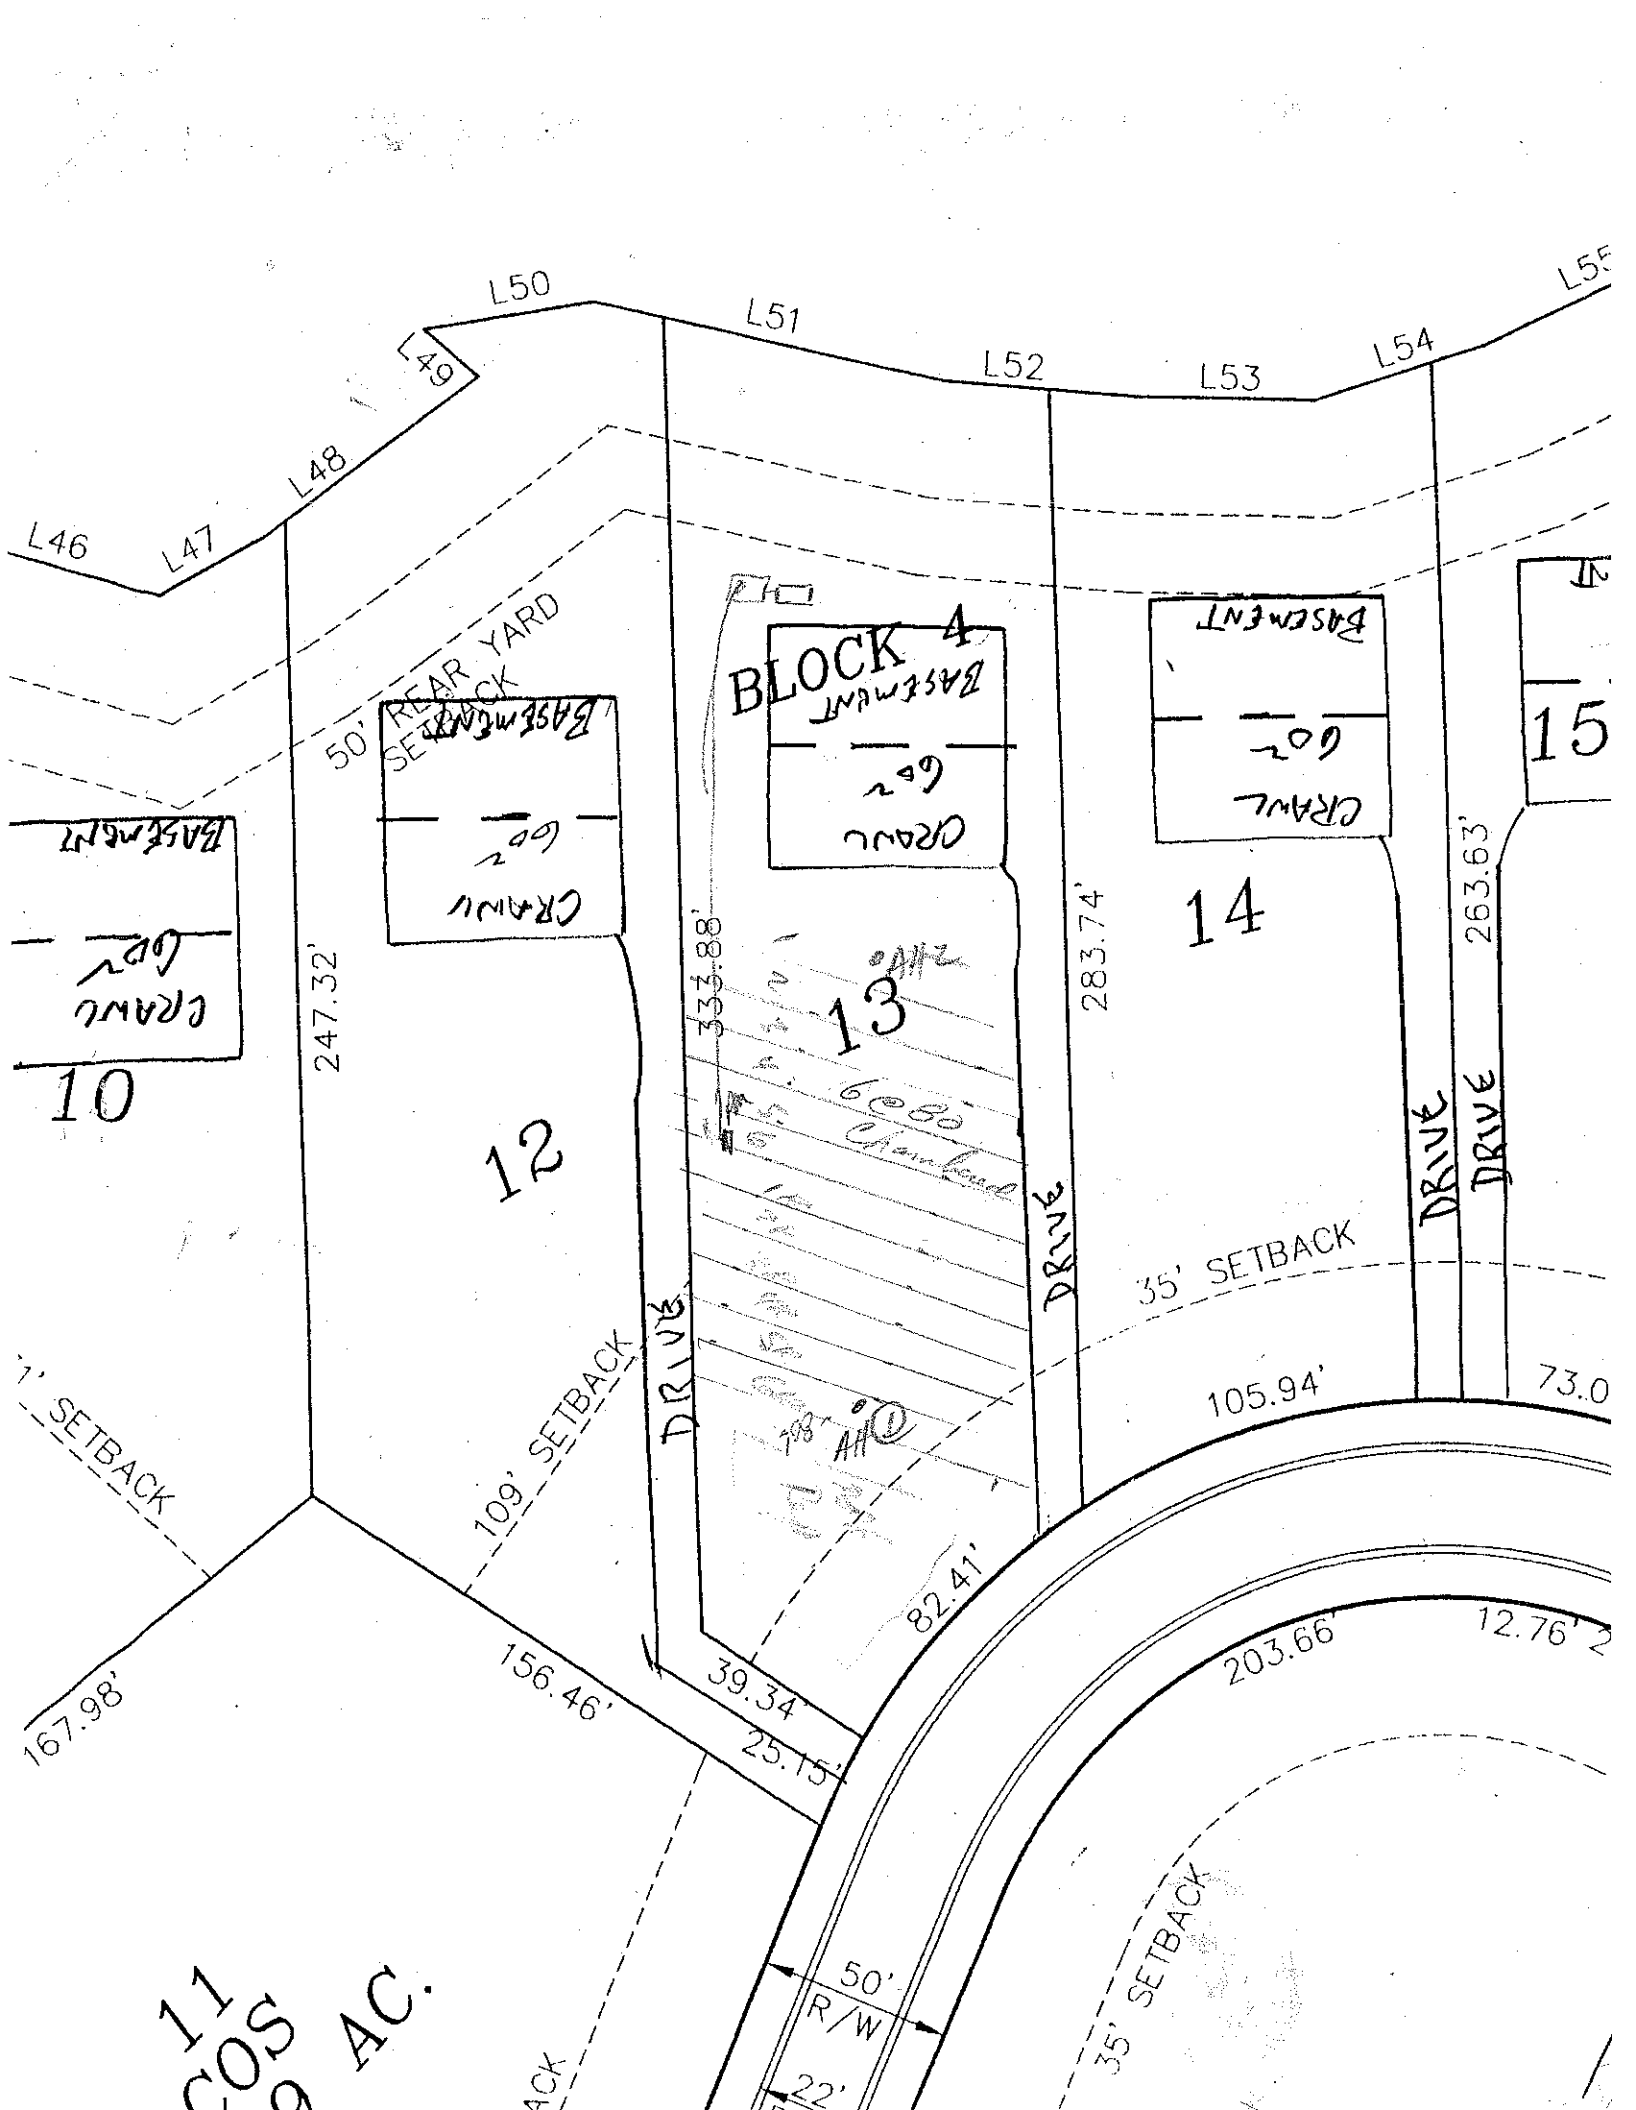
SOIL/SITE EVALUATION
for ON-SITE WASTEWATER SYSTEM

OWNER: CKI
ADDRESS: _____ APPLICANT: _____
PROPOSED FACILITY: _____ APPLICATION DATE: _____ DATE EVALUATED: 2-13-8
LOCATION OF SITE: Lot 13 Subdiv 4 PROPOSED DESIGN FLOW (.1949): _____ PROPERTY SIZE: _____
WATER SUPPLY: ☐ Private ☐ Public ☐ Well ☐ Spring ☐ Other _____ PROPERTY RECORDED: _____
EVALUATION METHOD: ☐ Auger Boring ☐ Pit ☐ Cut
TYPE OF WASTEWATER: ☐ Sewage ☐ Industrial Process ☐ Mixed

PROFILE #	.1940 LANDSCAPE POSITION/ SLOPE %	HORIZON DEPTH (IN.)	SOIL MORPHOLOGY (.1941) STRUCTURE/ TEXTURE	SOIL MORPHOLOGY (.1941) CONSISTENCE/ MINERALOGY	OTHER PROFILE FACTORS .1942 SOIL WETNESS/ COLOR	.1943 SOIL DEPTH	.1956 SAPRO CLASS	.1944 RESTR HORIZ	PROFILE CLASS & LTAR
1	L 2-4%	0-4	gr loam sd	fr	few y/brn mottles				PS .3
		4-25	SBK, scl	fr sp sopl					
		25-48	msbk, scl	fr fr sp sopl					
2	L 2-4%	0-6	gr loam sd	fr					PS .125
		6-12	SBK scl	fr sp sopl					
		12-48	msbk scl	fr sp sopl					
			few y/brn mottles	Indurated Rock at 24					
3									
4									

DESCRIPTION	INITIAL SYSTEM	REPAIR SYSTEM
Available Space (.1945)		
System Type(s)		
Site LTAR	.125	.125

OTHER FACTORS (.1946): _____
SITE CLASSIFICATION (.1948): _____
EVALUATED BY: _____
OTHER(S) PRESENT: _____


L50
L51
L52
L53
L54
L46
L47
L48
L49
BLOCK 4
50' REAR YARD SETBACK
BASEMENT
GAR
CRAWL
10
12
13
14
15
247.32'
333.88'
283.74'
263.63'
DRIVE
35' SETBACK
109' SETBACK
105.94'
82.41'
167.98'
156.46'
39.34'
25.15'
203.66'
12.76'
50'
R/W
22'
11
.COS
2 AC.