DEPARTMENT OF ENVIRONMENT, HEALTH, AND NATURAL RESOURCES
DIVISION OF ENVIRONMENTAL HEALTH
ON-SITE WASTEWATER SECTION

Sheet ____ of ____
PROPERTY ID #: _____
COUNTY: _____

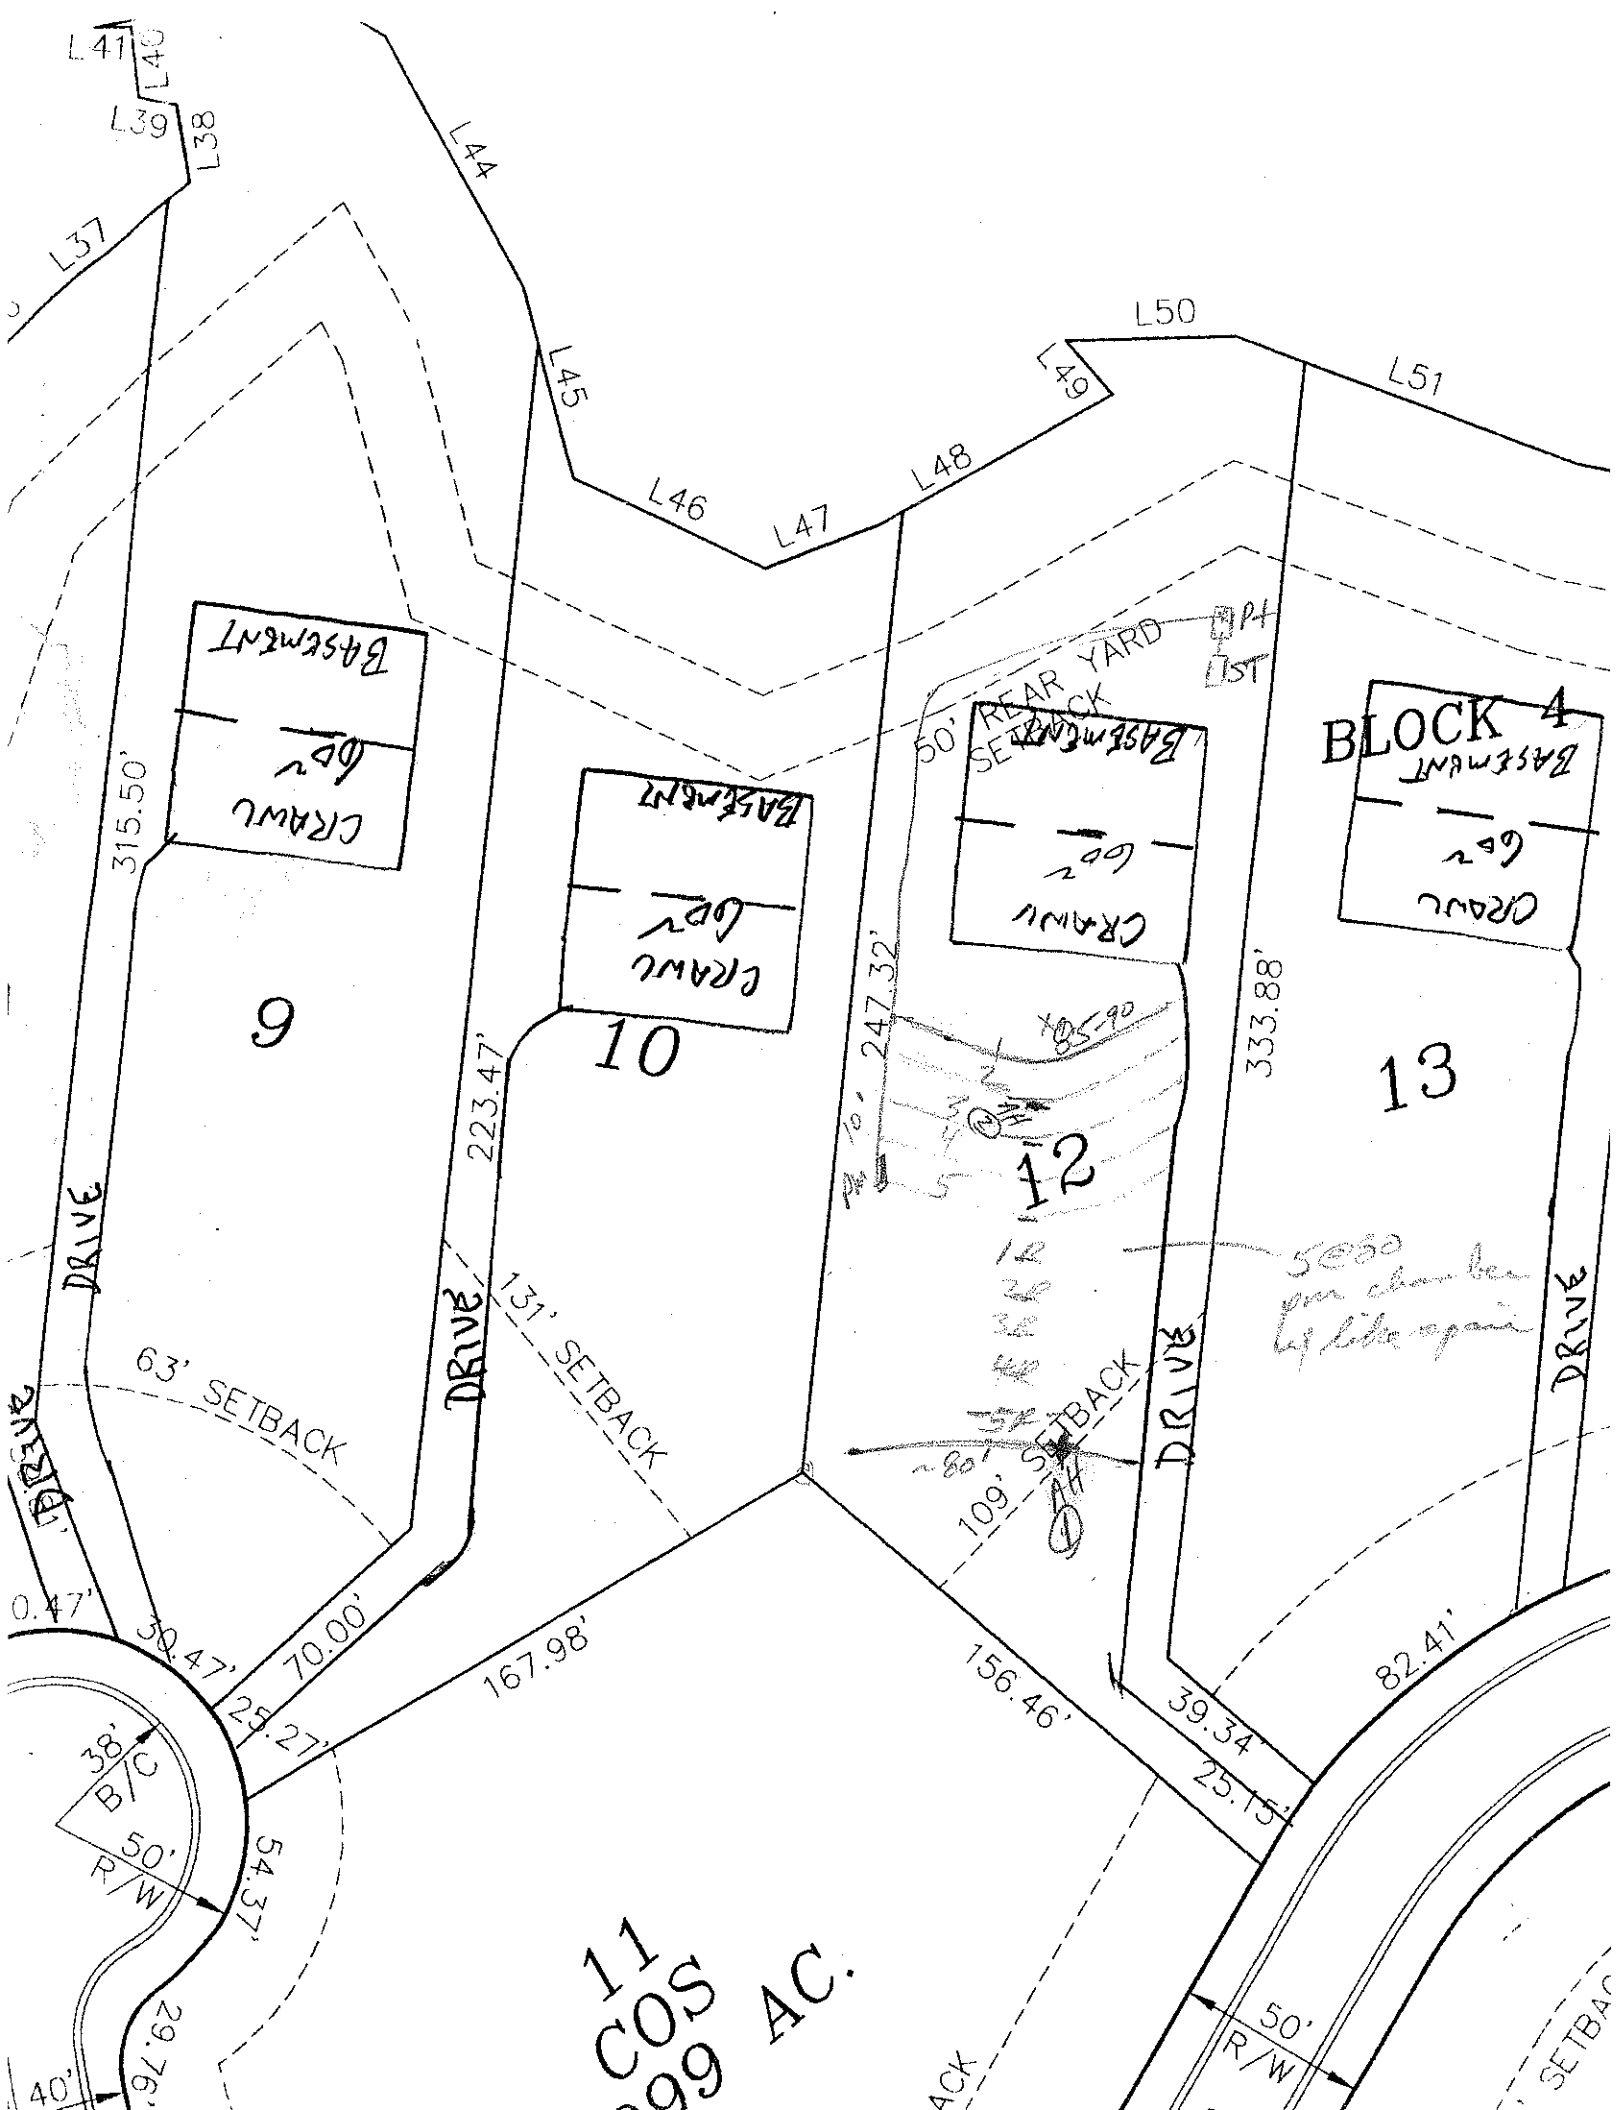
SOIL/SITE EVALUATION
for ON-SITE WASTEWATER SYSTEM

OWNER: C Kit APPLICANT: _____
ADDRESS: _____ APPLICATION DATE: _____ DATE EVALUATED: 2-12-97
PROPOSED FACILITY: _____ PROPOSED DESIGN FLOW (.1949): _____ PROPERTY SIZE: _____
LOCATION OF SITE: lot 12 Harbour Vy PROPERTY RECORDED: _____
WATER SUPPLY: ☐ Private ☐ Public ☐ Well ☐ Spring ☐ Other _____
EVALUATION METHOD: ☐ Auger Boring ☐ Pit ☐ Cut
TYPE OF WASTEWATER: ☐ Sewage ☐ Industrial Process ☐ Mixed

PROFILE #	.1940 LANDSCAPE POSITION/ SLOPE %	HORIZON DEPTH (IN.)	SOIL MORPHOLOGY (.1941) .1941 STRUCTURE/ TEXTURE	.1941 CONSISTENCE/ MINERALOGY	OTHER PROFILE FACTORS .1942 SOIL WETNESS/ COLOR	.1943 SOIL DEPTH	.1956 SAPRO CLASS	.1944 RESTR HORIZ	PROFILE CLASS & LTAR
1	L 6-8%	0-5	gr brn sl	fr					PS .3
		5-21	sab brn c fi sp sapo						
		21-48	mod br cl	fr fi sp-ss sp so/po					
			few dk mottles						
			few common mica flakes						
2	L 6-8%	0-4	gr brn sl/sc	fr					PS .3
		4-23	sab R brn	fr fi sp so/po					
		23-48	mod br cl	fr ss so/po					
			common mica flakes						
3									
4									

DESCRIPTION	INITIAL SYSTEM	REPAIR SYSTEM
Available Space (.1945)		
System Type(s)		
Site LTAR		

OTHER FACTORS (.1946): _____
SITE CLASSIFICATION (.1948): _____
EVALUATED BY: _____
OTHER(S) PRESENT: _____


L41
L40
L39
L38
L37
L44
L45
L46
L47
L48
L49
L50
L51
BLOCK 4
9
10
12
13
11
CRAWL
BASEMENT
REAR YARD SETBACK
315.50'
223.47'
247.32'
333.88'
63' SETBACK
131' SETBACK
109' SETBACK
DRIVE
167.98'
156.46'
82.41'
70.00'
25.27'
39.34'
25.15'
54.37'
29.76'
38' B/C
50' R/W
40'
0.47'
.99 AC.