DEPARTMENT OF ENVIRONMENT, HEALTH, AND NATURAL RESOURCES
DIVISION OF ENVIRONMENTAL HEALTH
ON-SITE WASTEWATER SECTION

Sheet ___ of ___
PROPERTY ID #: _____
COUNTY: _____

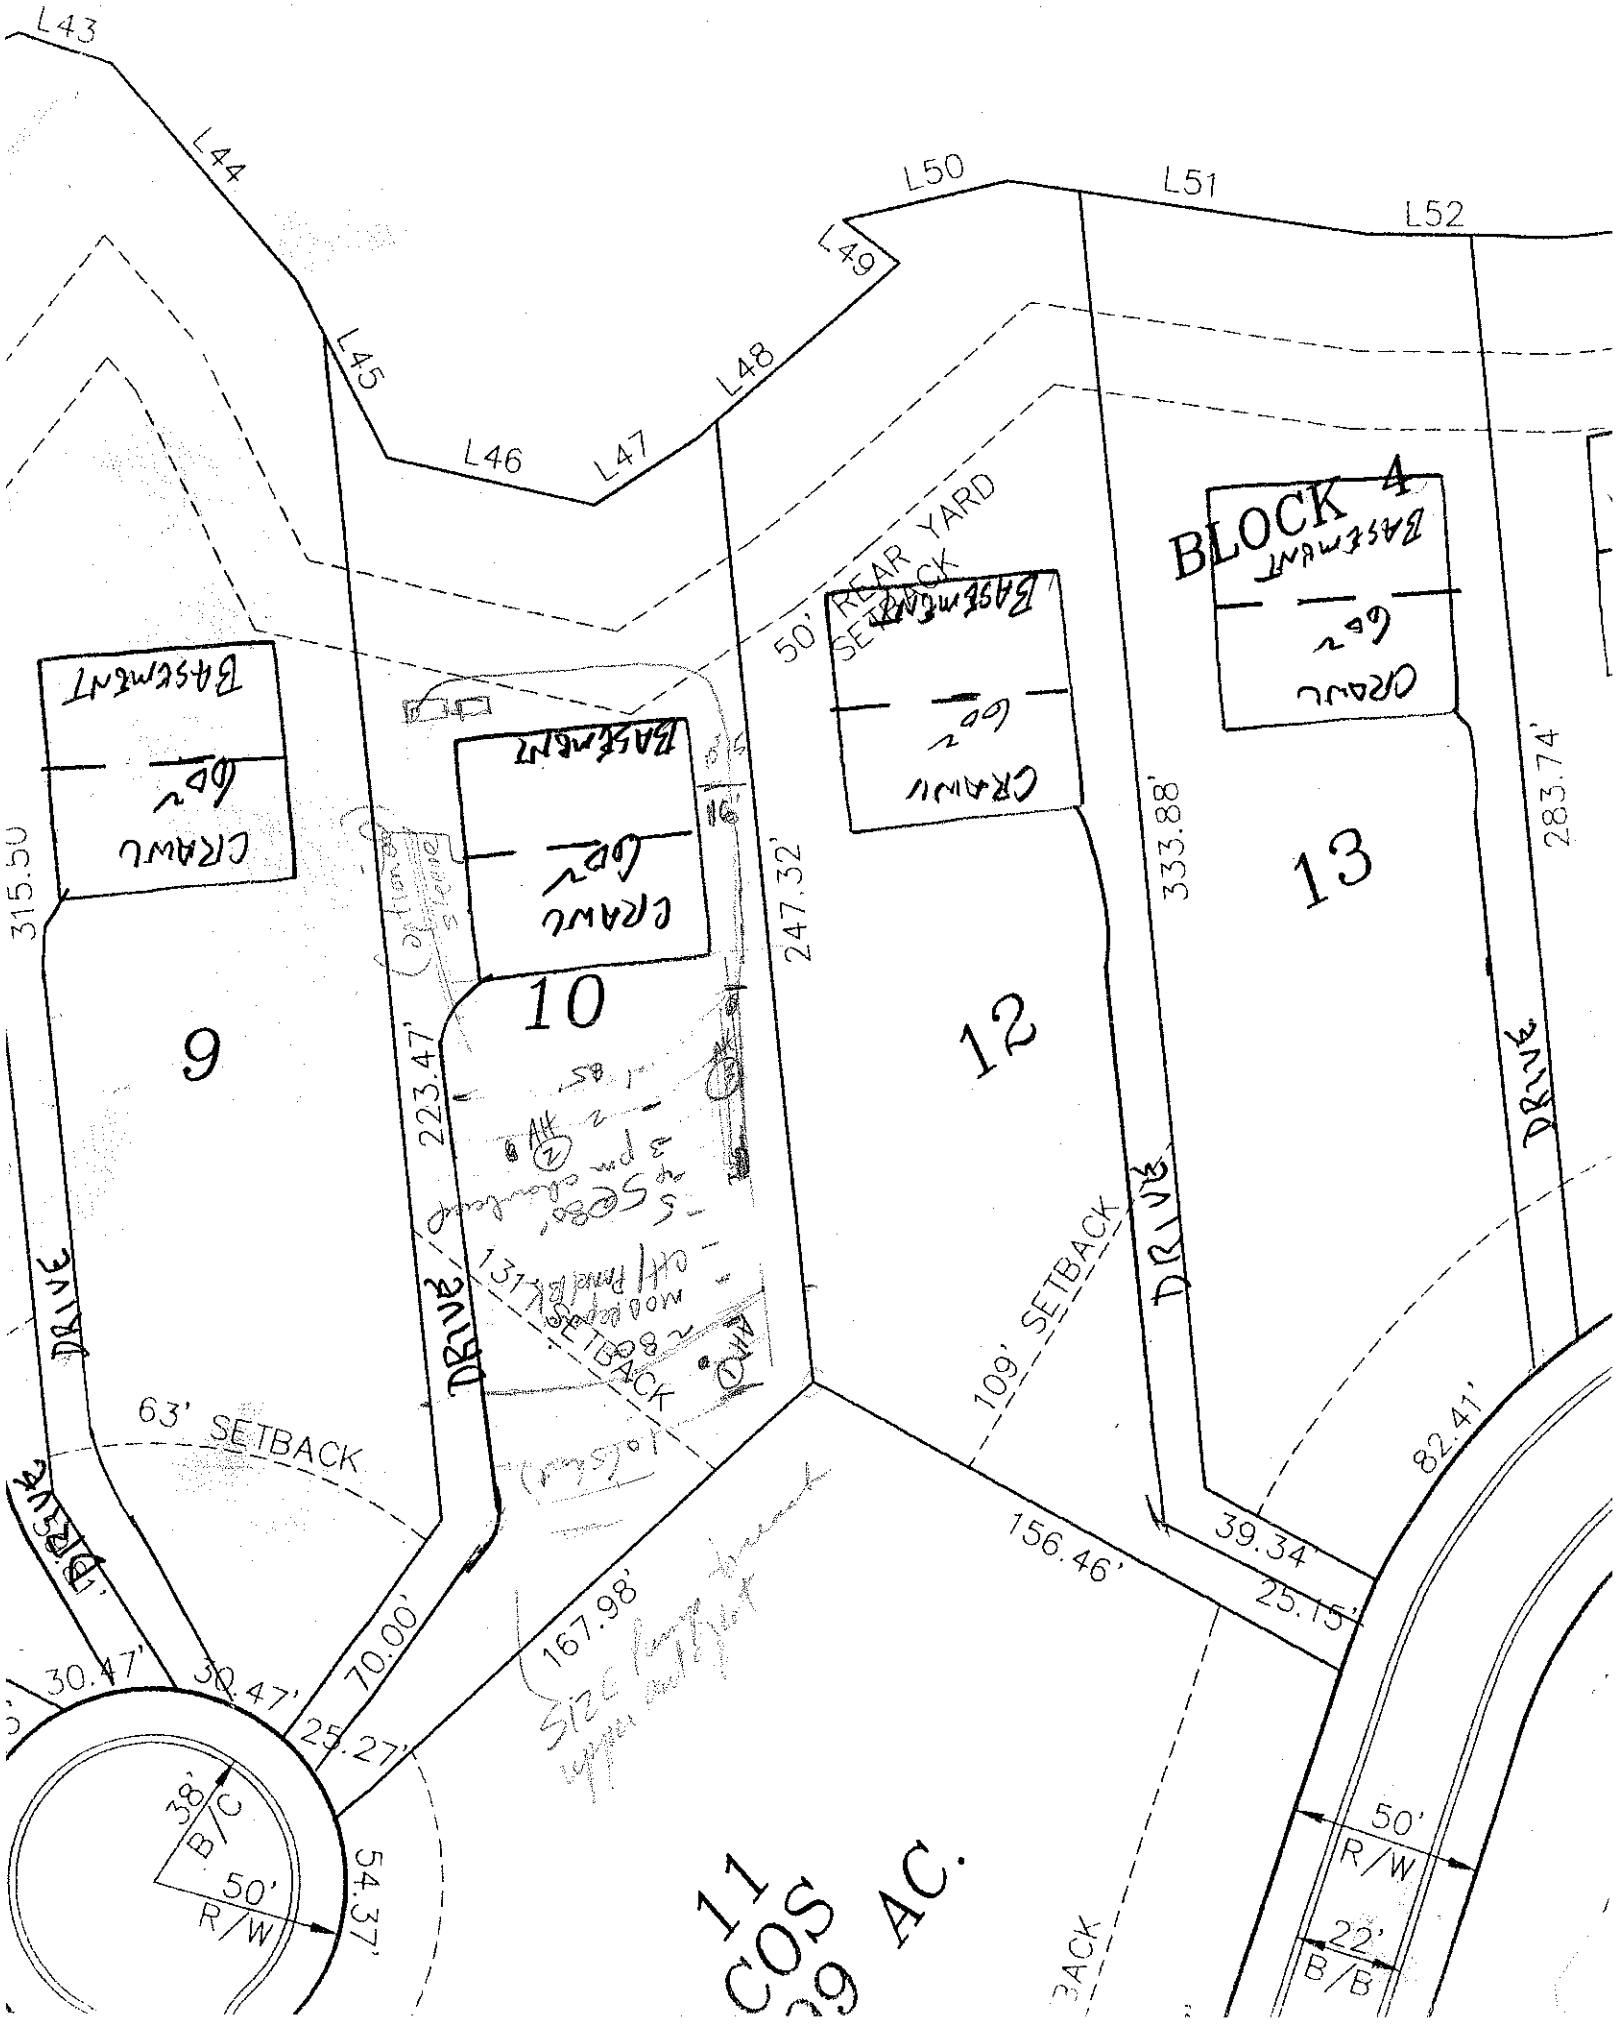
SOIL/SITE EVALUATION
for ON-SITE WASTEWATER SYSTEM

OWNER: CRI APPLICANT: _____
ADDRESS: _____ APPLICATION DATE: _____ DATE EVALUATED: 2-12-97
PROPOSED FACILITY: _____ PROPOSED DESIGN FLOW (.1949): _____ PROPERTY SIZE: _____
LOCATION OF SITE: Lot 10 Harbour 4 PROPERTY RECORDED: _____
WATER SUPPLY: ☐ Private ☐ Public ☐ Well ☐ Spring ☐ Other _____
EVALUATION METHOD: ☐ Auger Boring ☐ Pit ☐ Cut
TYPE OF WASTEWATER: ☐ Sewage ☐ Industrial Process ☐ Mixed

PROFILE #	.1940 LANDSCAPE POSITION/ SLOPE %	HORIZON DEPTH (IN.)	SOIL MORPHOLOGY (.1941) STRUCTURE/ TEXTURE	SOIL MORPHOLOGY (.1941) CONSISTENCE/ MINERALOGY	OTHER PROFILE FACTORS .1942 SOIL WETNESS/ COLOR	.1943 SOIL DEPTH	.1956 SAPRO CLASS	.1944 RESTR HORIZ	PROFILE CLASS & LTAR
1	L ~6%	0-14	SaLo RC	fr SP SSSP					PS .3
		14-48	MSaLo RCL	fr sp-sssp SSP					
			few q-banded, mod SAP @ 46"+						
2	L ~6%	0-3	RL/SCL						PS .3
		3-14	SaLo RC	fi-fr SP SSSP					
		14-48	MSaLo RCL	fr sp-sssp SSP					
3	L ~6%	0-13	SaLo RCL/CL	fi-fr SP SSP					R .3
		13-48	MSaLo RCL	fi-fr sp-sssp SSP					
			few mod SAP/q; RAM mottles @ 46"+						
4									

DESCRIPTION	INITIAL SYSTEM	REPAIR SYSTEM
Available Space (.1945)		
System Type(s)		
Site LTAR		

OTHER FACTORS (.1946): _____
SITE CLASSIFICATION (.1948): _____
EVALUATED BY: _____
OTHER(S) PRESENT: _____


L43
L44
L45
L46
L47
L48
L49
L50
L51
L52
BLOCK 4
9
10
12
13
11
.09 AC.
50' REAR YARD SETBACK
63' SETBACK
109' SETBACK
DRIVE
315.50
223.47'
247.32'
333.88'
283.74'
82.41'
156.46'
39.34
25.15'
167.98'
70.00'
30.47'
30.47'
25.27'
54.37'
38' B/C
50' R/W
50' R/W
22' B/B
BASEMENT
CRAWL