RECEIVED DEC - 1 2014

'05 1746

IREDELL COUNTY HEALTH DEPARTMENT

ENVIRONMENTAL HEALTH DIVISION Paid $150.00 SQ0083

PAGE 1: *APPLICATION FORM*

207196

Application For:
( ) New Well Permit ( ) Well Repair Permit ( ) Well Abandonment
( ) Septic Improvement Permit ( ) Authorization to Construct (X) Existing System Inspection ( ) Septic System Repair

THE ABOVE PERMIT DOCUMENTS WILL BECOME INVALID IF INFORMATION PROVIDED ON THIS APPLICATION IS FALSIFIED OR CHANGED, OR IF THE SITE IS ALTERED. THE IMPROVEMENT PERMIT IS VALID FOR EITHER 60 MONTHS OR WITHOUT EXPIRATION DEPENDING UPON DOCUMENTATION SUBMITTED APPLICATION WITH SITE PLAN 60 MONTHS, APPLICATION WITH COMPLETE, SCALED PLAT WITHOUT EXPIRATION. SEE 15A NCAC 18A .1937(f) FOR DETAILS.

Page 2: *Site Plan Worksheet* form MUST accompany this application

The following optional attachments may also be submitted: ( ) Survey Plat, scaled no more than 1 inch = 60 feet
Place an (X) beside whichever is submitted if applicable ( ) Custom Site Plan, scaled no more than 1 inch = 60 feet

Applicant Information:

Applicant Name: Tierney Custom Homes Address: 4720 Trails End Rd Denver NC Phone: 704-201-8527

Owner Name: Bob Larsen Address: 109 Hunters Springs Lane Mooresville Phone: 828-455-9052

Property Information:

Street Address: 109 Hunters Springs Lane Mooresville NC 28117

Subdivision Name: Harbor The Harbour Section/Phase: II Lot Number: 31

Driving Directions: 77 to Brawley School to Bay Harbor Left @ Lake Mist Rt @ Hunters Springs

Site Development Information: *(check or complete ALL that apply)*

( ) New Single Family Residence
( ) New Multi-Family Residence
( ) Accessory Building
( ) Bedroom(s) Addition

Maximum Number of Bedrooms: _____
Maximum Number of Occupants: _____
( ) Swimming Pool
(X) Other Addition/Structure: Deck extension 180 sq ft

( ) Crawl Space Foundation
( ) Concrete Slab Foundation
( ) Basement with Plumbing
( ) Basement without Plumbing

Non-Residential Site Development:
Type of Business: _____
Square Footage of Building: _____
Maximum Number of Employee: _____
Maximum Number of Seats/Beds/Other: _____

Water Supply:

( ) New Well (X) Existing Well ( ) Community Well ( ) City Water ( ) Other Public Water

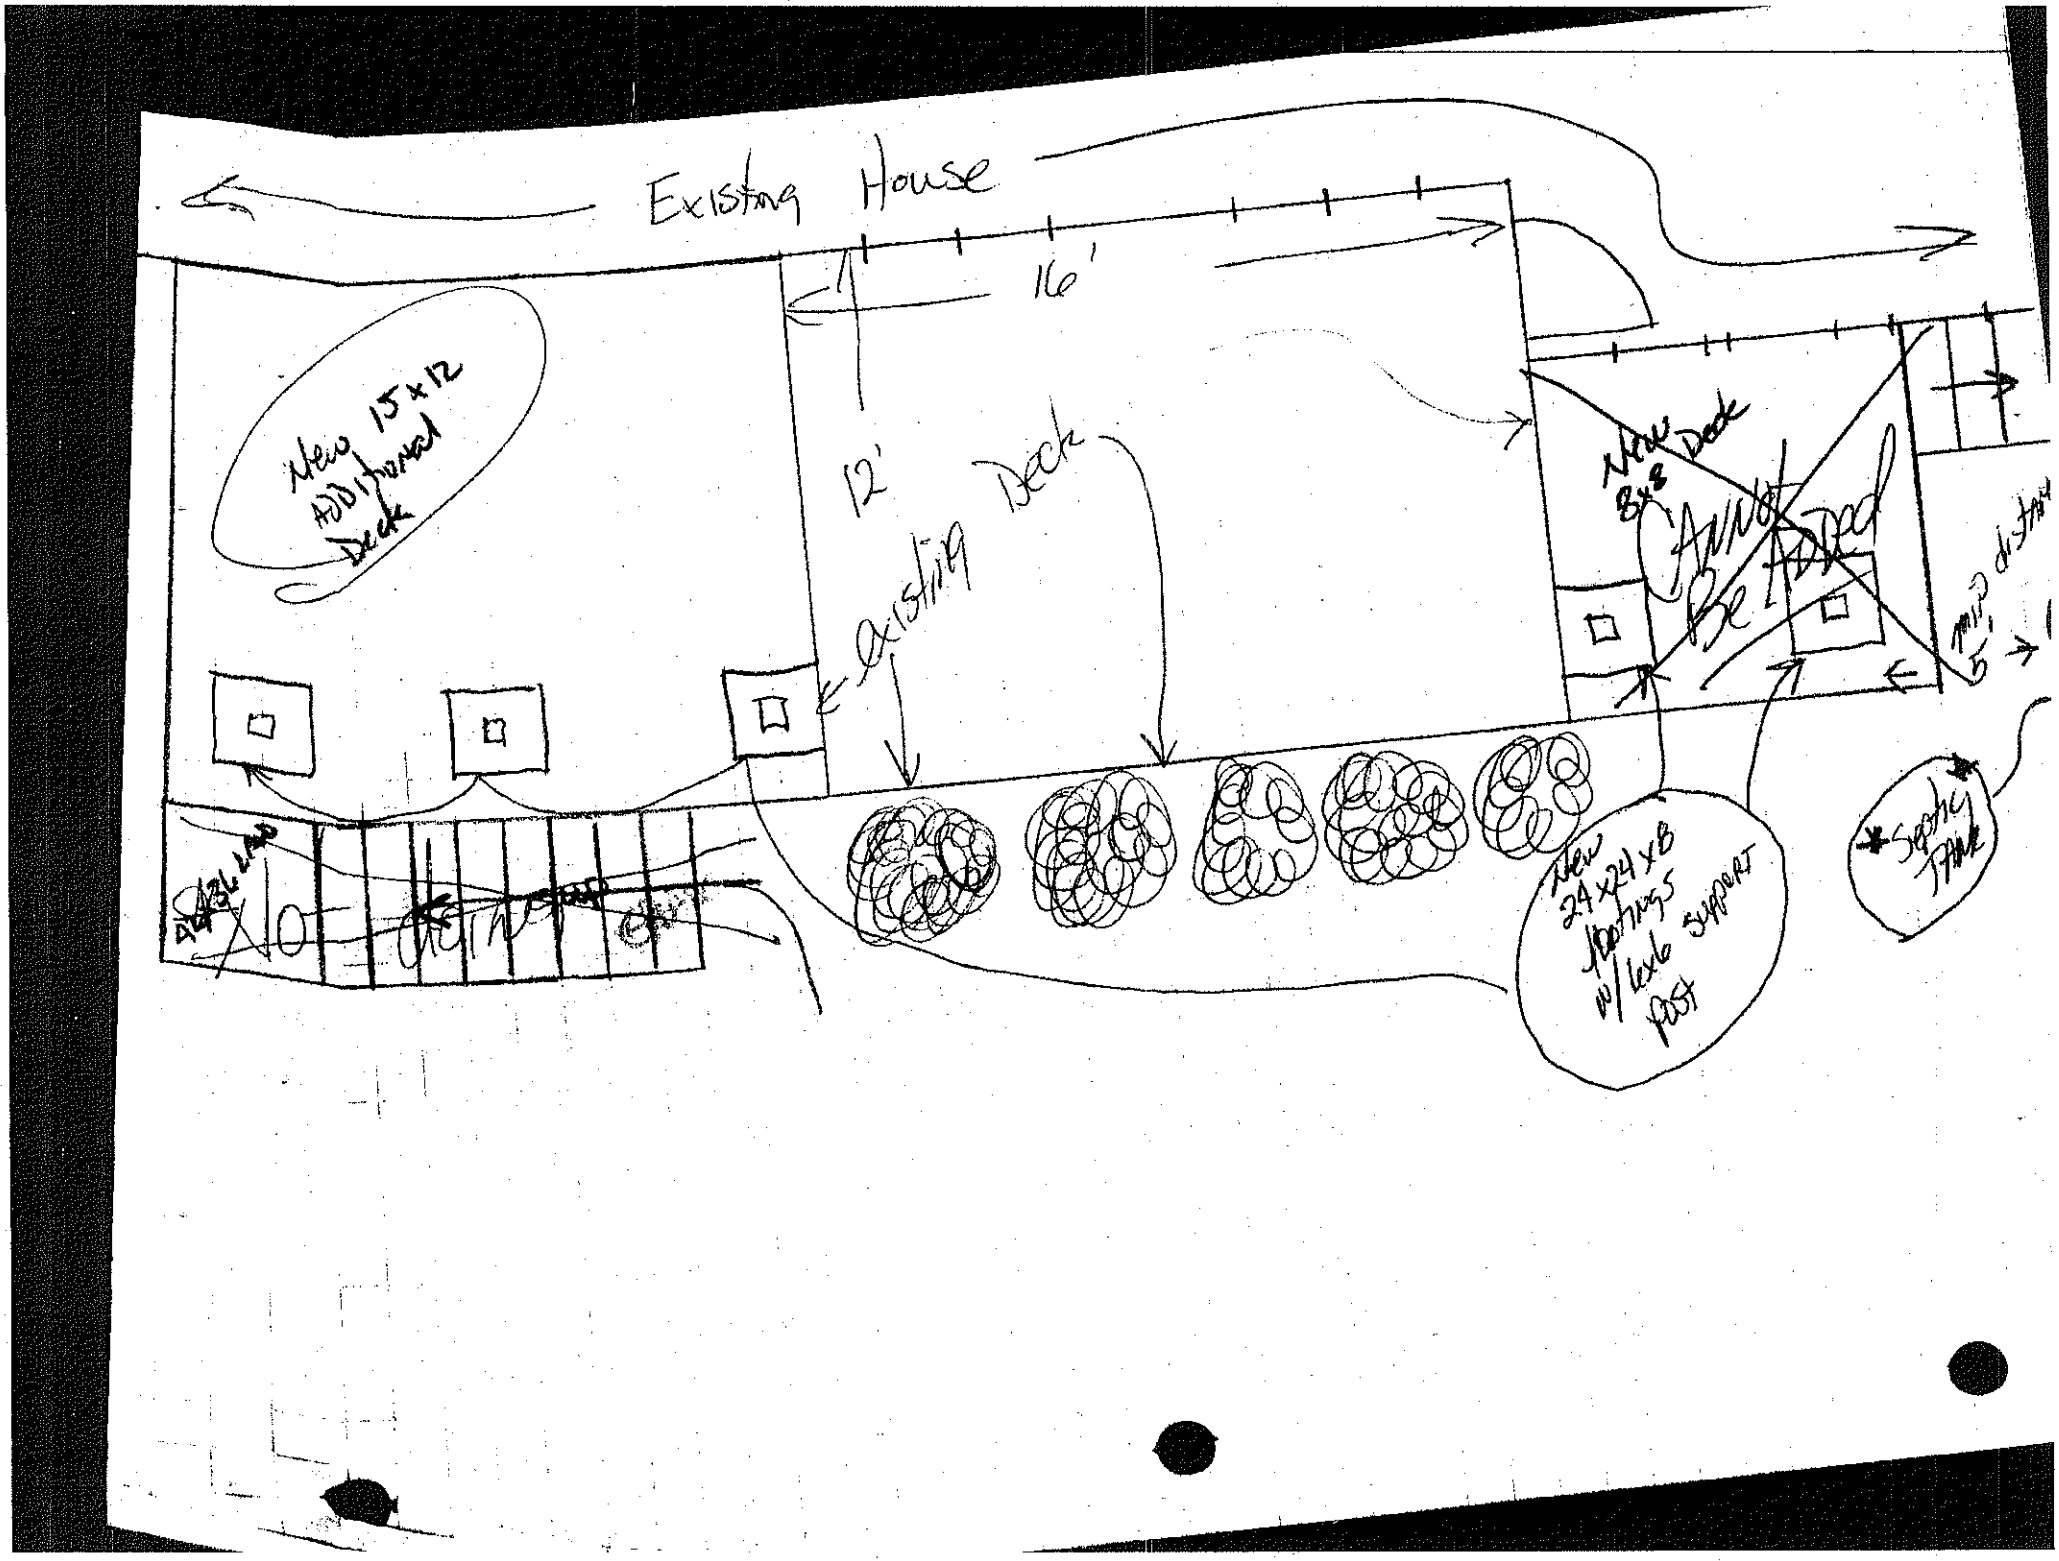
Desired Septic System Type: *(you may rank in order of preference)* Year existing system installed: 3/10/97
( ) No Preference ( ) Alternative ( ) Conventional ( ) Innovative ( ) Modified Conventional ( ) Other: None

Please answer the following to the best of your ability:

( ) Yes (X) No Does the site contain any jurisdictional wetlands?
( ) Yes (X) No Is any non-domestic sewage (i.e. industrial) to be generated?
( ) Yes (X) No Is the site subject to approval by any other public agency?

I have read this application and certify that the information provided herein is true, complete, and correct. Authorized county and state officials are granted right of entry to conduct necessary inspections to determine compliance with applicable laws and rules. I understand that I am solely responsible for the proper identification and labeling of all property lines and corners and making the site accessible so that a complete site evaluation can be performed.

Signature: _____ 12/1/14
Property owner or owner's legal representative signature (SIGNATURE REQUIRED) DATE


Existing House
16'
12'
existing Deck
New 13 x 12
Additional
Deck
New
8x8
Deck
Attached
New
24x24x8
footings
w/ 6x6 support
post
Septic
Tank

IREDELL COUNTY

PO Box 788
349 North Center St.
Statesville, NC 28677

APPLICATION NUMBER
207196
Issue Date: 12/01/2014

ZONING PERMIT

Residential

Parcel Number	Street Address	Jurisdiction
4675298304.000	109 HUNTERS CREEK DRIVE, MOORESVILLE, NC 28115	MOORESVILLE

Owner Information	Applicant Information
Owner: THOMPSON RICHARD D+MARY C	Applicant: TIERNEY CUSTOM HOMES I
Address: 109 HUNTERS CREEK DR MOORESVILLE, NC 28115	Address: 4720 TRAILS END ROAD DENVER, NC 28037
Phone:	Phone: 704-489-1714

Use Requested	Zone Code
DECK ADDITION	RA

Lot Acreage	F Setback	B Setback	L Setback	R Setback	Watershed	Flood Zone
.920					BOWC	X

Remarks:

Site visit $150.00 pd by EFT - per A.S. EFT done by Debbie Williams

The applicant certifies that there are no deed restrictions, contractual agreements or governmental regulations of any kind that interfere with or prohibit the use of the property or the use for which this permit is requested. The applicant further acknowledges that enforcement of deed restrictions, plat conditions and other contractual agreements will not be undertaken by Iredell County and is the sole responsibility of the affected parties.

Applicant: _____ Date: _____

Permit Number	27123	TOTAL FEES:	$ 77.25