
SITE DEVELOPMENT PLAN

PREPARED BY:

DELTA LAND SERVICES, INC.
6033 FLORENCE AVENUE, SUITE 100
CHARLOTTE, NORTH CAROLINA 28212
(704) 536-6190

SCALE: 1" = 50'

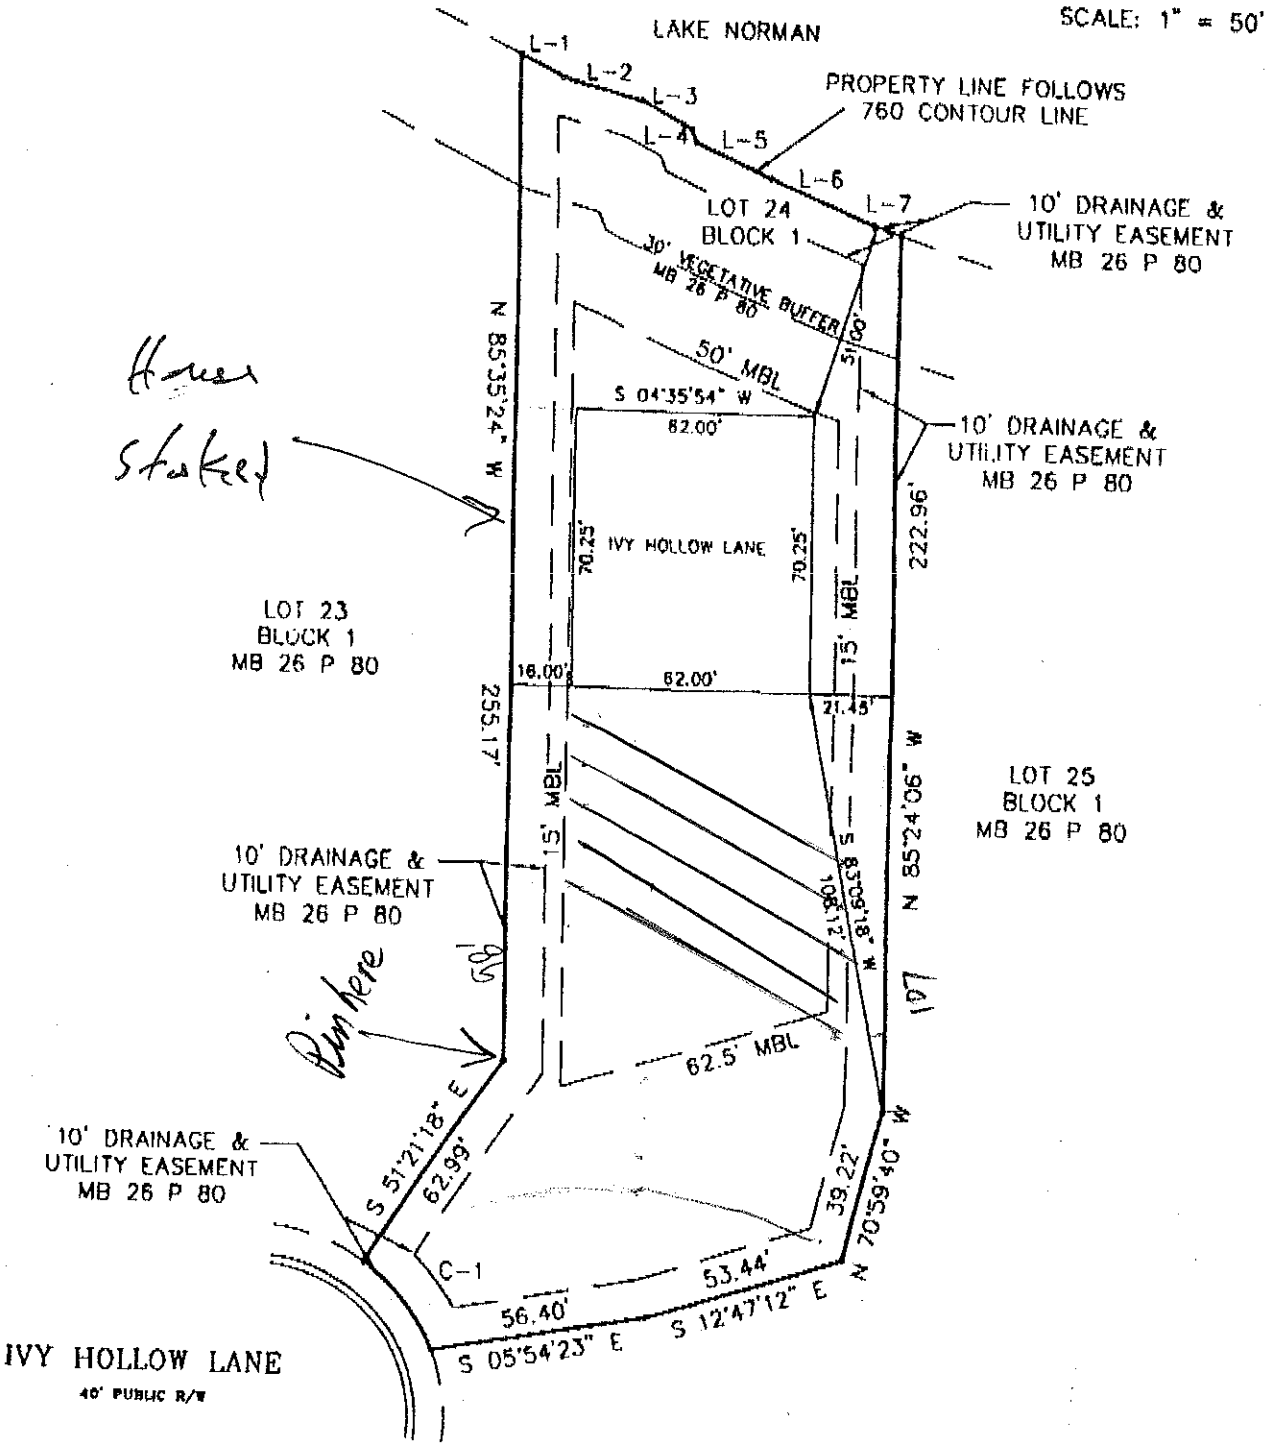

Houses Staked

Rim here

LINE	DIRECTION	DISTANCE
L-1	S 30°49'28" W	12.87'
L-2	S 19°02'12" W	21.08'