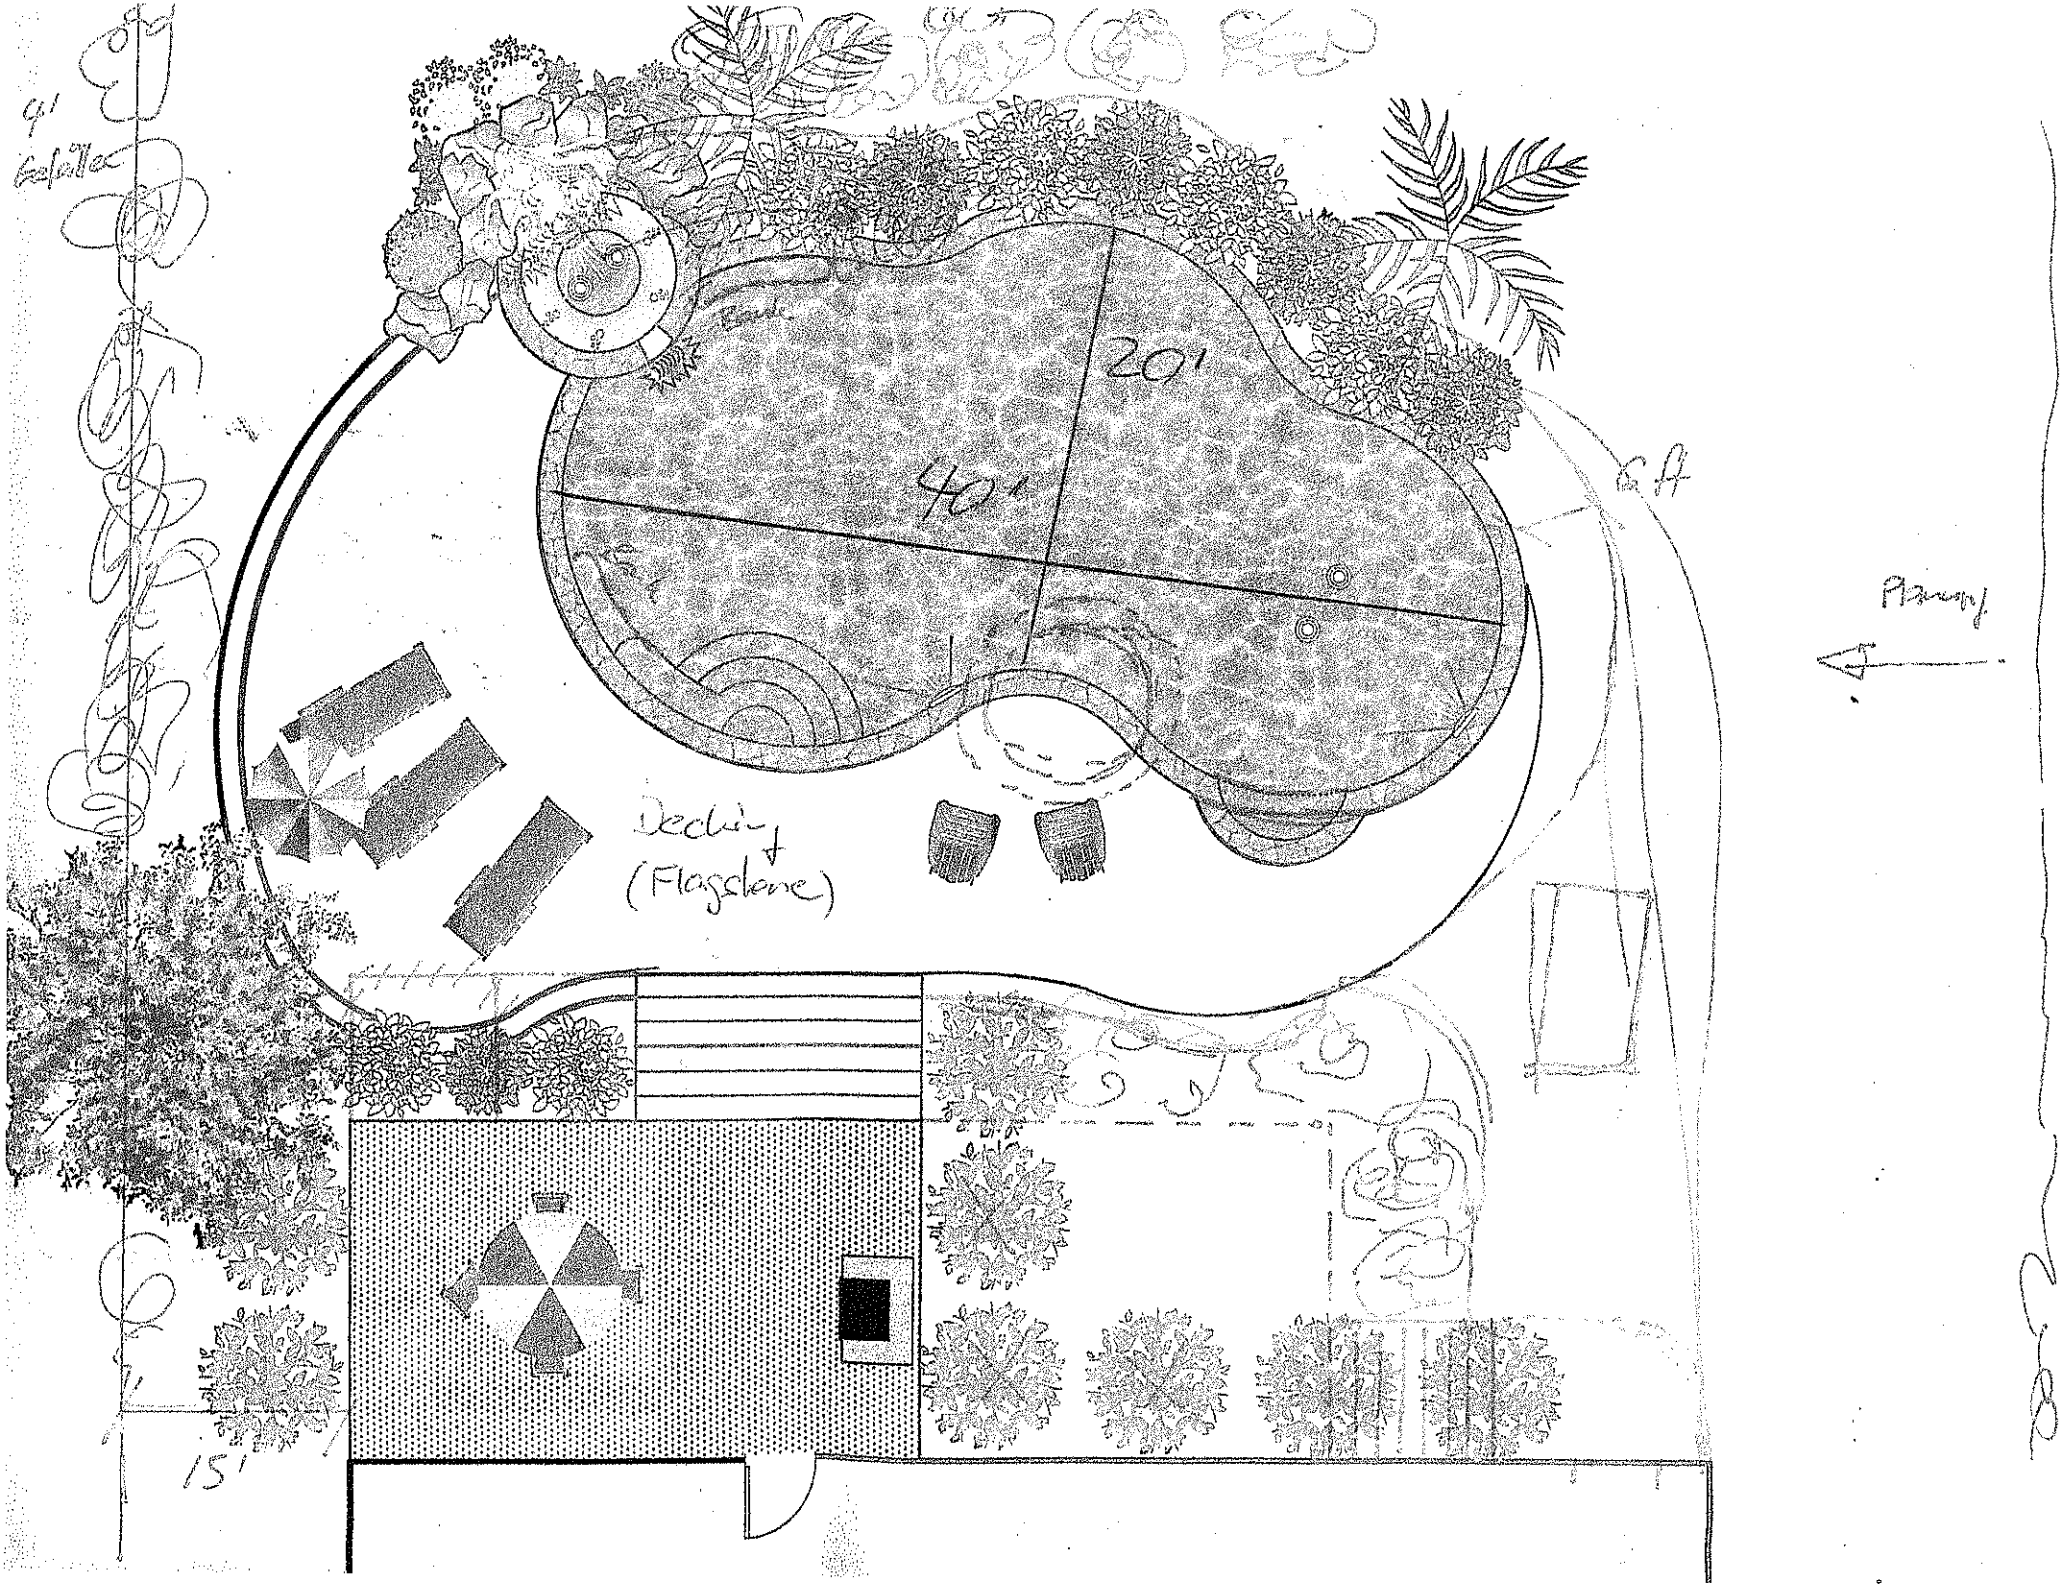

4' Espaliec
20'
40'
Decking
(Flagstone)
15'
Planting