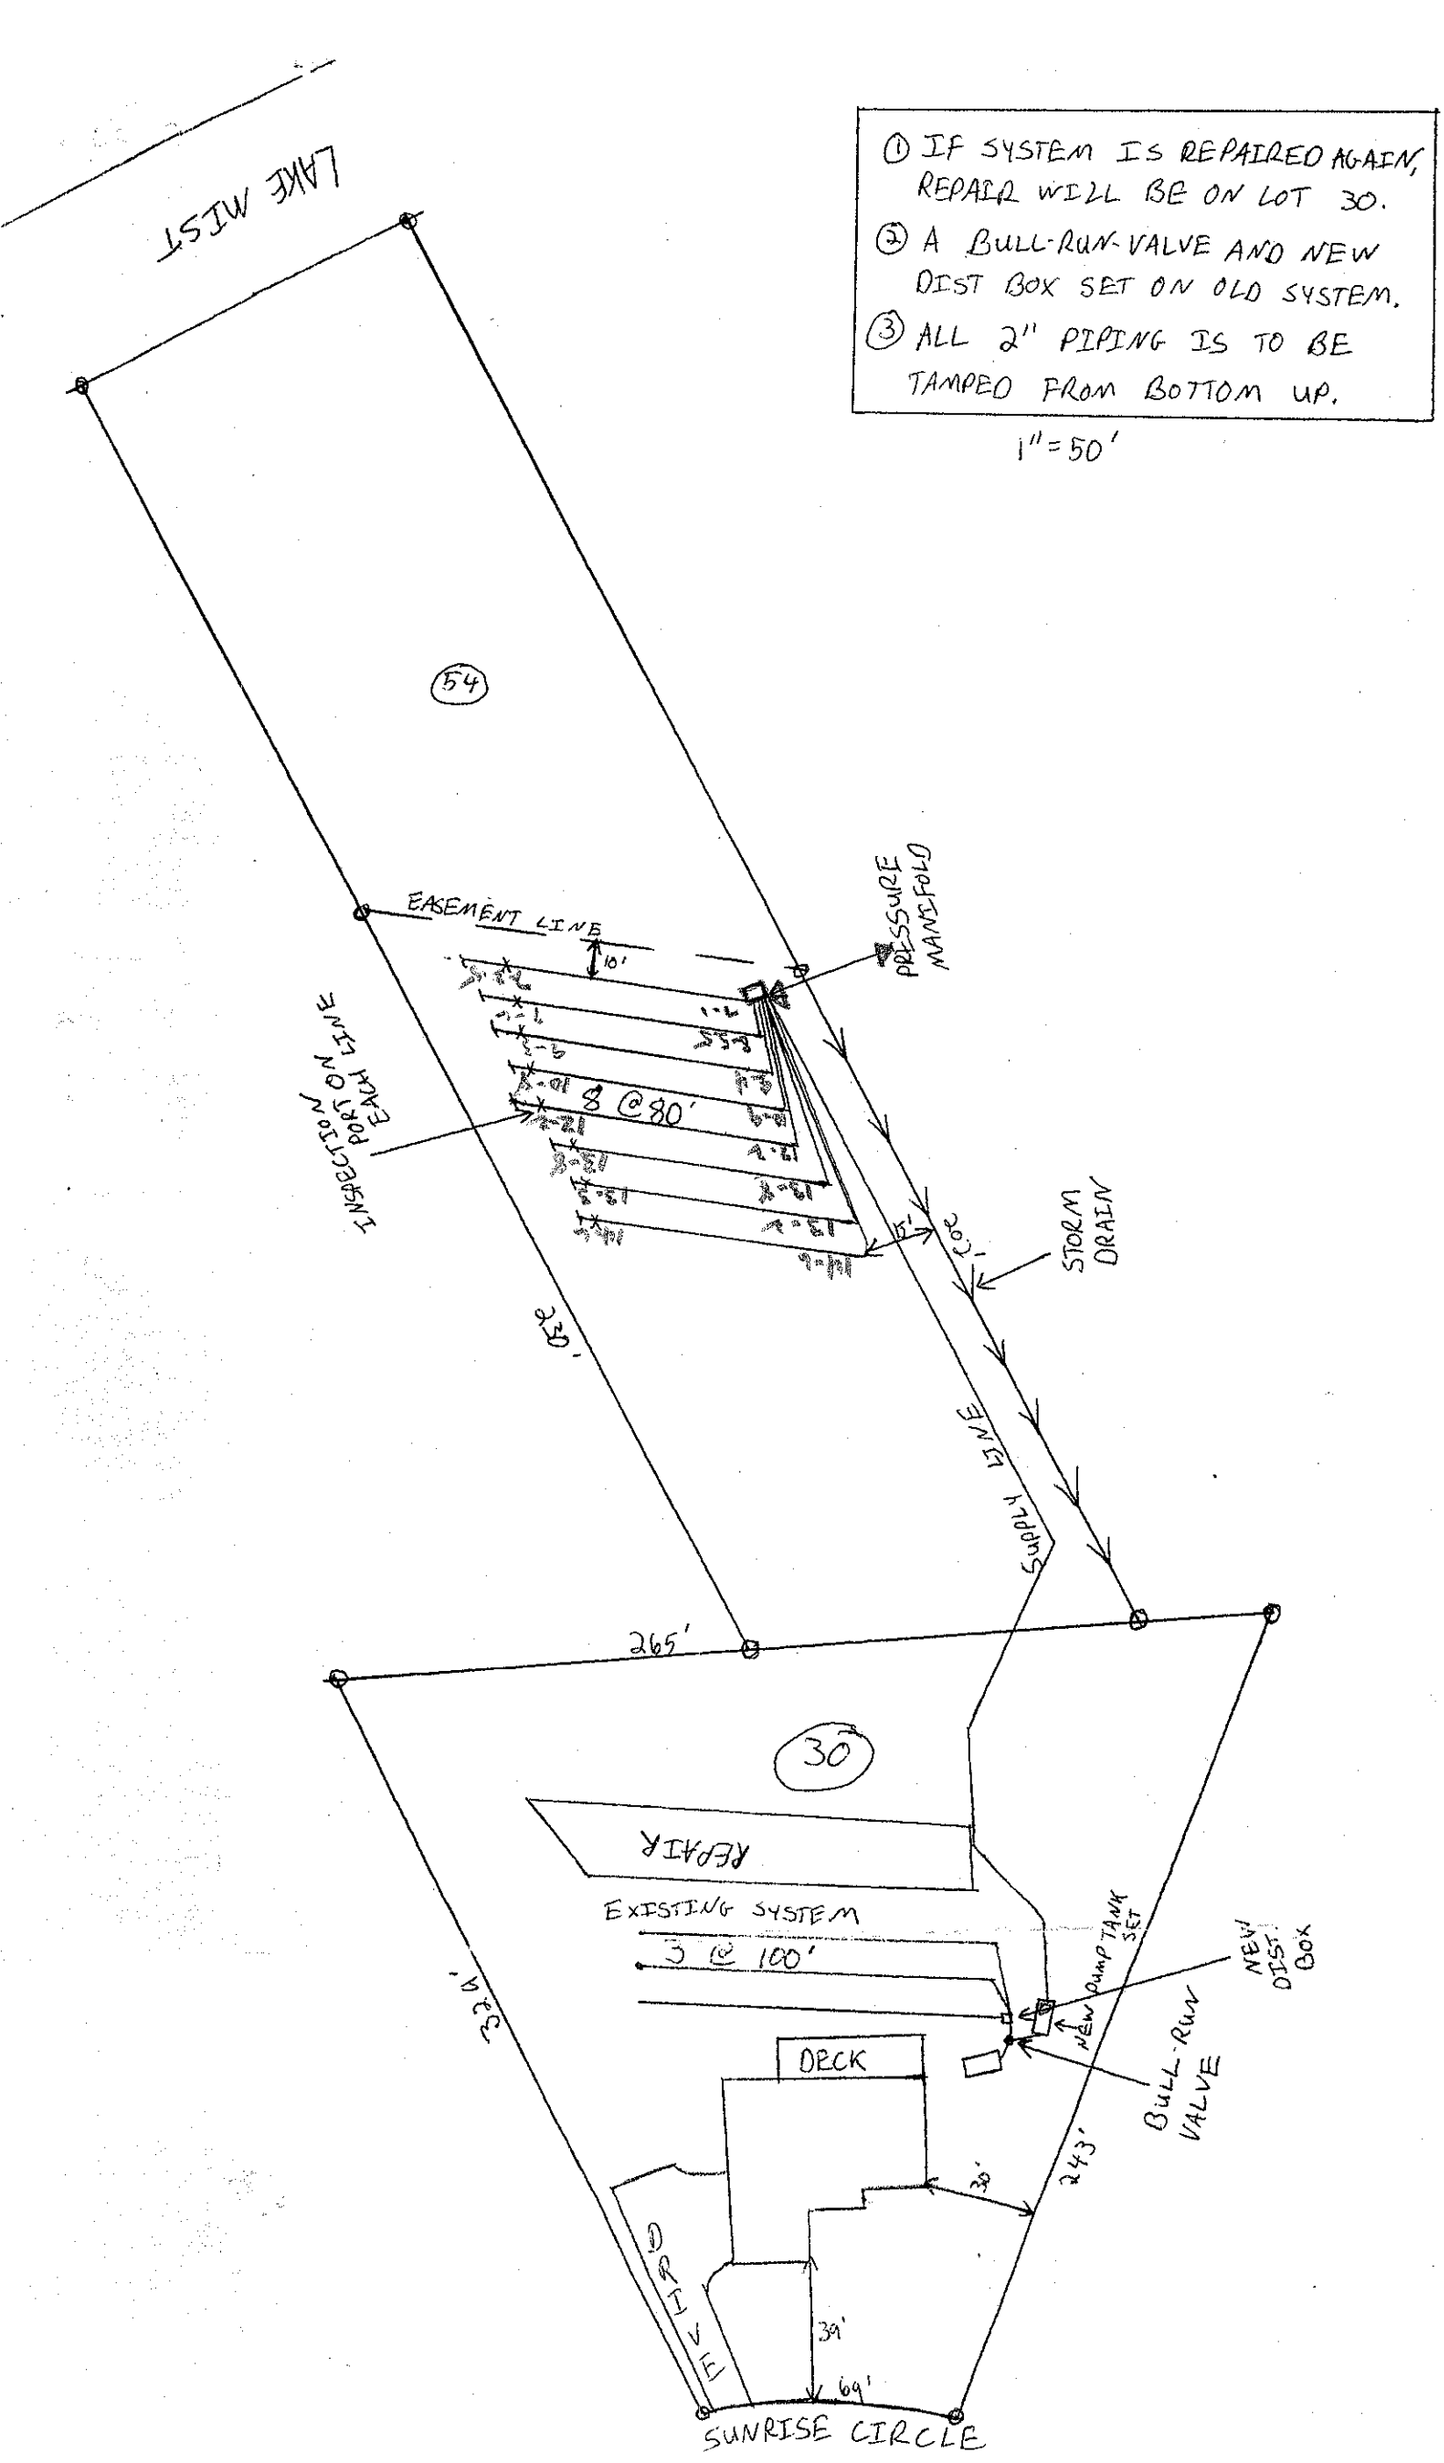

① IF SYSTEM IS REPAIRED AGAIN, REPAIR WILL BE ON LOT 30.
② A BULL-RUN VALVE AND NEW DIST BOX SET ON OLD SYSTEM.
③ ALL 2" PIPING IS TO BE TAMPED FROM BOTTOM UP.
1" = 50'
LAKE MIST
54
EASEMENT LINE
10'
PRESSURE MANIFOLD
INSPECTION PORT ON EACH LINE
8 @ 80'
5'
10'
STORM DRAIN
SUPPLY LINE
330'
265'
30
REPAIR
EXISTING SYSTEM
3 @ 100'
NEW PUMP TANK SET
NEW DIST. BOX
BULL-RUN VALVE
DECK
30'
243'
DRIVE
39'
69'
SUNRISE CIRCLE