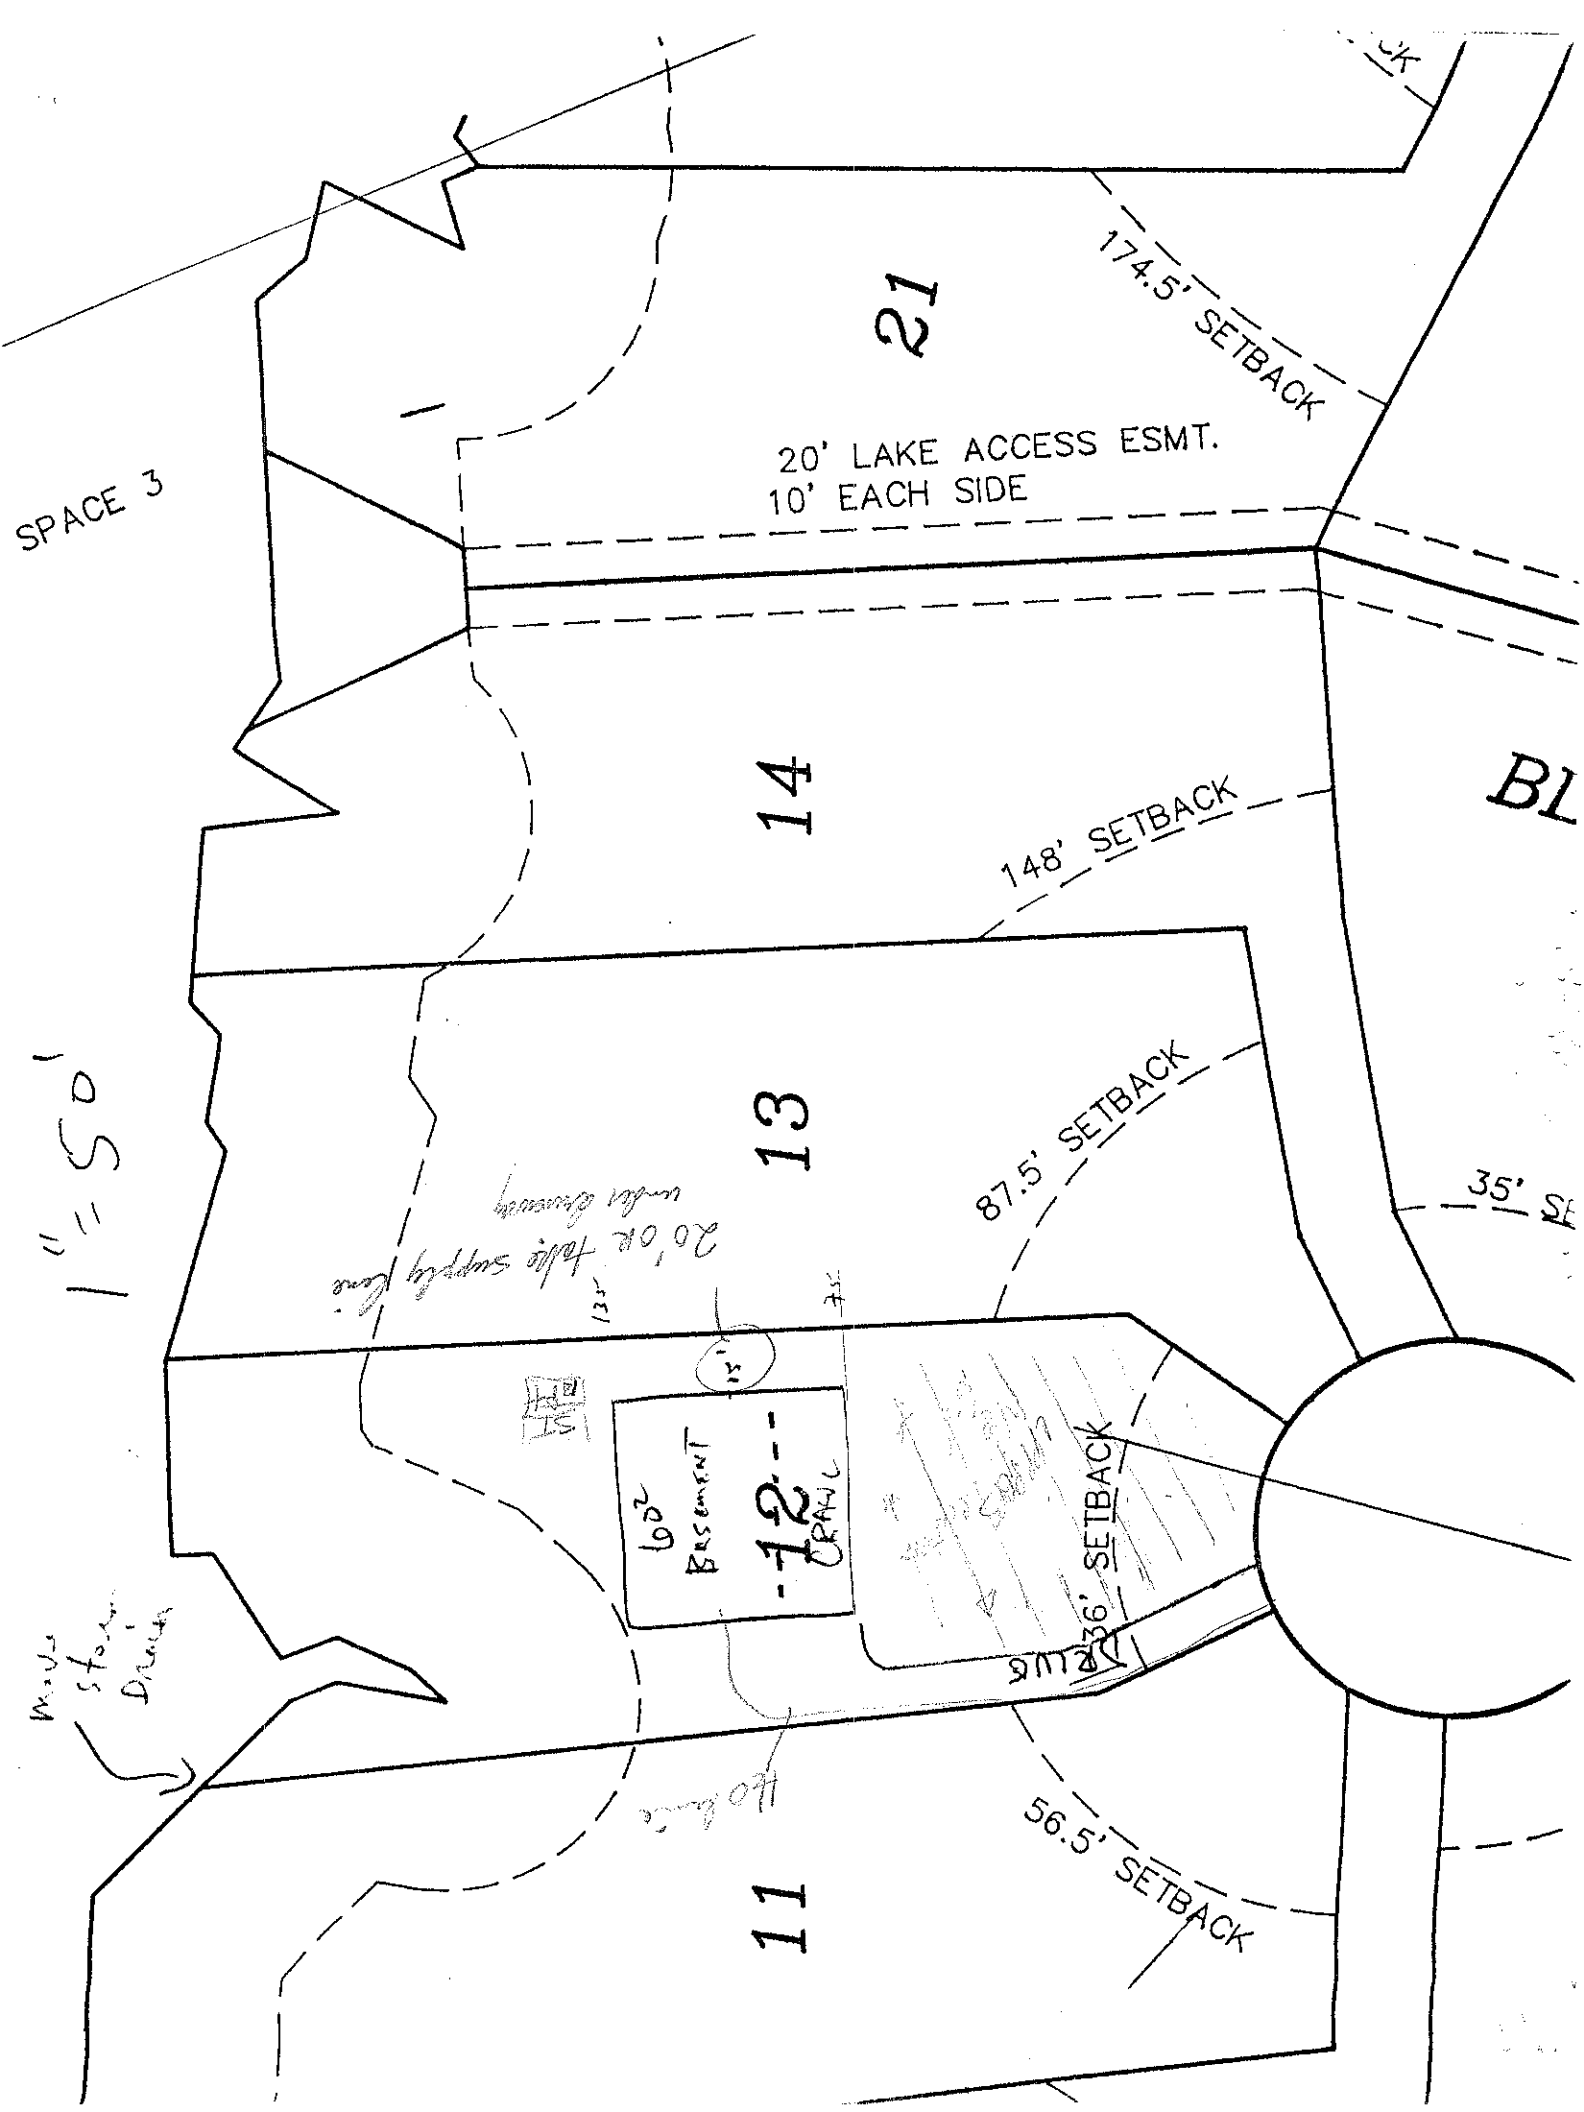

21
174.5' SETBACK
20' LAKE ACCESS ESMT.
10' EACH SIDE
SPACE 3
14
148' SETBACK
13
87.5' SETBACK
35' SE
1" = 50'
20' Lake supply line
under driveway
12'
7'
12'
1'
Bsmt
-12.-
Crawl
36' SETBACK
Storm
Drain
11
56.5' SETBACK