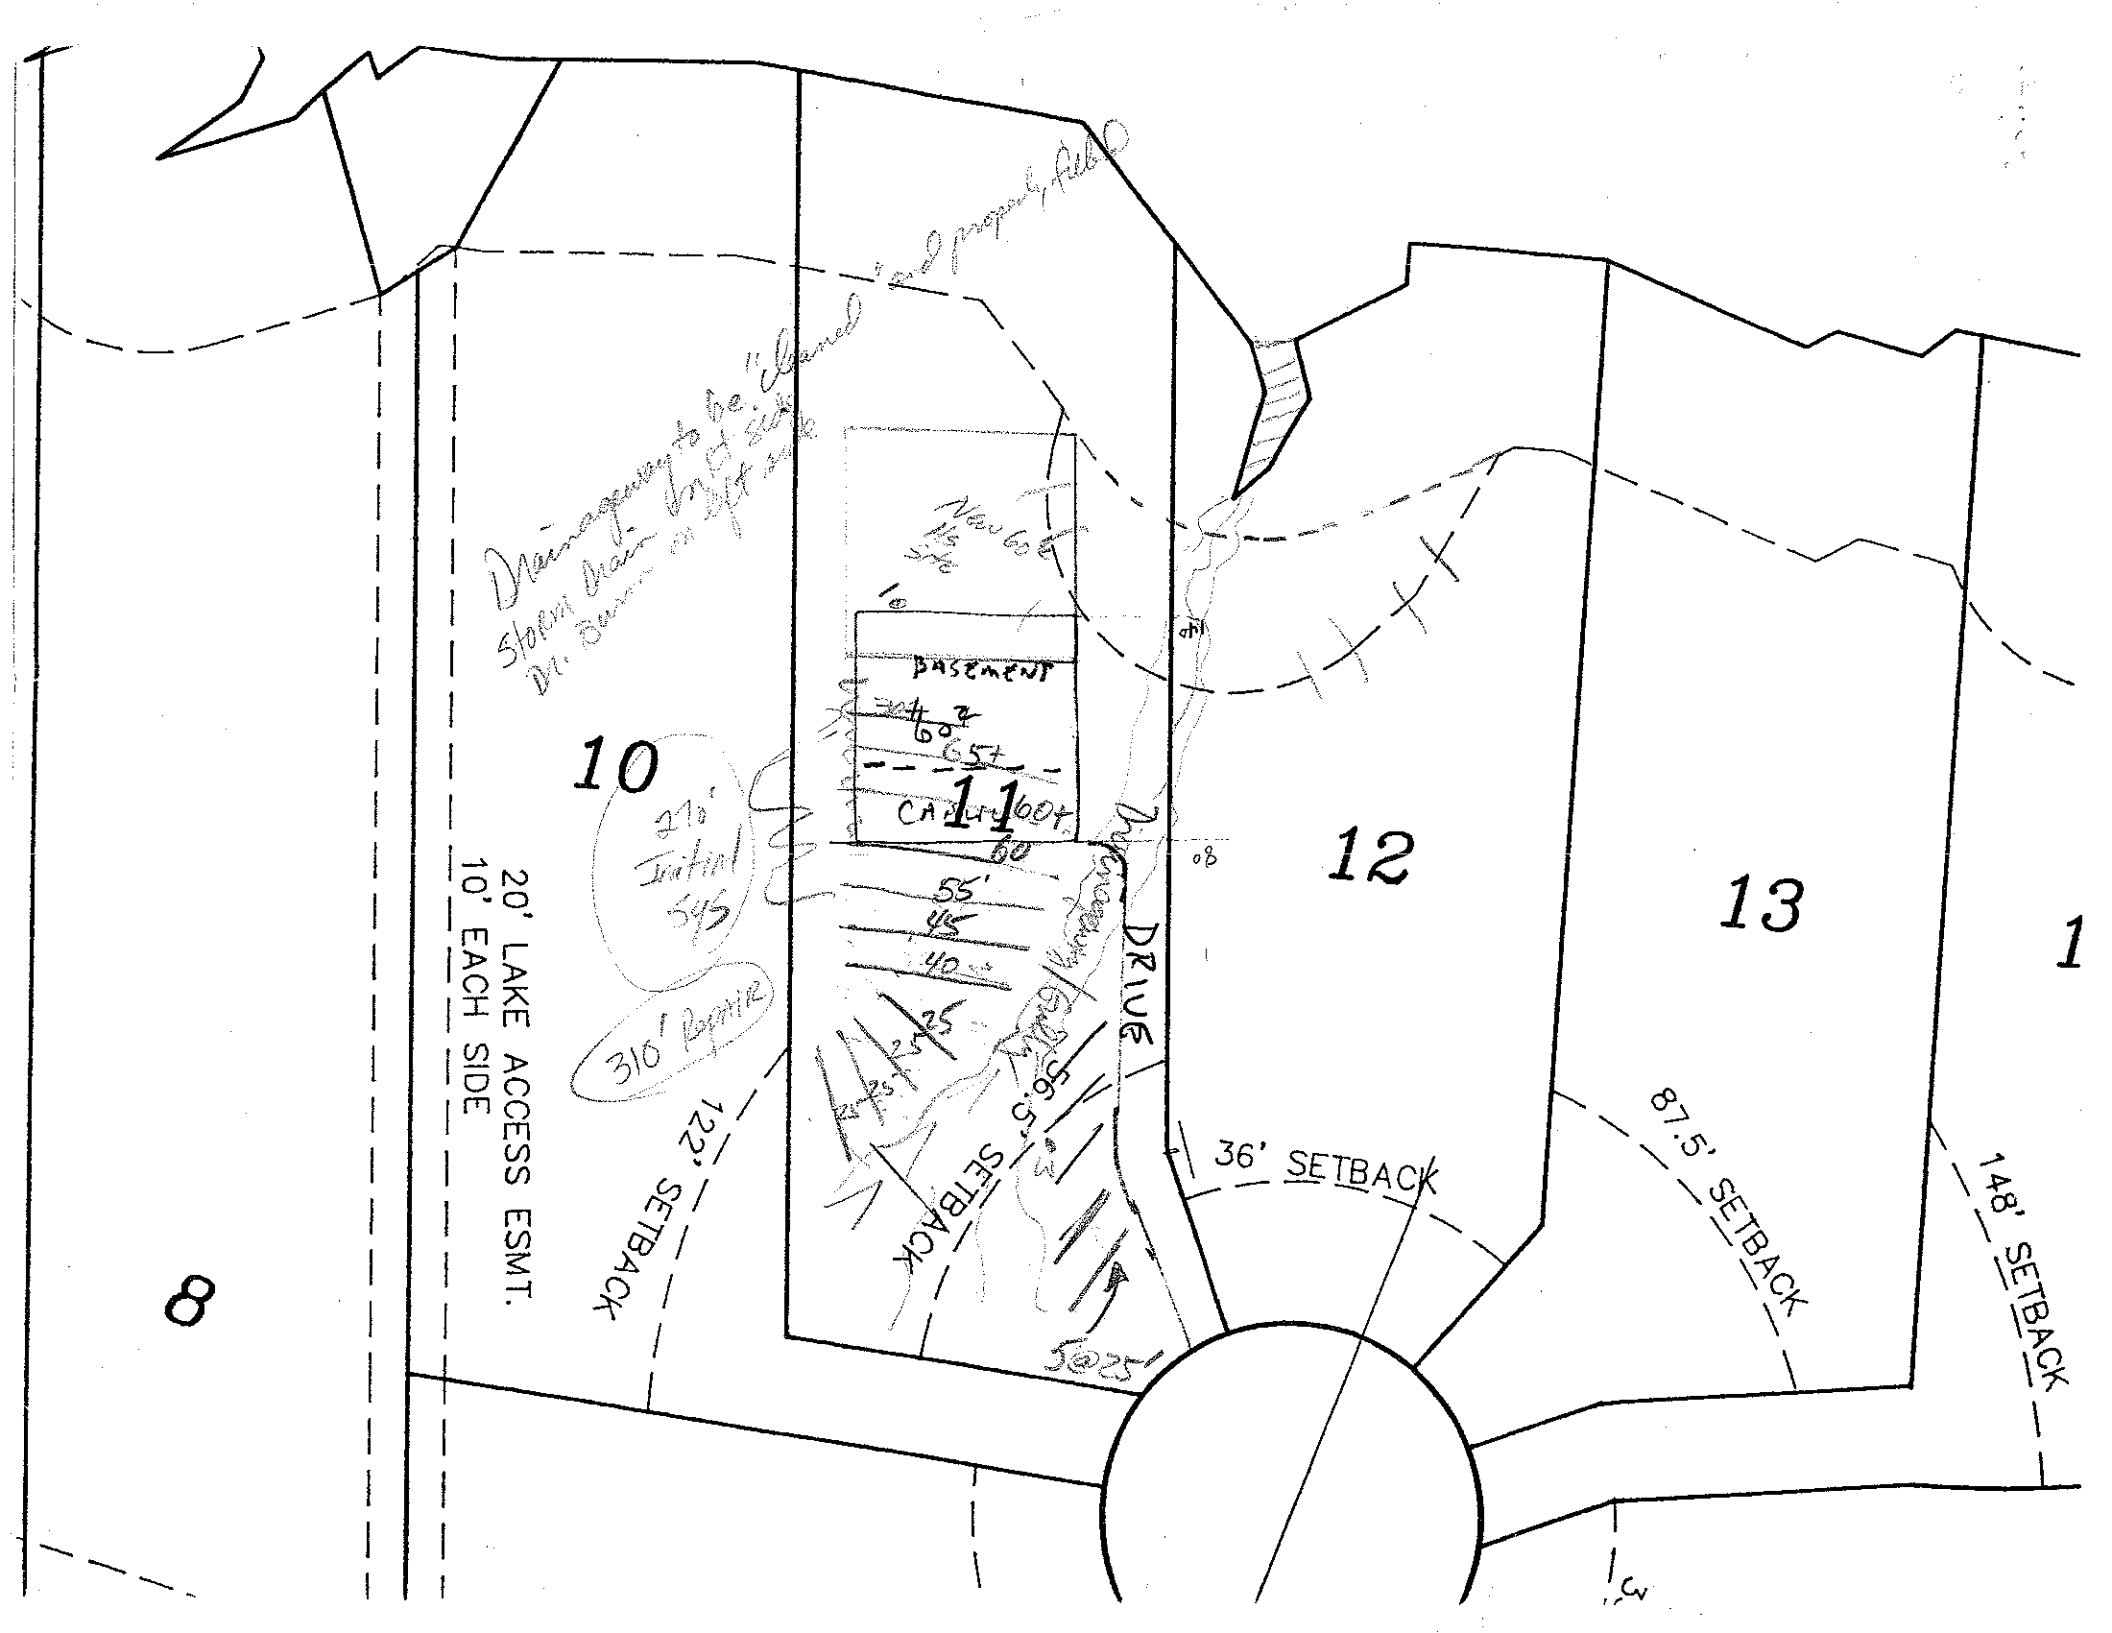

10
11
12
13
8
1
BASEMENT
CRAWL
60'
60
55'
45
40
35
25
DRIVE
20' LAKE ACCESS ESMT.
10' EACH SIDE
122' SETBACK
59.5' SETBACK
36' SETBACK
87.5' SETBACK
148' SETBACK
310' Riparian
J@25
Drainageway to be "cleaned"
Storm Drain Drop Inlet
Dr. Basin on left side
New Gate
New Gate
Wetlands
08