IREDELL COUNTY HEALTH DEPARTMENT
ENVIRONMENTAL HEALTH DIVISION
Application For Improvement Permit

ALL items on this application form must be completed before Health Department can begin work. One application must be completed by the property owner or agent for each (proposed) site.

PERSONAL INFORMATION: 663-6905 4005 TYRON St.

John Wieland Homes 525-6024 Char NC 28201

Applicant | Phone # | Mailing Address | City | State | Zip Code

SAME

Current Property Owner | Mailing Address | City | State | Zip Code

PROPERTY INFORMATION:

HARBOUR II | 6 | | | Pt of

(Proposed) Subdivision Name | (Proposed) Lot # | (Proposed) Block/Section # | State Road #

(Proposed) Water Supply: (Public), Private Well | **Preliminary Plat Approval Date** (DEVELOPERS ONLY) | 2C-A-3 Tax Map #

Specific Directions to Property SR. 1100
TR BAY HARBOUR
TL LAKE MKT
6th Lot on left

TYPE OF FACILITY: (use check (X) or number as appropriate)

House X Mobile Home _____ Commercial _____ No. Bedrooms 4 No. Baths 3

No. Persons or Employees (commercial only) _____ Basement _____ Basement with Plumbing _____


Crawl Space X Concrete Slab _____ Garbage Disposal _____ Jaccuzi or spa _____

COVENANT AND SIGNATURE:

I hereby make application to the Iredell County Health Department for a soils/site evaluation of the property described above. This evaluation is to be conducted for the sole purpose of obtaining a septic system Improvement Permit. I hereby authorize Iredell County Health Department representatives to go onto the above property for purposes of conducting this evaluation. I understand that, by state law, any Improvement Permit issued on the above property may be voided if substantial changes are made to the designated sewage system site. The issuance of an Improvement Permit by the Iredell County Health Department does not relieve me from compliance with all other relevant state/local laws or regulations. As owner or authorized agent, I covenant that the contents of this application are true and represent the maximum facilities intended to be placed on this property to my knowledge to date.

I understand that any Improvement Permit issued on the above property is valid for five (5) years from the issuance date and is subject to revocation if the above described site plans or intended use changes.

7-29-96 DATE Paul G. Perry SIGNATURE OF OWNER/AUTHORIZED AGENT

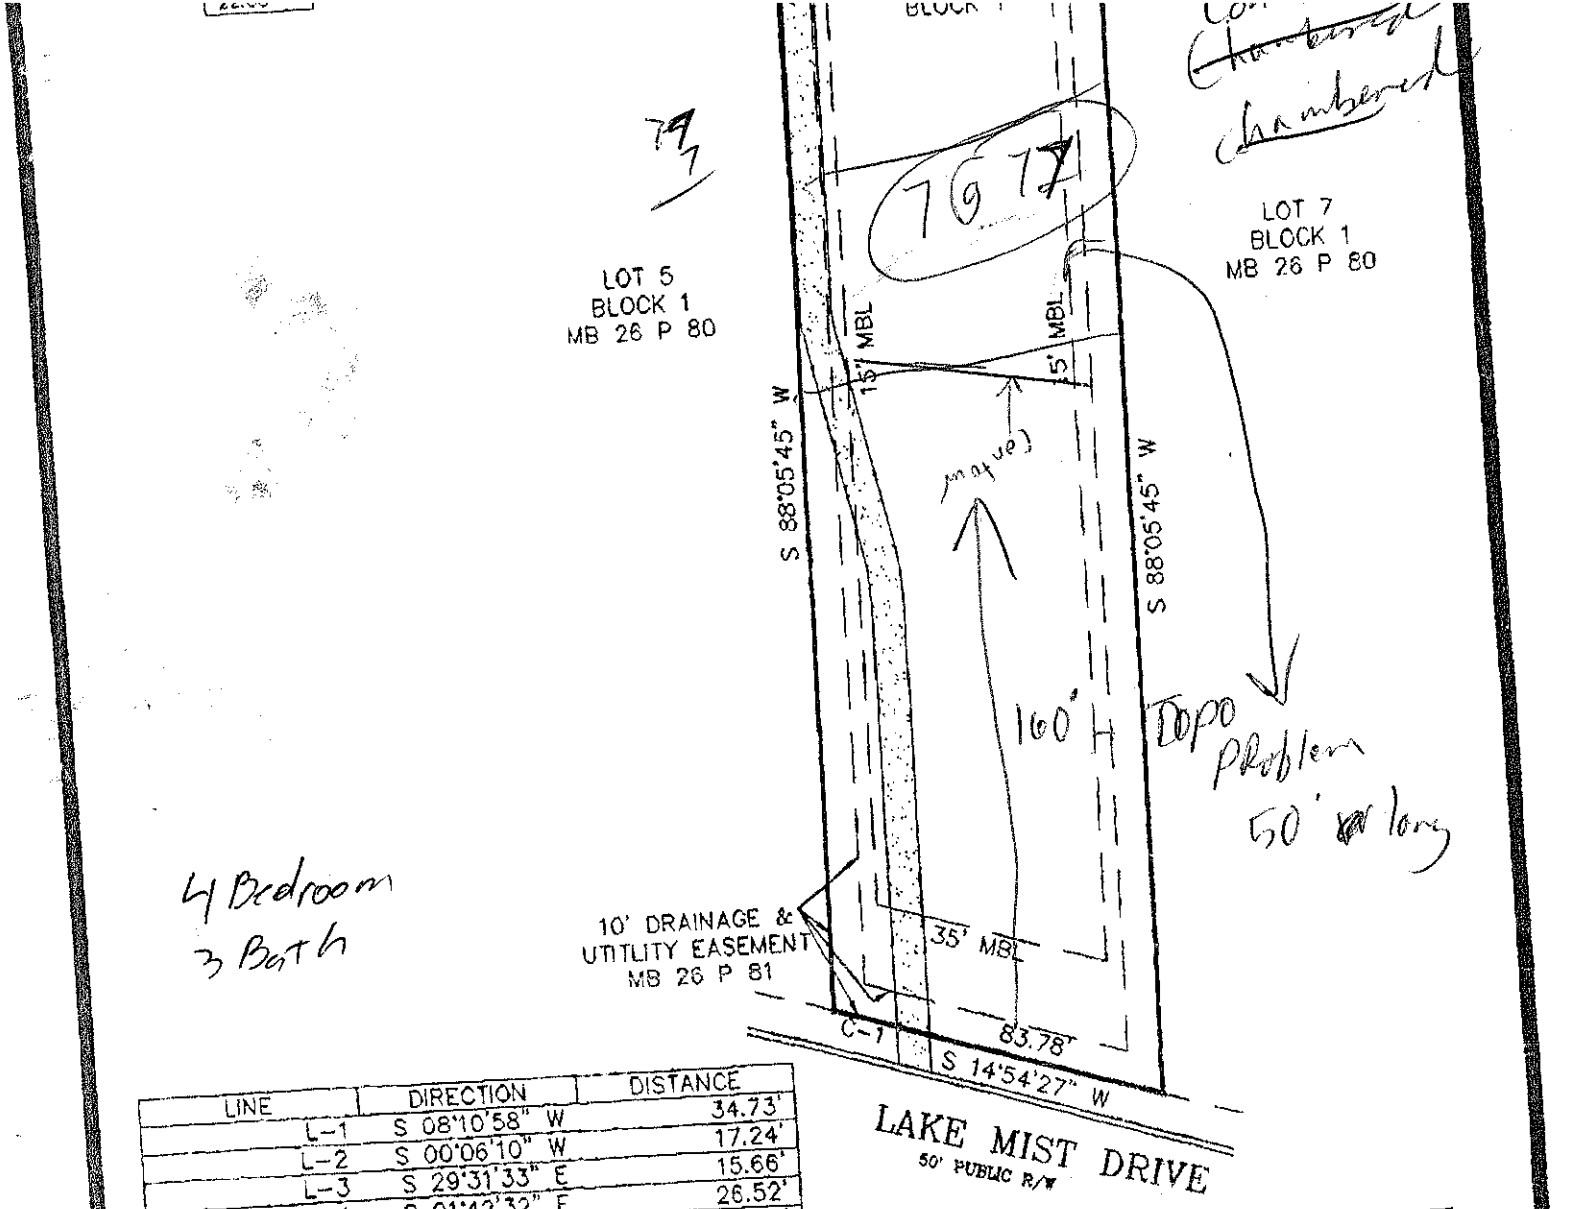

LINE	DIRECTION	DISTANCE
L-1	S 08°10'58" W	34.73'
L-2	S 00°06'10" W	17.24'
L-3	S 29°31'33" E	15.66'
L-4	S 01°42'32" E	26.52'
L-5	S 27°52'08" W	9.43'

CURVE	RADIUS	LENGTH	CHORD	BEARING	DELTA
C-1	1004.96'	20.62'	20.62'	S 14°19'10" W	01°10'33"

NOT FOR RECORDATION, CONVEYANCES OR SALES

Subdivision THE HARBOUR PHASE 2 County Iredell
Address Lake Mist Drive Owner John Wieland Homes
Lot 6 Block 1 Plan Thompson 3 Car (Left) Side (Right) Elevation
Patio ___ Deck X Fireplace X Garage (1 Car) ___ (2 Car) 3 Brick Front 3 Basement
Crawl X Slab ___ Fully Fenced Rear Yard ___ Other Gas Heat & Water

DWN: AJB CKD: SDH DATE: 7/16/96

REVISED: