IREDELL COUNTY HEALTH DEPARTMENT
ENVIRONMENTAL HEALTH DIVISION
Application For Improvement Permit

ALL items on this application form must be completed before Health Department can begin work. One application must be completed by the property owner or agent for each (proposed) site.

PERSONAL INFORMATION:

Applicant	Phone #	Mailing Address	City	State	Zip Code
Savvy-Burkhart	896-0566	176	Davidson	NC	28036

Current Property Owner	Mailing Address	City	State	Zip Code
	11			

PROPERTY INFORMATION:

(Proposed) Subdivision Name	(Proposed) Lot #	(Proposed) Block/Section #	State Road #
Harbour	69		

(Proposed) Water Supply: Public, Private Well	**Preliminary Plat Approval Date** (DEVELOPERS ONLY)	Tax Map #
MAP C		

Specific Directions to Property Reapply Modify original 3 BR to 4 BR

TYPE OF FACILITY: (use check (X) or number as appropriate)

House ____ Mobile Home ____ Commercial ____ No. Bedrooms 4 No. Baths 4

No. Persons or Employees (commercial only) ____ Basement 11 off-site 11 Basement with Plumbing ____

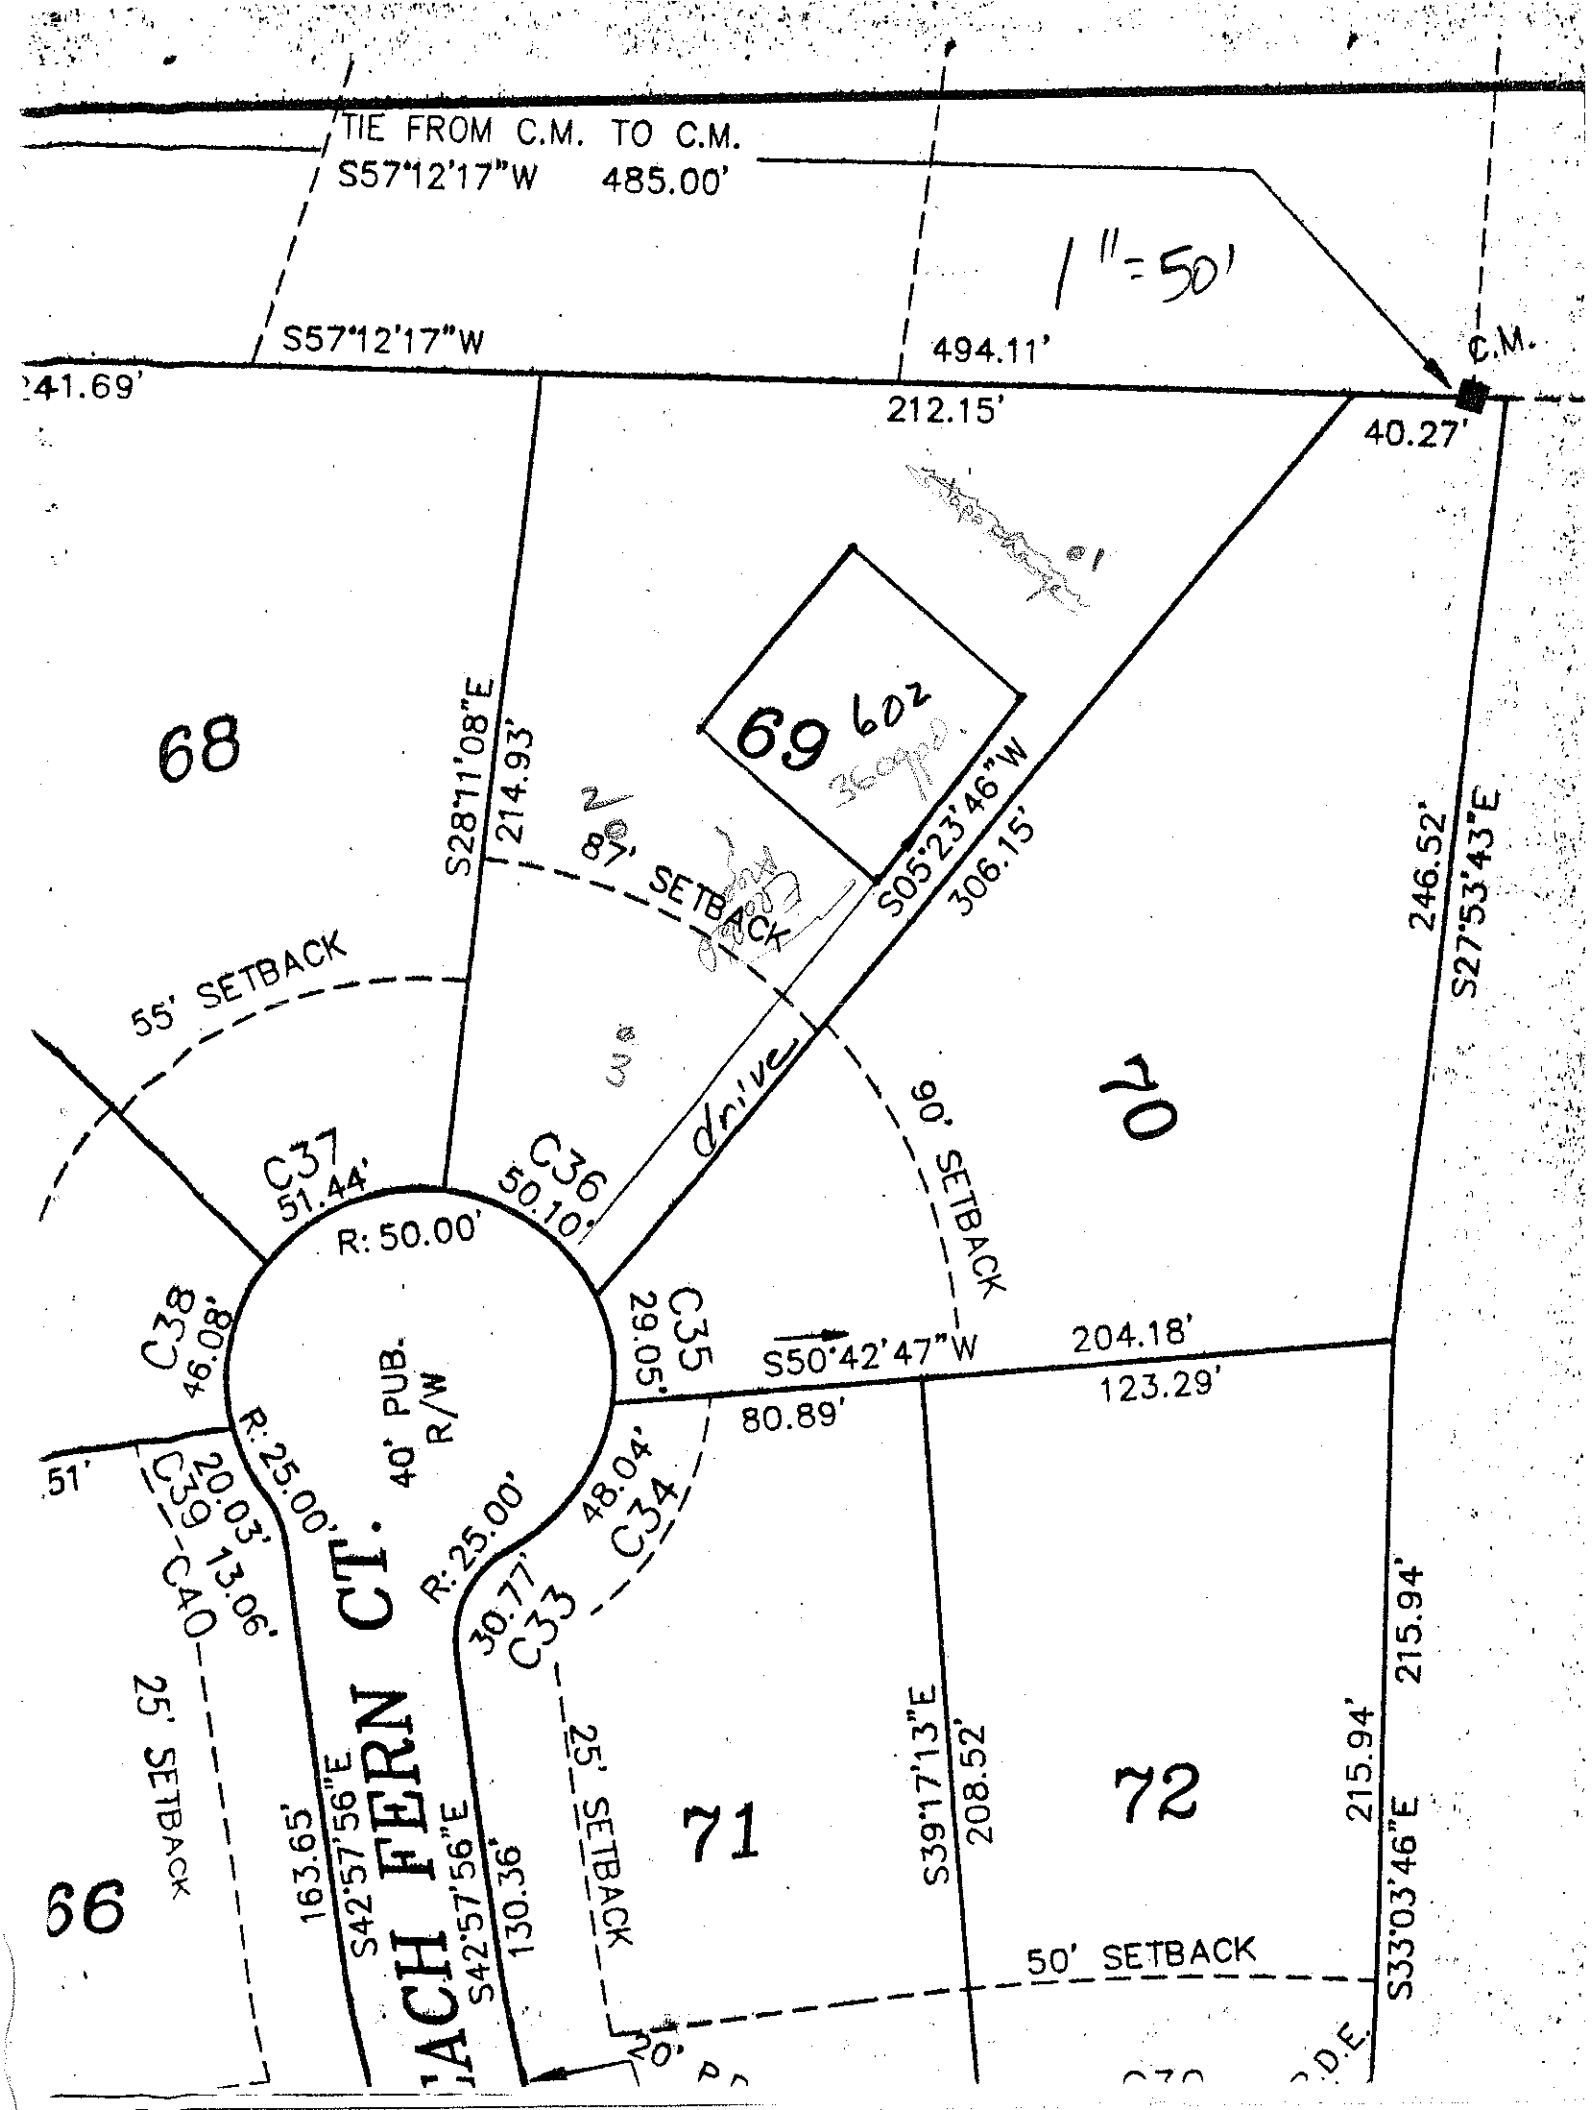
Crawl Space ____ Concrete Slab ____ Garbage Disposal ✓ Jaccuzi or spa ____

COVENANT AND SIGNATURE:

I hereby make application to the Iredell County Health Department for a soils/site evaluation of the property described above. This evaluation is to be conducted for the sole purpose of obtaining a septic system Improvement Permit. I hereby authorize Iredell County Health Department representatives to go onto the above property for purposes of conducting this evaluation. I understand that, by state law, any Improvement Permit issued on the above property may be voided if substantial changes are made to the designated sewage system site. The issuance of an Improvement Permit by the Iredell County Health Department does not relieve me from compliance with all other relevant state/local laws or regulations. As owner or authorized agent, I covenant that the contents of this application are true and represent the maximum facilities intended to be placed on this property to my knowledge to date.

I understand that any Improvement Permit issued on the above property is valid for five (5) years from the issuance date and is subject to revocation if the above described site plans or intended use changes.

4/3/96 DATE _____ SIGNATURE OF OWNER/AUTHORIZED AGENT


TIE FROM C.M. TO C.M.
S57°12'17"W 485.00'
1" = 50'
S57°12'17"W
494.11'
C.M.
241.69'
212.15'
40.27'
68
69
602
36 sq. ft.
S28°11'08"E
214.93'
80' SETBACK
S05°23'46"W
306.15'
246.52'
S27°53'43"E
55' SETBACK
drive
90' SETBACK
70
C37
51.44'
C36
50.10'
R: 50.00'
C38
46.08'
C35
29.05'
S50°42'47"W
204.18'
123.29'
80.89'
40' PUB. R/W
R: 25.00'
20.03'
C39
C40
13.06'
48.04'
C34
30.77'
C33
R: 25.00'
25' SETBACK
163.65'
S42°57'56"E
130.36'
S42°57'56"E
71
S39°17'13"E
208.52'
72
215.94'
215.94'
S33°03'46"E
50' SETBACK
66
25' SETBACK