DEPARTMENT OF ENVIRONMENT,
HEALTH, & NATURAL RESOURCES
DIVISION OF ENVIRONMENTAL HEALTH


SHEET ____ OF ____
PROPERTY I.D.#: ____
PROPERTY RECORDED: ____
COUNTY: ____

SOIL/SITE EVALUATION
FOR
ON-SITE WASTEWATER SYSTEM

APPLICANT: [illegible] Jones OWNER: __ AGENT: __ PHONE: ____
ADDRESS: ____ APPLICATION DATE: ____ DATE EVALUATED: 5/18/95
____ PROPOSED FACILITY: 4BDRM SFR
____ PROPERTY SIZE: ____
LOCATION OF SITE: Lot 27, The Heatons
WATER SUPPLY: On-Site Well ___ Comm. Well ✓ Public ___ Other ____ EVAL. METHOD: Auger Boring ✓ Pit ___ Cut ___

PROFILE #	.1940 LANDSCP POS. (%)	HORIZON DEPTH (IN.)	.1941 STRUCTURE/TEXTURE	.1941 MINERALOGY/ CONSISTENCE	.1942 WETNESS COND.	.1944 RESTRICT HORIZONS	.1948 CLASS OF HORIZ	1943/ 1956 SAPRLT CLASS.	HORIZON LTAR
1		0-18"	sandy c	fr					.3
		18-27	msdy-cl	mfr					
		27-48	wksdy cl	fr					
2									
3									
4									
5									

AVAILABLE SPACE (.1945): ✓ SITE CLASSIFICATION (.1948): PS per 1956 SITE LONG-TERM ACCEPTANCE RATE: .3
EVALUATED BY: [illegible] OTHER(S) PRESENT: ____
COMMENTS: Enough Space for recomp Infiltration 5@60' w/LPP BPS appr
or maybe Infiltration

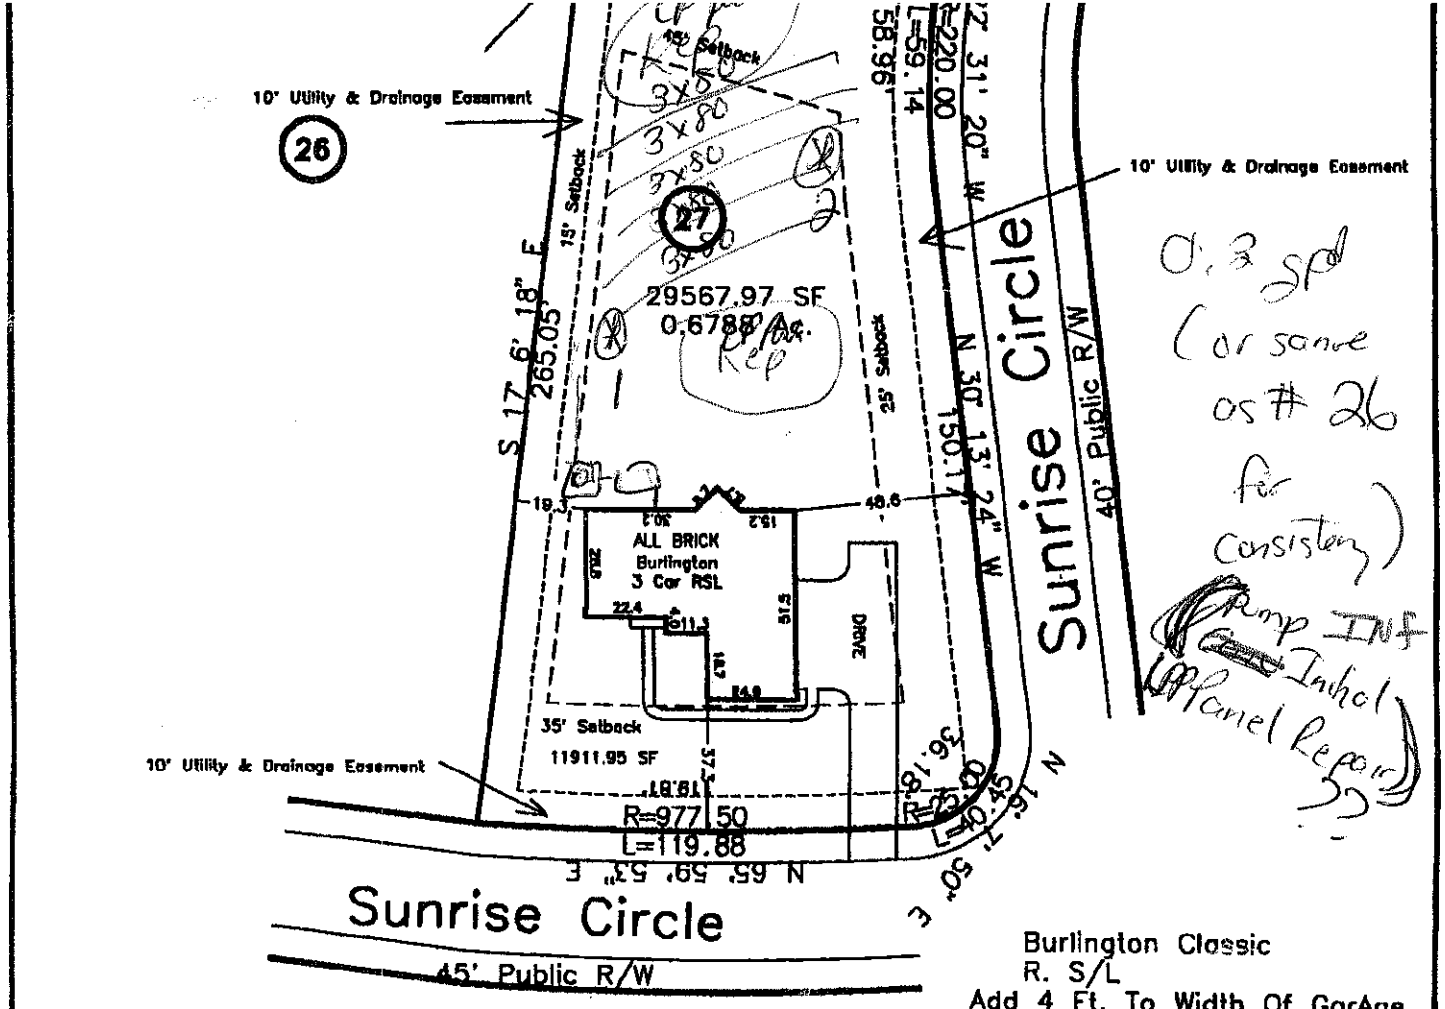

Burlington Classic
R. S/L
Add 4 Ft. To Width Of GarAge
3c
All Brick

NOTE: 10' WAS ADDED TO CREATE
3 CAR GARAGE.

Plot Plan SURVEY
OF

Lot 27, The Harbour Phase 1 Map D
Davidson Township, Iredell County, N.C.

SCALE 1"=50'

THE PROPERTY OF M/I Homes, Inc.

MAP RECORDED IN BOOK _____ AT PAGE _____ DEED RECORDED IN BOOK _____ PAGE _____

Drawn By: ROB

13670

05-09-31 08:46 DAVIDSON-DAVIS & ASSOCIATES TEL=704 596 6189 P02