DEPARTMENT OF ENVIRONMENT AND NATURAL RESOURCES
DIVISION OF ENVIRONMENTAL HEALTH
ON-SITE WASTEWATER SECTION

Sheet ____ of ____
PROPERTY ID #: _____
COUNTY: _____

SOIL/SITE EVALUATION
for ON-SITE WASTEWATER SYSTEM

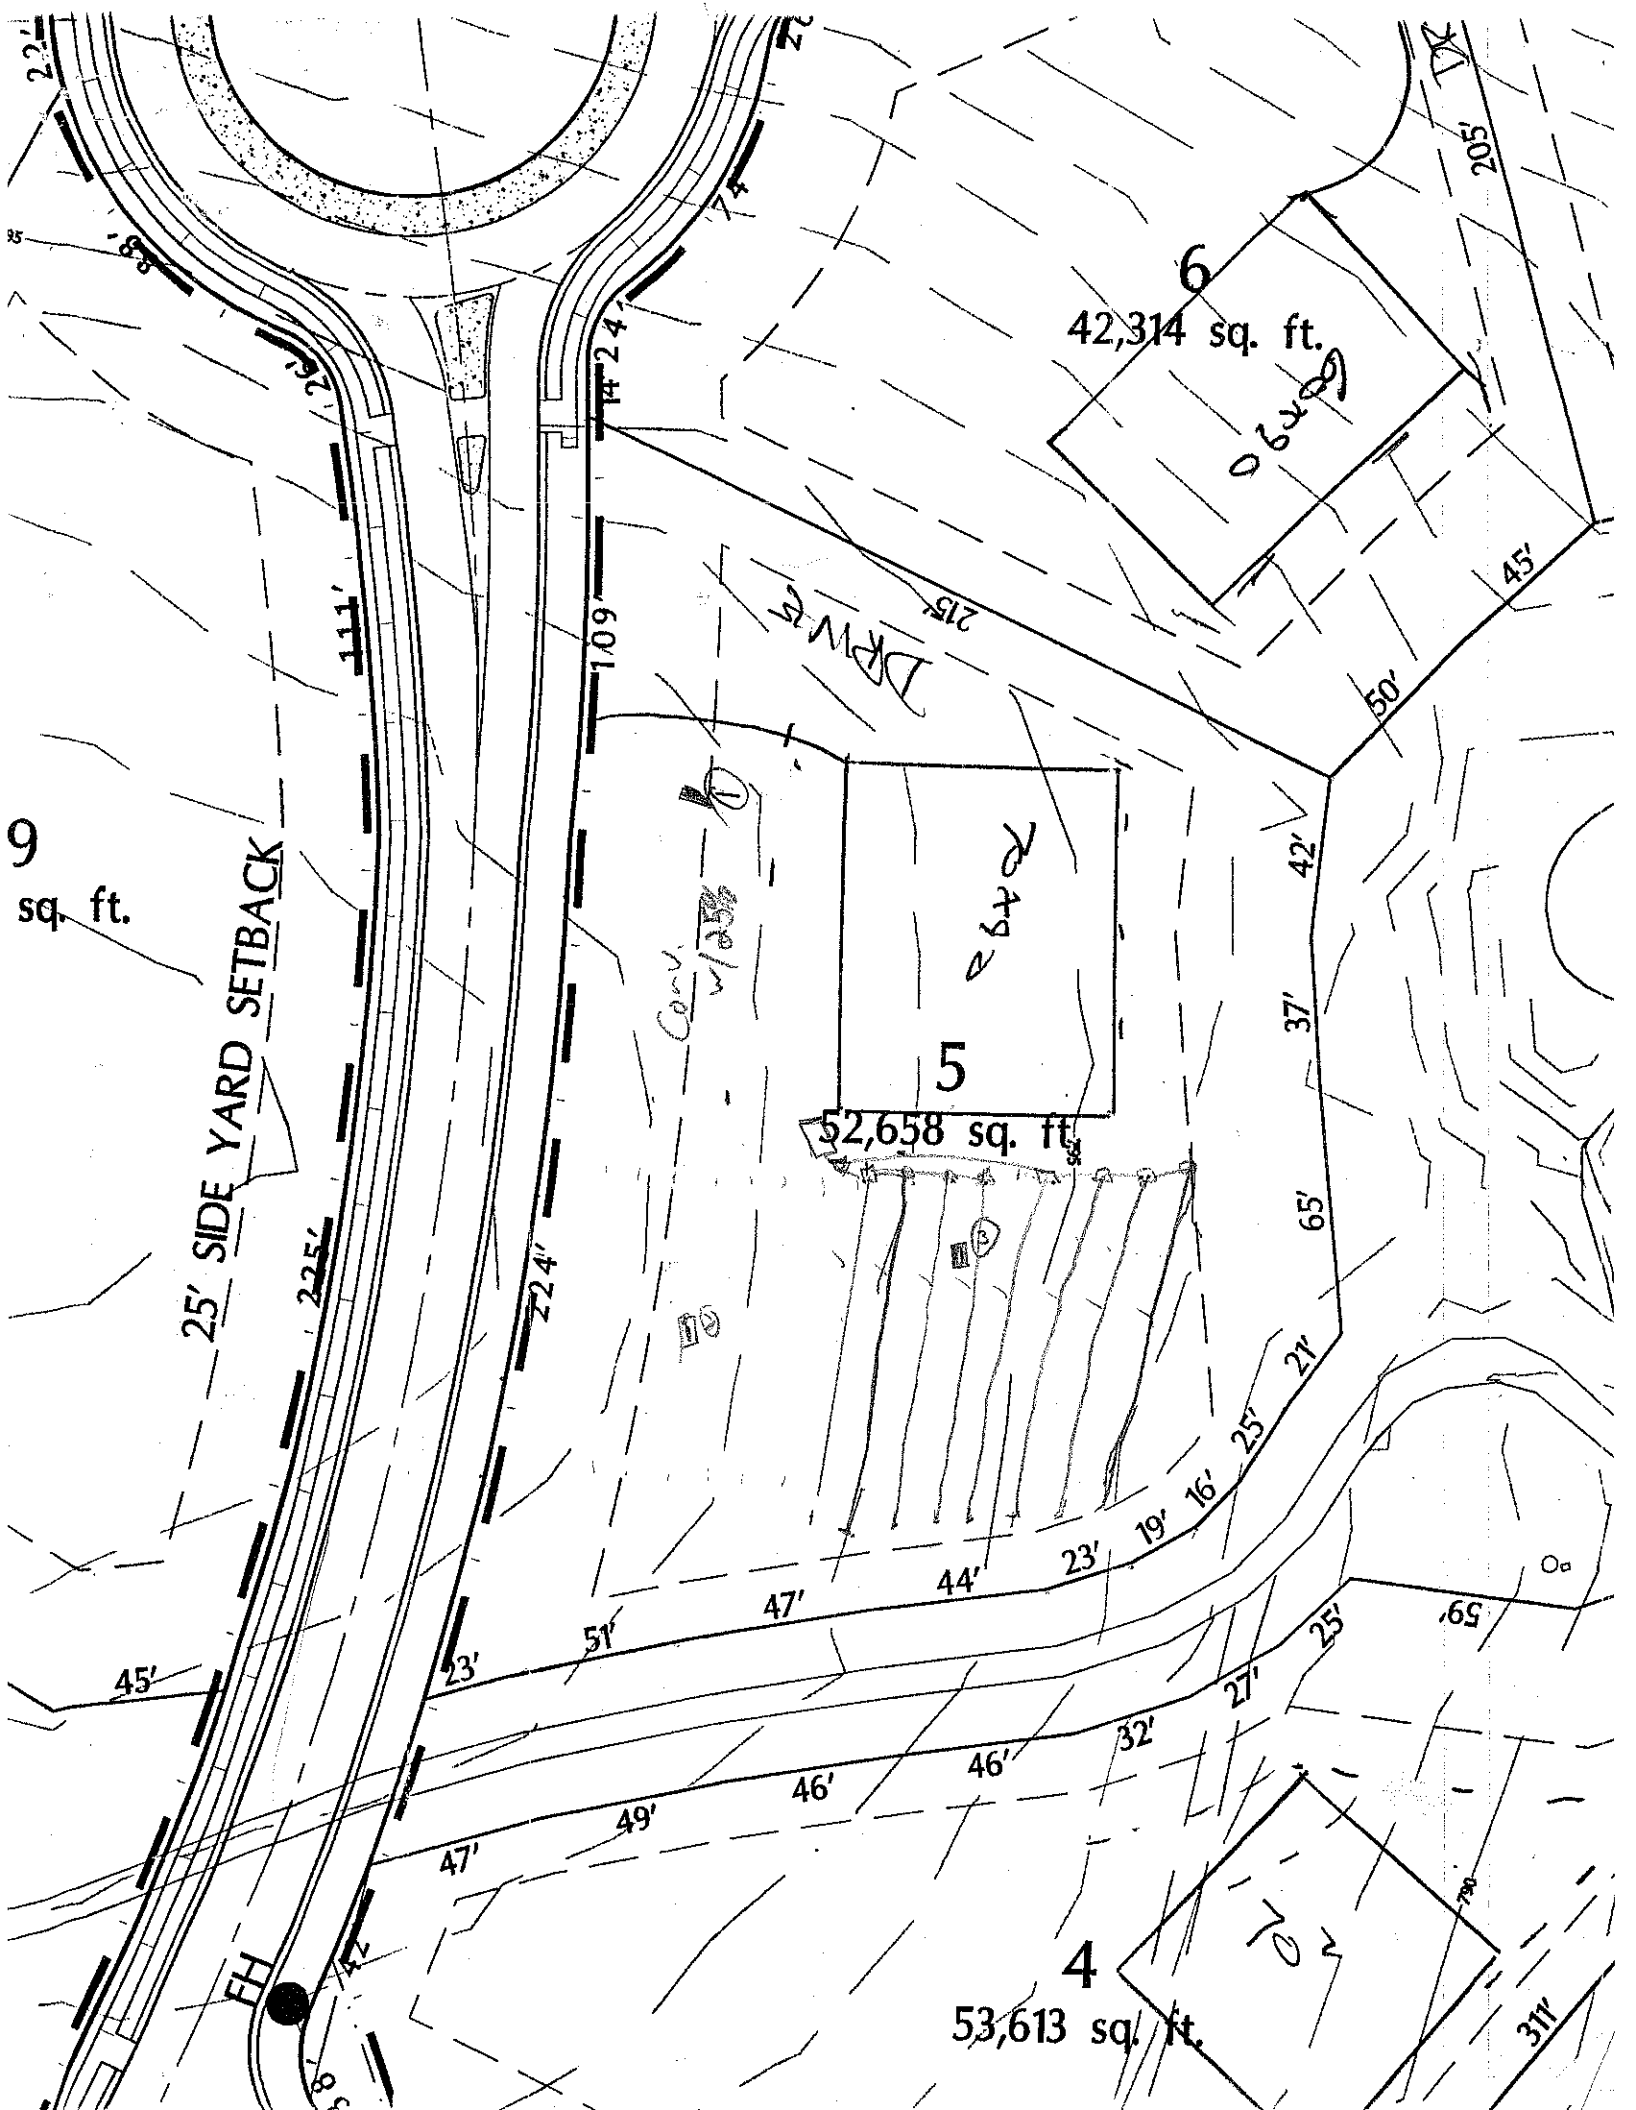
OWNER: _____ APPLICATION DATE _____
ADDRESS: _____
PROPOSED FACILITY: _____ PROPOSED DESIGN FLOW (.1949): _____ DATE EVALUATED: _____
LOCATION OF SITE: lot 5 ph Sec 2A Point PROPERTY SIZE: _____
WATER SUPPLY: ☐ Private ☐ Public ☐ Well ☐ Spring ☐ Other _____ PROPERTY RECORDED: _____
EVALUATION METHOD: ☐ Auger Boring ☐ Pit ☐ Cut
TYPE OF WASTEWATER: ☐ Sewage ☐ Industrial Process ☐ Mixed

PROFILE #	.1940 LANDSCAPE POSITION/ SLOPE %	HORIZON DEPTH (IN.)	SOIL MORPHOLOGY (.1941) STRUCTURE/ TEXTURE	SOIL MORPHOLOGY (.1941) CONSISTENCE/ MINERALOGY	OTHER PROFILE FACTORS .1942 SOIL WETNESS/ COLOR	.1943 SOIL DEPTH	.1956 SAPRO CLASS	.1944 RESTR HORIZ	PROFILE CLASS & LTAR
1		0-7	BSCL GR	fr; SSSP					PS .5
		7-42	RC MFSAN	fr; SP/SSP					
		42-51	MRCL MFSAN	fr; SSSP-firm SAP					
2		0-9	compaction/rd						PS .3
		9-22	MFSAN RCL/L	fr; SSSP SAP					
		22-50	MFSAN YRCL	fr SSSP SAP-SAP					
3		0-15	Plow Layer/Compaction						PS .05-.3
		15-47	MFSAN RCL/L	fr; SSSP					
		47-63	YR/RY CL/L	fr; SSSP					
4									

DESCRIPTION	INITIAL SYSTEM	REPAIR SYSTEM
Available Space (.1945)		
System Type(s)		
e LTAR		

OTHER FACTORS (.1946): _____
SITE CLASSIFICATION (.1948): _____
EVALUATED BY: _____
OTHER(S) PRESENT: _____

MENTS: _____


6
42,314 sq. ft.
5
52,658 sq. ft.
4
53,613 sq. ft.
9
sq. ft.
25' SIDE YARD SETBACK
DRIVE
205'
215'
111'
109'
224'
225'
42'
37'
65'
21'
45'
50'
47'
44'
23'
19'
16'
25'
51'
27'
32'
46'
49'
311'
FH