ISION OF ENVIRONMENTAL HEALTH
SITE WASTEWATER SECTION

PROPERTY ID #: _____
COUNTY: _____

SOIL/SITE EVALUATION
for ON-SITE WASTEWATER SYSTEM

NER: _____ APPLICANT: _____

DRESS: _____ APPLICATION DATE: _____ DATE EVALUATED: 7-11-01

OPOSED FACILITY: _____ PROPOSED DESIGN FLOW (.1949): _____ PROPERTY SIZE: _____

CATION OF SITE: Lot 804 Ibis The Pit PROPERTY RECORDED: _____

ATER SUPPLY: ❑ Private ❑ Public ❑ Well ❑ Spring ❑ Other _____

ALUATION METHOD: ❑ Auger Boring ❑ Pit ❑ Cut

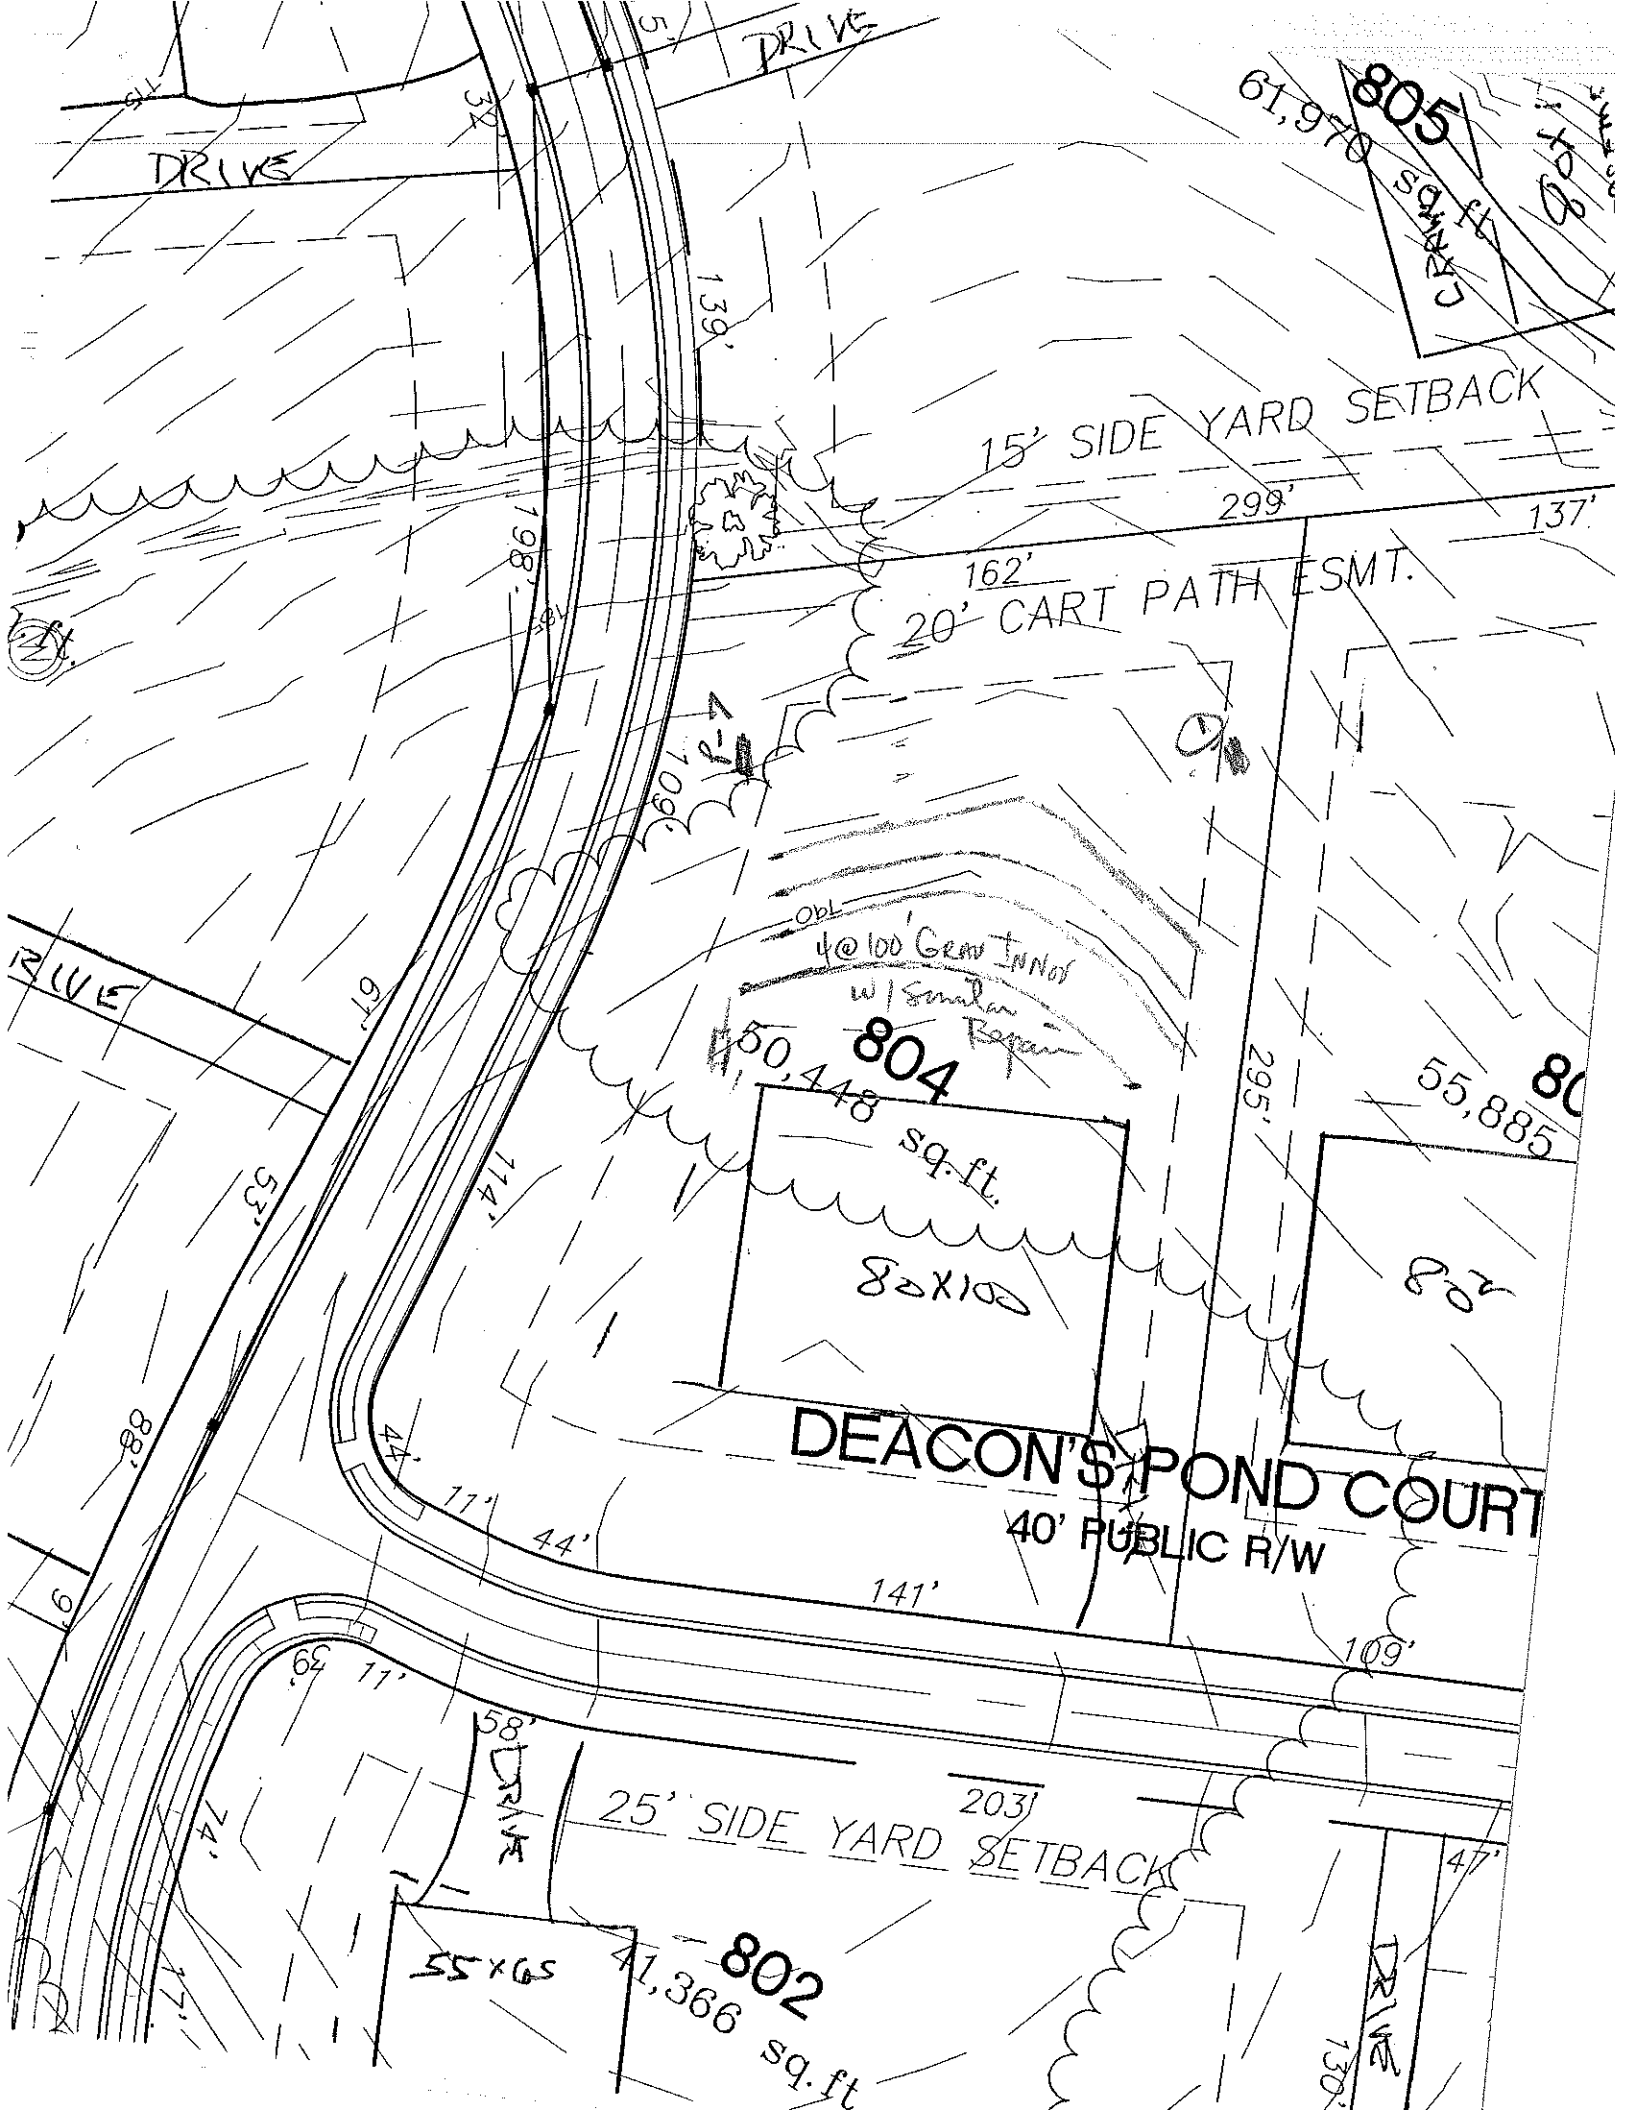
PE OF WASTEWATER: ❑ Sewage ❑ Industrial Process ❑ Mixed

.1940 LAND-SCAPE POSITION/ SLOPE %	HORI-ZON DEPTH (IN)	SOIL MORPHOLOGY (.1941) .1941 STRUCTURE/ TEXTURE	SOIL MORPHOLOGY (.1941) .1941 CONSISTENCE/ MINERALOGY	OTHER PROFILE FACTORS .1942 SOIL WETNESS/ COLOR	OTHER PROFILE FACTORS .1943 SOIL DEPTH	OTHER PROFILE FACTORS .1956 SAPRO CLASS	OTHER PROFILE FACTORS .1944 RESTR HORIZ	PROFILE CLASS & LTAR
①	0-3	B sL	fr ss sp					o3
	3-33	msb RC	fr so	few common mOSAp				
	33-47	msb RCL	fr ss sp					
P-7	0-4	sg brn sdy	fr					o3
	4-26	msb RC	fr so					
	26-50	msb yrcl	sl wet sl sp	fr ss sp				

DESCRIPTION	INITIAL SYSTEM	REPAIR SYSTEM
vailable Space (.1945)		
ystem Type(s)		

OTHER FACTORS (.1946): _____

EVALUATED BY: _____


DRIVE
DRIVE
DRIVE
805
61,970 sq. ft
15' SIDE YARD SETBACK
299'
137'
162'
20' CART PATH ESMT.
139'
198'
109'
OBL
4@100' Grow In Not
w/ Small Repair
804
50,448 sq. ft.
80X100
295'
55,885
53'
114'
88'
44'
11'
44'
141'
109'
DEACON'S POND COURT
40' PUBLIC R/W
39'
11'
58'
203'
25' SIDE YARD SETBACK
47'
55X65
802
41,366 sq. ft
74'
30'