ISION OF ENVIRONMENTAL HEALTH
SITE WASTEWATER SECTION

PROPERTY ID #: _____
COUNTY: _____

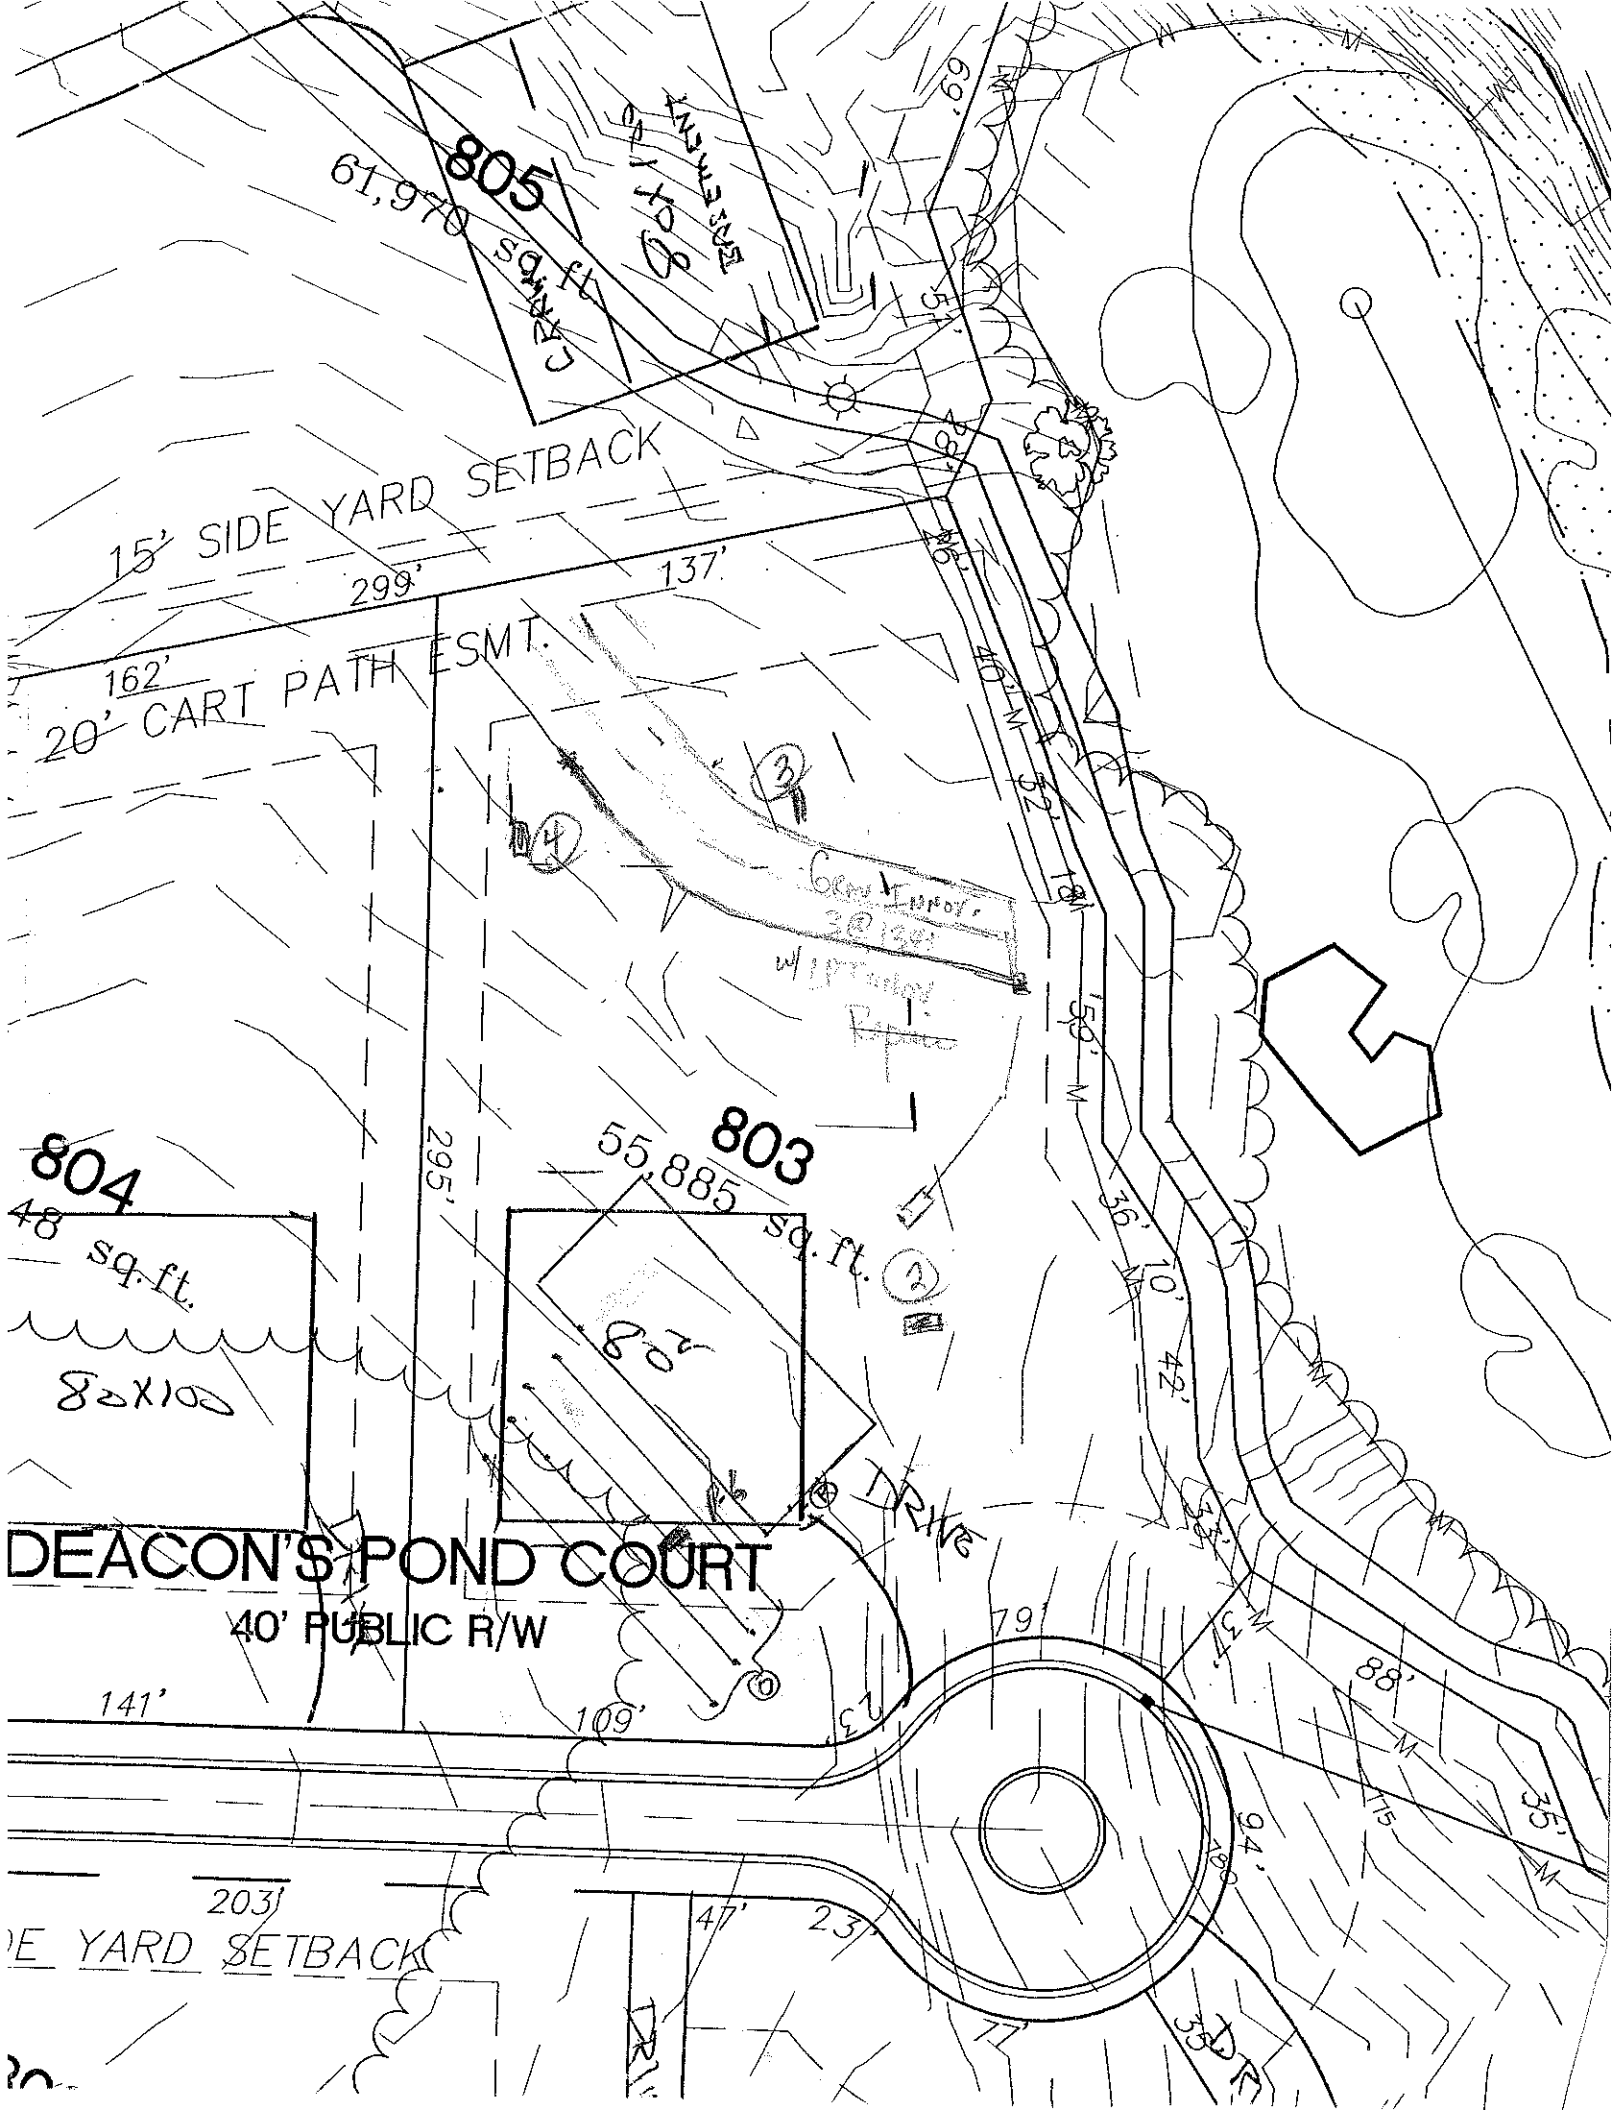
SOIL/SITE EVALUATION
for ON-SITE WASTEWATER SYSTEM

(NER: _____ APPLICANT: _____
DRESS: _____ APPLICATION DATE: _____ DATE EVALUATED: 7-11-01
POSED FACILITY: _____ PROPOSED DESIGN FLOW (.1949): _____ PROPERTY SIZE: _____
ATION OF SITE: Lot B03 phs B The Knoll PROPERTY RECORDED: _____
TER SUPPLY: ❑ Private ❑ Public ❑ Well ❑ Spring ❑ Other _____
ALUATION METHOD: ❑ Auger Boring ❑ Pit ❑ Cut
PE OF WASTEWATER: ❑ Sewage ❑ Industrial Process ❑ Mixed

.1940 LAND-SCAPE POSITION/ SLOPE %	HORI-ZON DEPTH (IN.)	SOIL MORPHOLOGY (.1941) .1941 STRUCTURE/ TEXTURE	SOIL MORPHOLOGY (.1941) .1941 CONSISTENCE/ MINERALOGY	OTHER PROFILE FACTORS .1942 SOIL WETNESS/ COLOR	.1943 SOIL DEPTH	.1956 SAPRO CLASS	.1944 RESTR HORIZ	PROFILE CLASS & LTAR
P-6	0-10	gr Rbrnsl	fr sss sp					
	10-47	mSBK/MB	RC Rare inf ssp	Psp-sssp				-3
②	0-4	gr brnsl	fr					
	4-11	mK, SBK Rbrnsl	fr					
	11-34	SBK brnsa rc/cl	fi fr sss sp					+3
	34-54	mSBK gycl	common many inf ssp					
③	0-3	gr brnsl	fr					
	3-31	SBK RC	fi sp-sssp					-3
	31-51	mSBK gycl	common inf ssp	fr sss p				
	0-4	brnsl sl/sl						
	4-36	SBK RC/CL	fi-fr so sss p ssp					-3
	36-49	mK-fSBK RC	few inf ssp	fr sss p				

DESCRIPTION	INITIAL SYSTEM	REPAIR SYSTEM
Available Space (.1945)		
System Type(s)		

OTHER FACTORS (.1946): _____
SITE CLASSIFICATION (.1946): _____
EVALUATED BY: _____


805
61,970 sq. ft.
15' SIDE YARD SETBACK
299'
137'
162'
20' CART PATH ESMT.
803
55,885 sq. ft.
804
48 sq. ft.
8'x10'
DEACON'S POND COURT
40' PUBLIC R/W
141'
109'
79'
88'
35'
94'
203'
47'
237'
E YARD SETBACK