...SION OF ENVIRONMENTAL HEALTH
...-SITE WASTEWATER SECTION

SOIL/SITE EVALUATION
for ON-SITE WASTEWATER SYSTEM

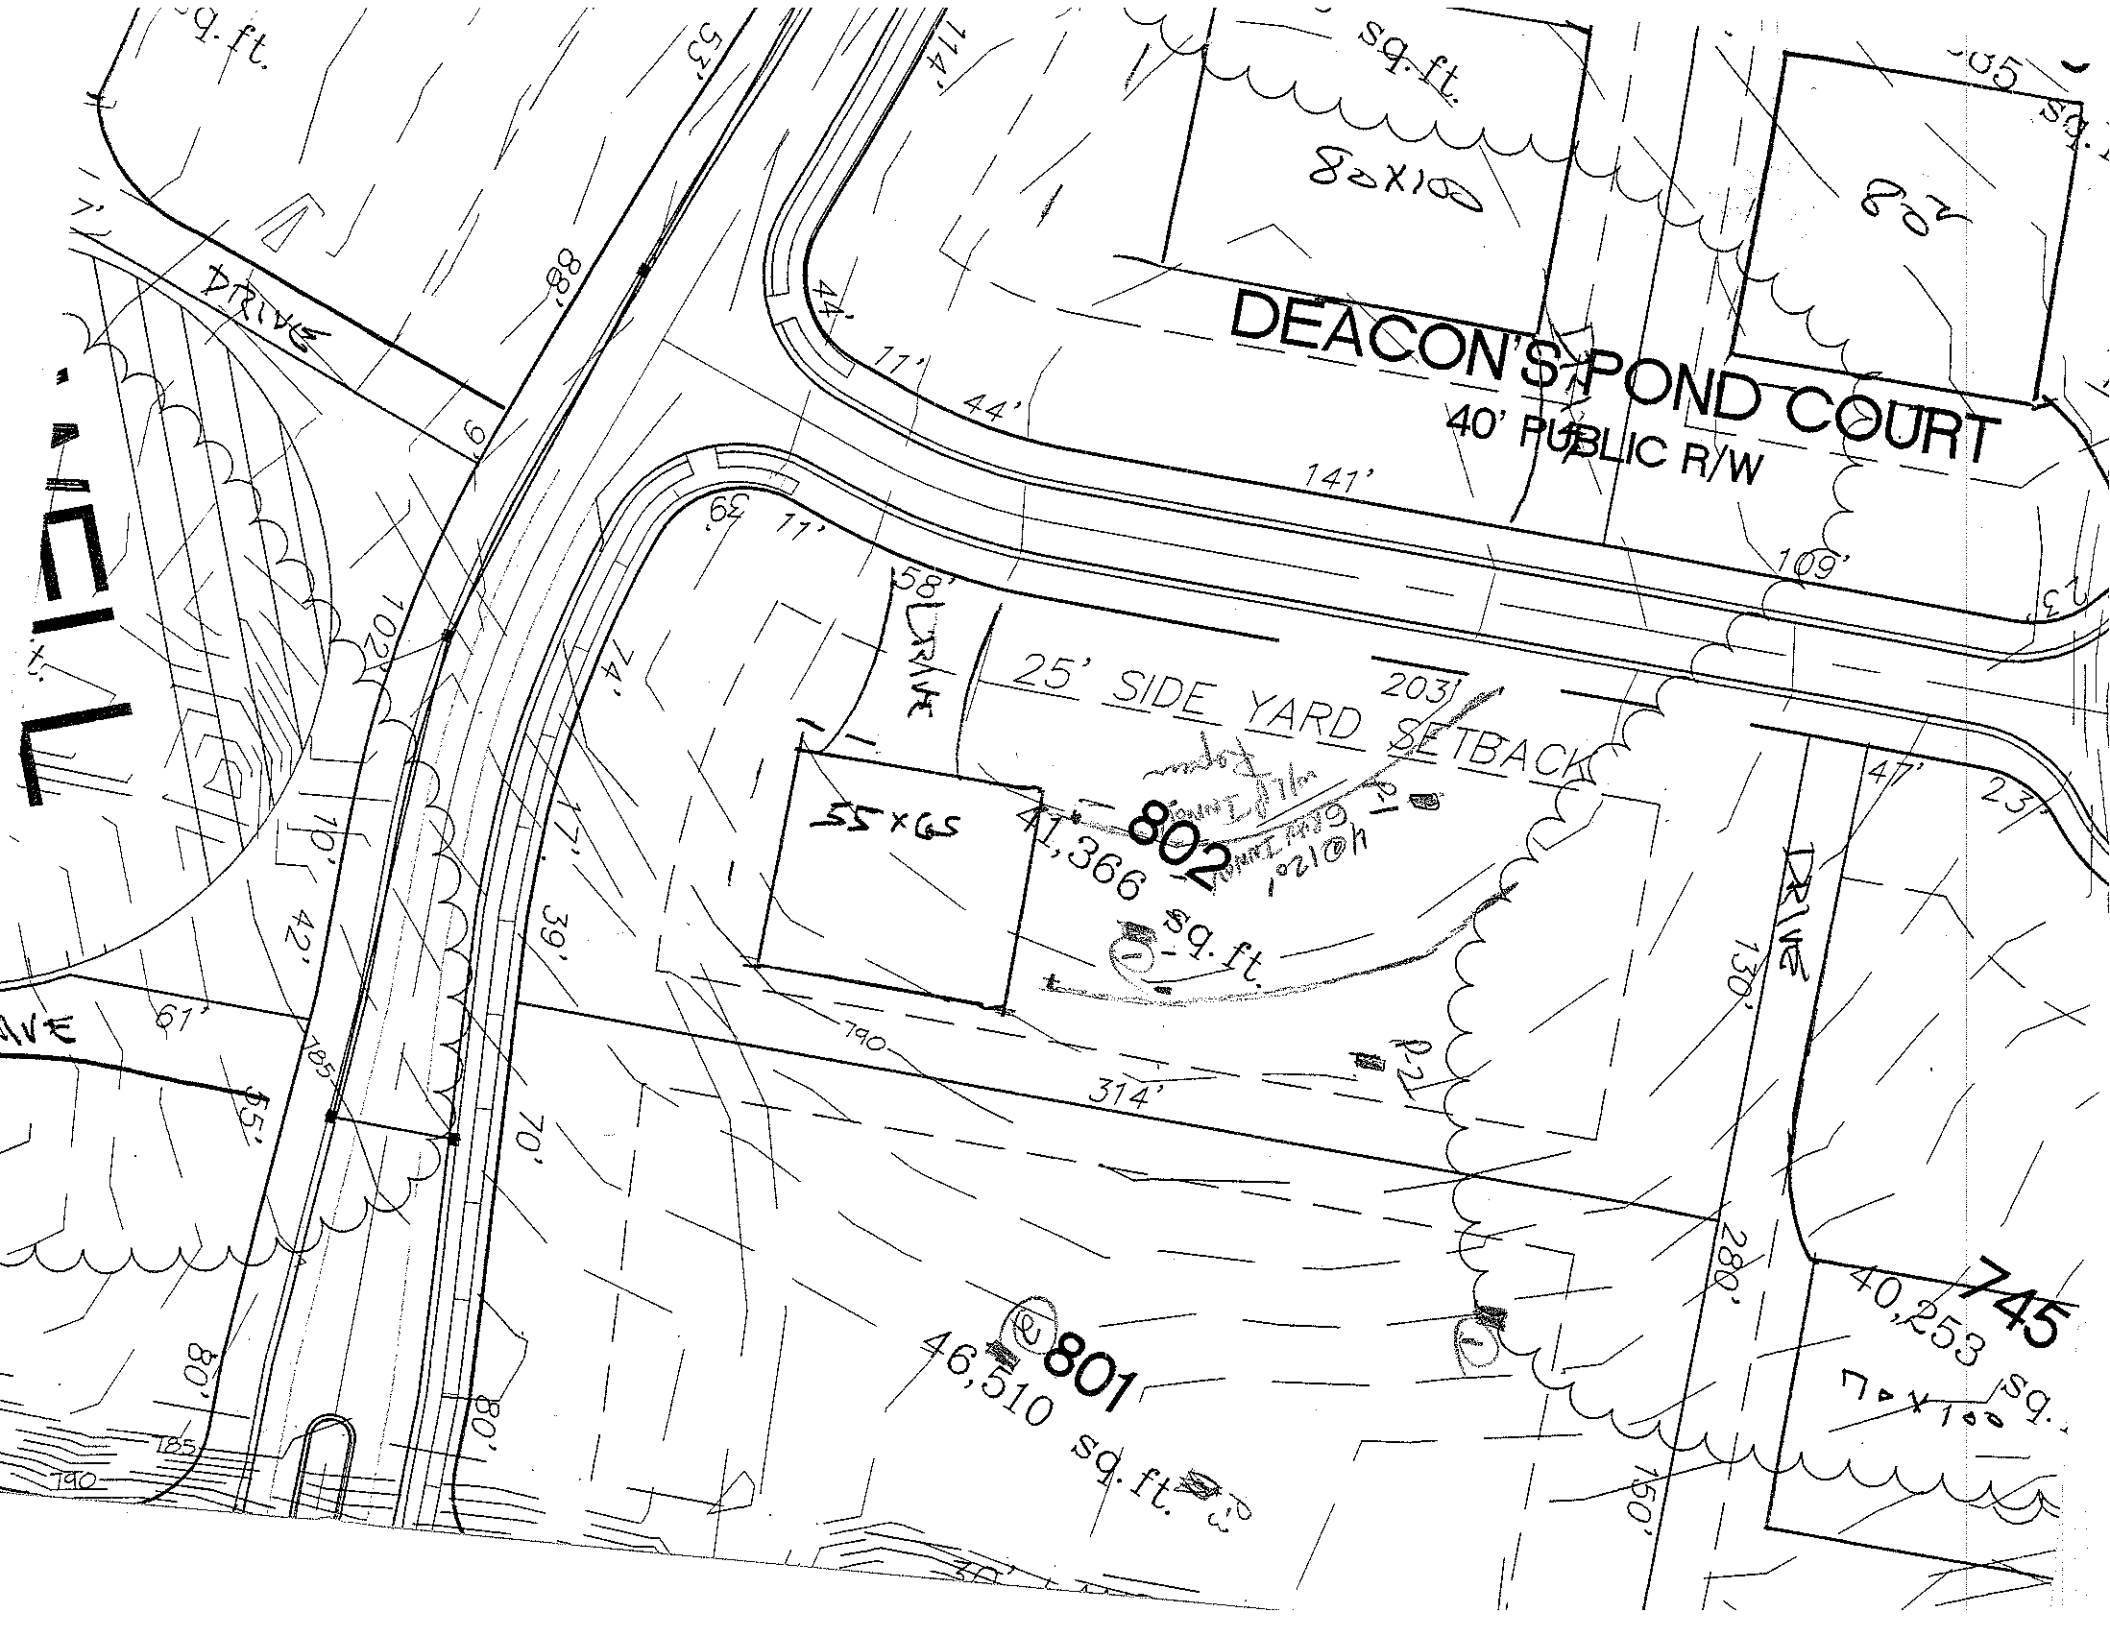
PROPERTY ID #: ____
COUNTY: ____

...NER: ____
...DRESS: ____
APPLICANT: ____
...OPOSED FACILITY: ____
APPLICATION DATE: ____
...CATION OF SITE: lhs 8 The Pt. Lt 802
PROPOSED DESIGN FLOW (.1949): ____
DATE EVALUATED: 7-11-01
...ATER SUPPLY: ☐ Private ☐ Public ☐ Well ☐ Spring ☐ Other ____
PROPERTY SIZE: ____
...ALUATION METHOD: ☐ Auger Boring ☐ Pit ☐ Cut
PROPERTY RECORDED: ____
...PE OF WASTEWATER: ☐ Sewage ☐ Industrial Process ☐ Mixed

.1940 LAND-SCAPE POSITION/ SLOPE %	HORI-ZON DEPTH (IN.)	SOIL MORPHOLOGY (.1941) .1941 STRUCTURE/ TEXTURE	.1941 CONSISTENCE/ MINERALOGY	OTHER PROFILE FACTORS .1942 SOIL WETNESS/ COLOR	.1943 SOIL DEPTH	.1956 SAPRO CLASS	.1944 RESTR. HORIZ	PROFILE CLASS & LTAR
	0-21	Sa lo brwn re	fi-fr sss p so sp					.3
	21-45	wk fsbk yel brn	fi fr sss p					
P-1 TC	0-10	mucky alluv brn sol	fr sss p					.2-.25
	10-46	mucky RC	few com mg brn fi sp					
P-2	0-10	Sa R brn sol	fr sss p					.3
	10-18	MSMB RC	fi sp					
	18-43	mfsbk red	few fi sp fr sss p					

...CRIPTION	INITIAL SYSTEM	REPAIR SYSTEM
Space (.1945)		
...pe(s)		

OTHER FACTORS (.1946): ____
SITE CLASSIFICATION (.1948): ____
EVALUATED BY: ____


DEACON'S POND COURT
40' PUBLIC R/W
25' SIDE YARD SETBACK
802
41,366 sq. ft.
801
46,510 sq. ft.
745
40,253 sq. ft.
55 x 65
80 x 100
DRIVE
58' DRIVE
141'
109'
203'
314'
130'
280'
190'
102'
88'
80'
70'
42'
39'
74'
65'