## *for* ON-SITE WASTEWATER SYSTEM

NER: Whitley Construction / CRI APPLICANT: Whitley Construction
DRESS: _____ APPLICATION DATE: _____ DATE EVALUATED: 8-6-01
OPOSED FACILITY: _____ PROPOSED DESIGN FLOW (.1949): 600 gpd PROPERTY SIZE: _____
CATION OF SITE: 74W pl. 8 Th Pt. (SPE) PROPERTY RECORDED: _____
TER SUPPLY: ☐ Private ☒ Public ☐ Well ☐ Spring ☐ Other _____
ALUATION METHOD: ☐ Auger Boring ☒ Pit ☐ Cut
PE OF WASTEWATER: ☒ Sewage ☐ Industrial Process ☐ Mixed

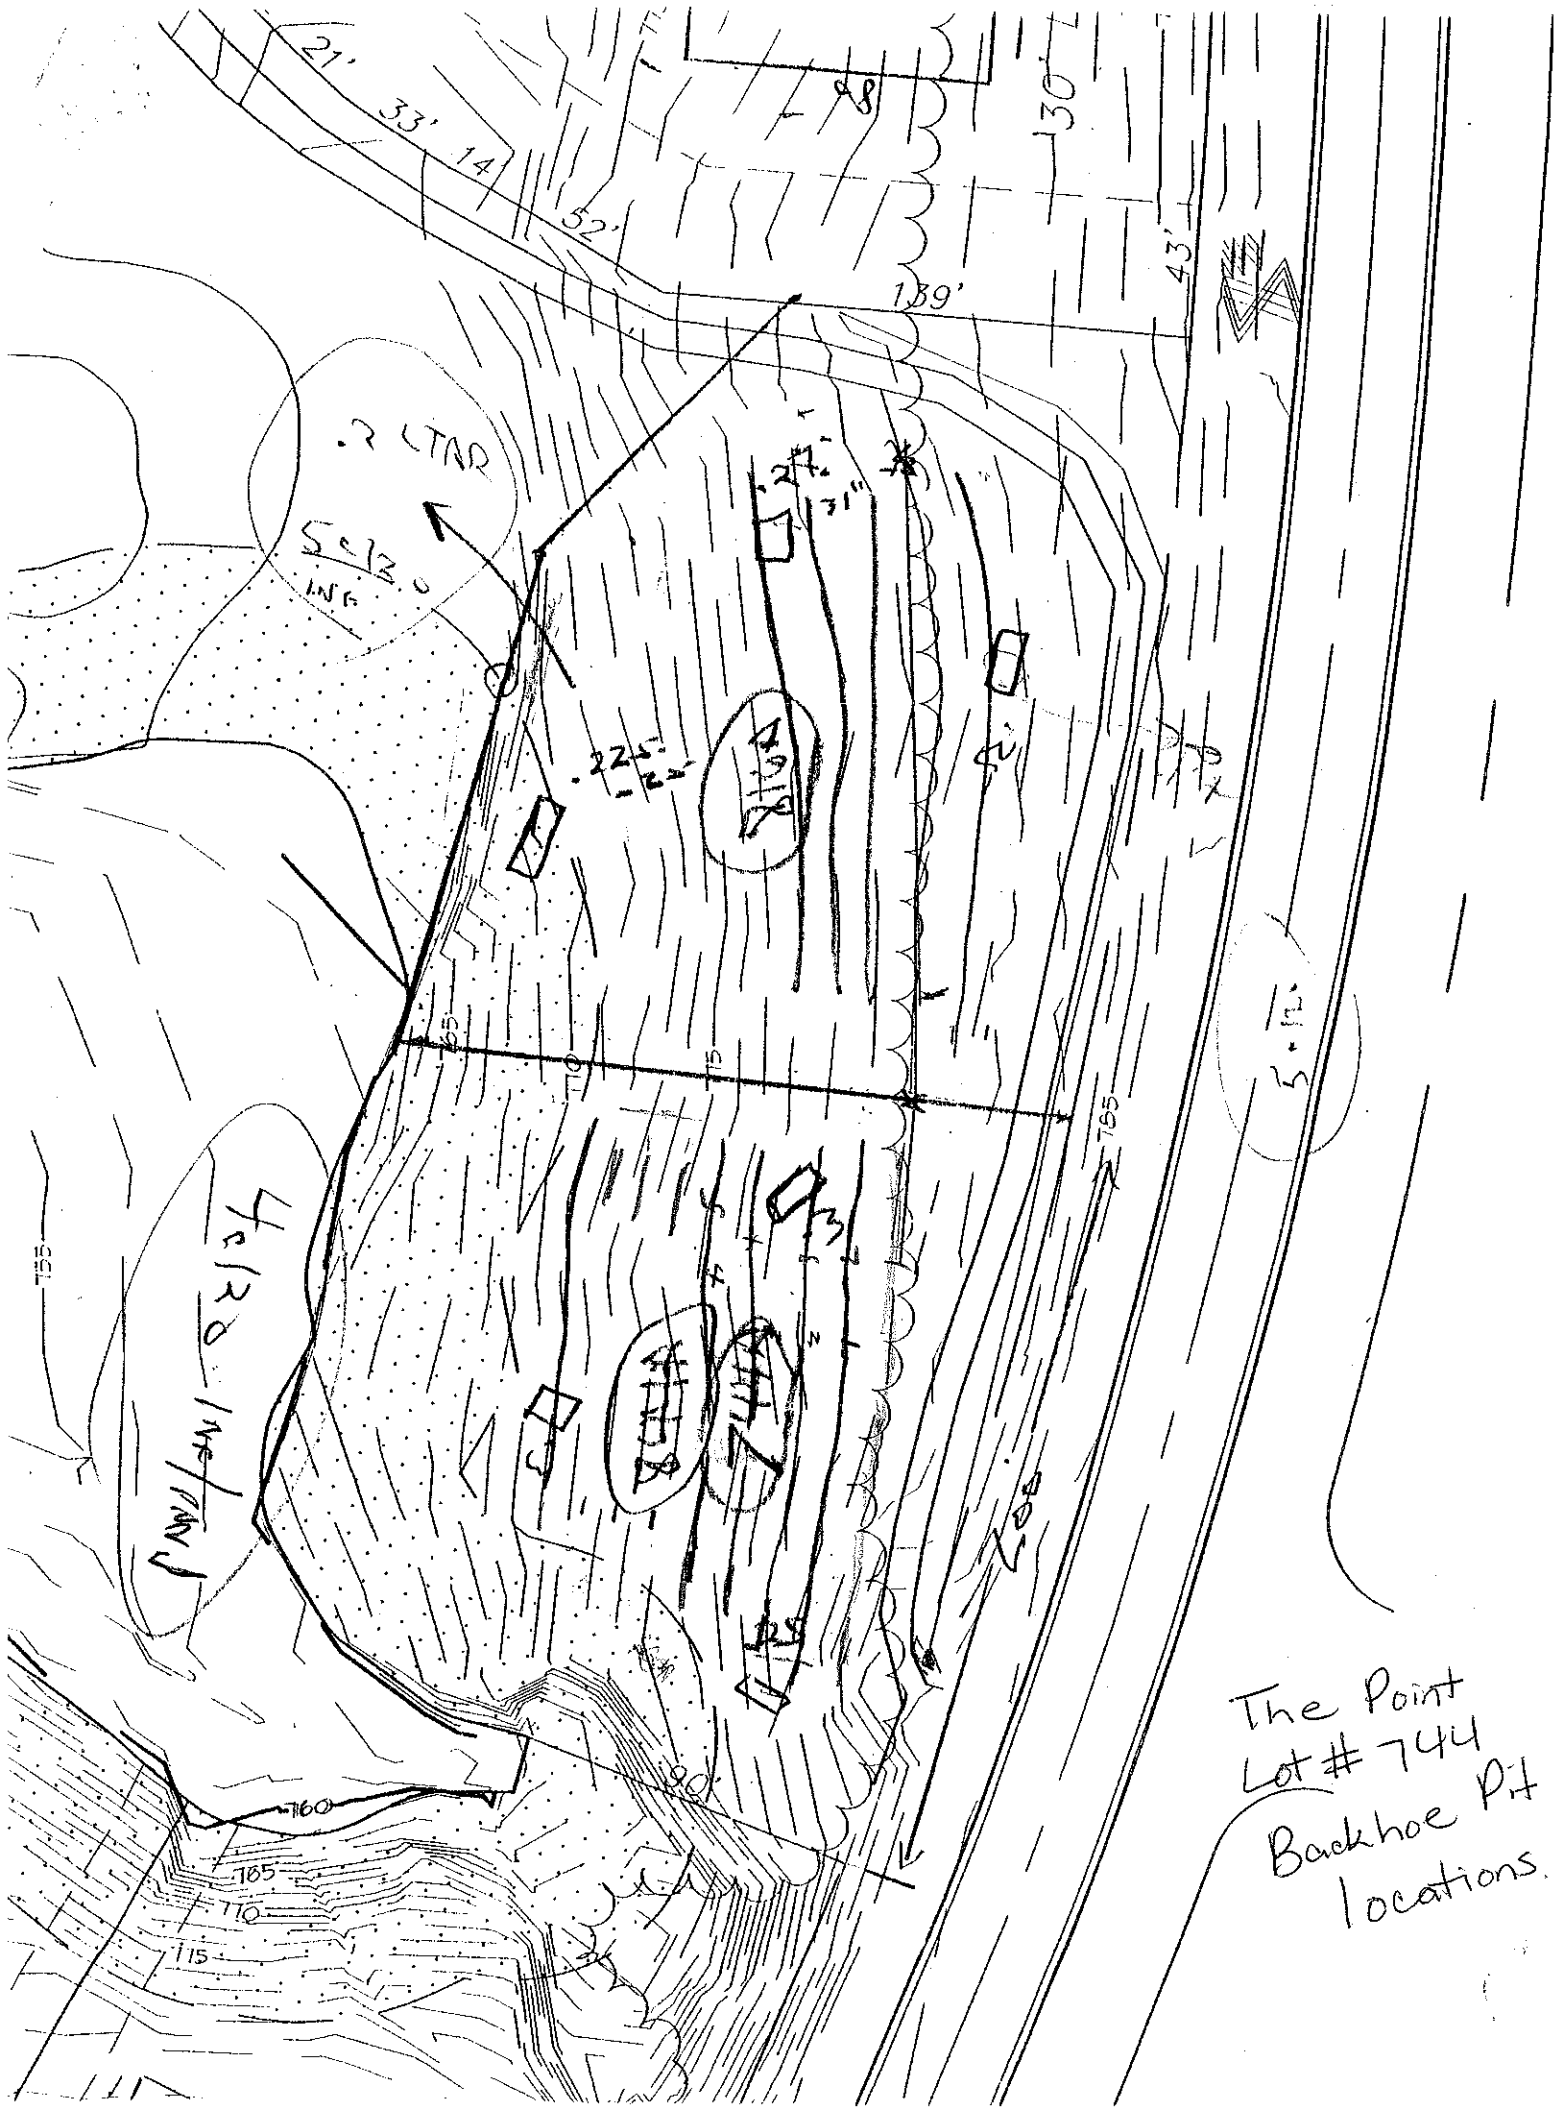
| .1940 LANDSCAPE POSITION/ SLOPE % | HORIZON DEPTH (IN.) | SOIL MORPHOLOGY (.1941) .1941 STRUCTURE/ TEXTURE | SOIL MORPHOLOGY (.1941) .1941 CONSISTENCE/ MINERALOGY | OTHER PROFILE FACTORS .1942 SOIL WETNESS/ COLOR | .1943 SOIL DEPTH | .1956 SAPRO CLASS | .1944 RESTR HORIZ | PROFILE CLASS & LTAR |
|---|---|---|---|---|---|---|---|---|
| 1 | 0-5 | massive capacitated sl/scl fi | | | | | | |
| | 5-26 | gr-wk sab brn-rbrn scl fr ss sp | | | | | | -3 |
| | 26-59 | wk sab rc/cl | fi-fr sp-ss sp seyp | | | OK | | |
| | | | | | | | | |
| | | | | | | | | |
| 2 | 0-5 | gr brn scl fr ss sp | | | | | | .3 |
| | 5-53 | sab RC | fi sp | | | | | |
| | | manganese conc. | | | | | | |
| | | | | | | | | |
| | | | | | | | | |
| 3 | 0-6 | gr brn scl fr ss sp | | | | | | .125 |
| | 6-38 | wk sab/sbk brn RC | fi sp common manganese coatings | | | | | |
| | 38-55 | wk sab rc/cl | fr ss sp few yb/brn mottles | | | | | |
| | | | | | | | | |
| | | | | | | | | |
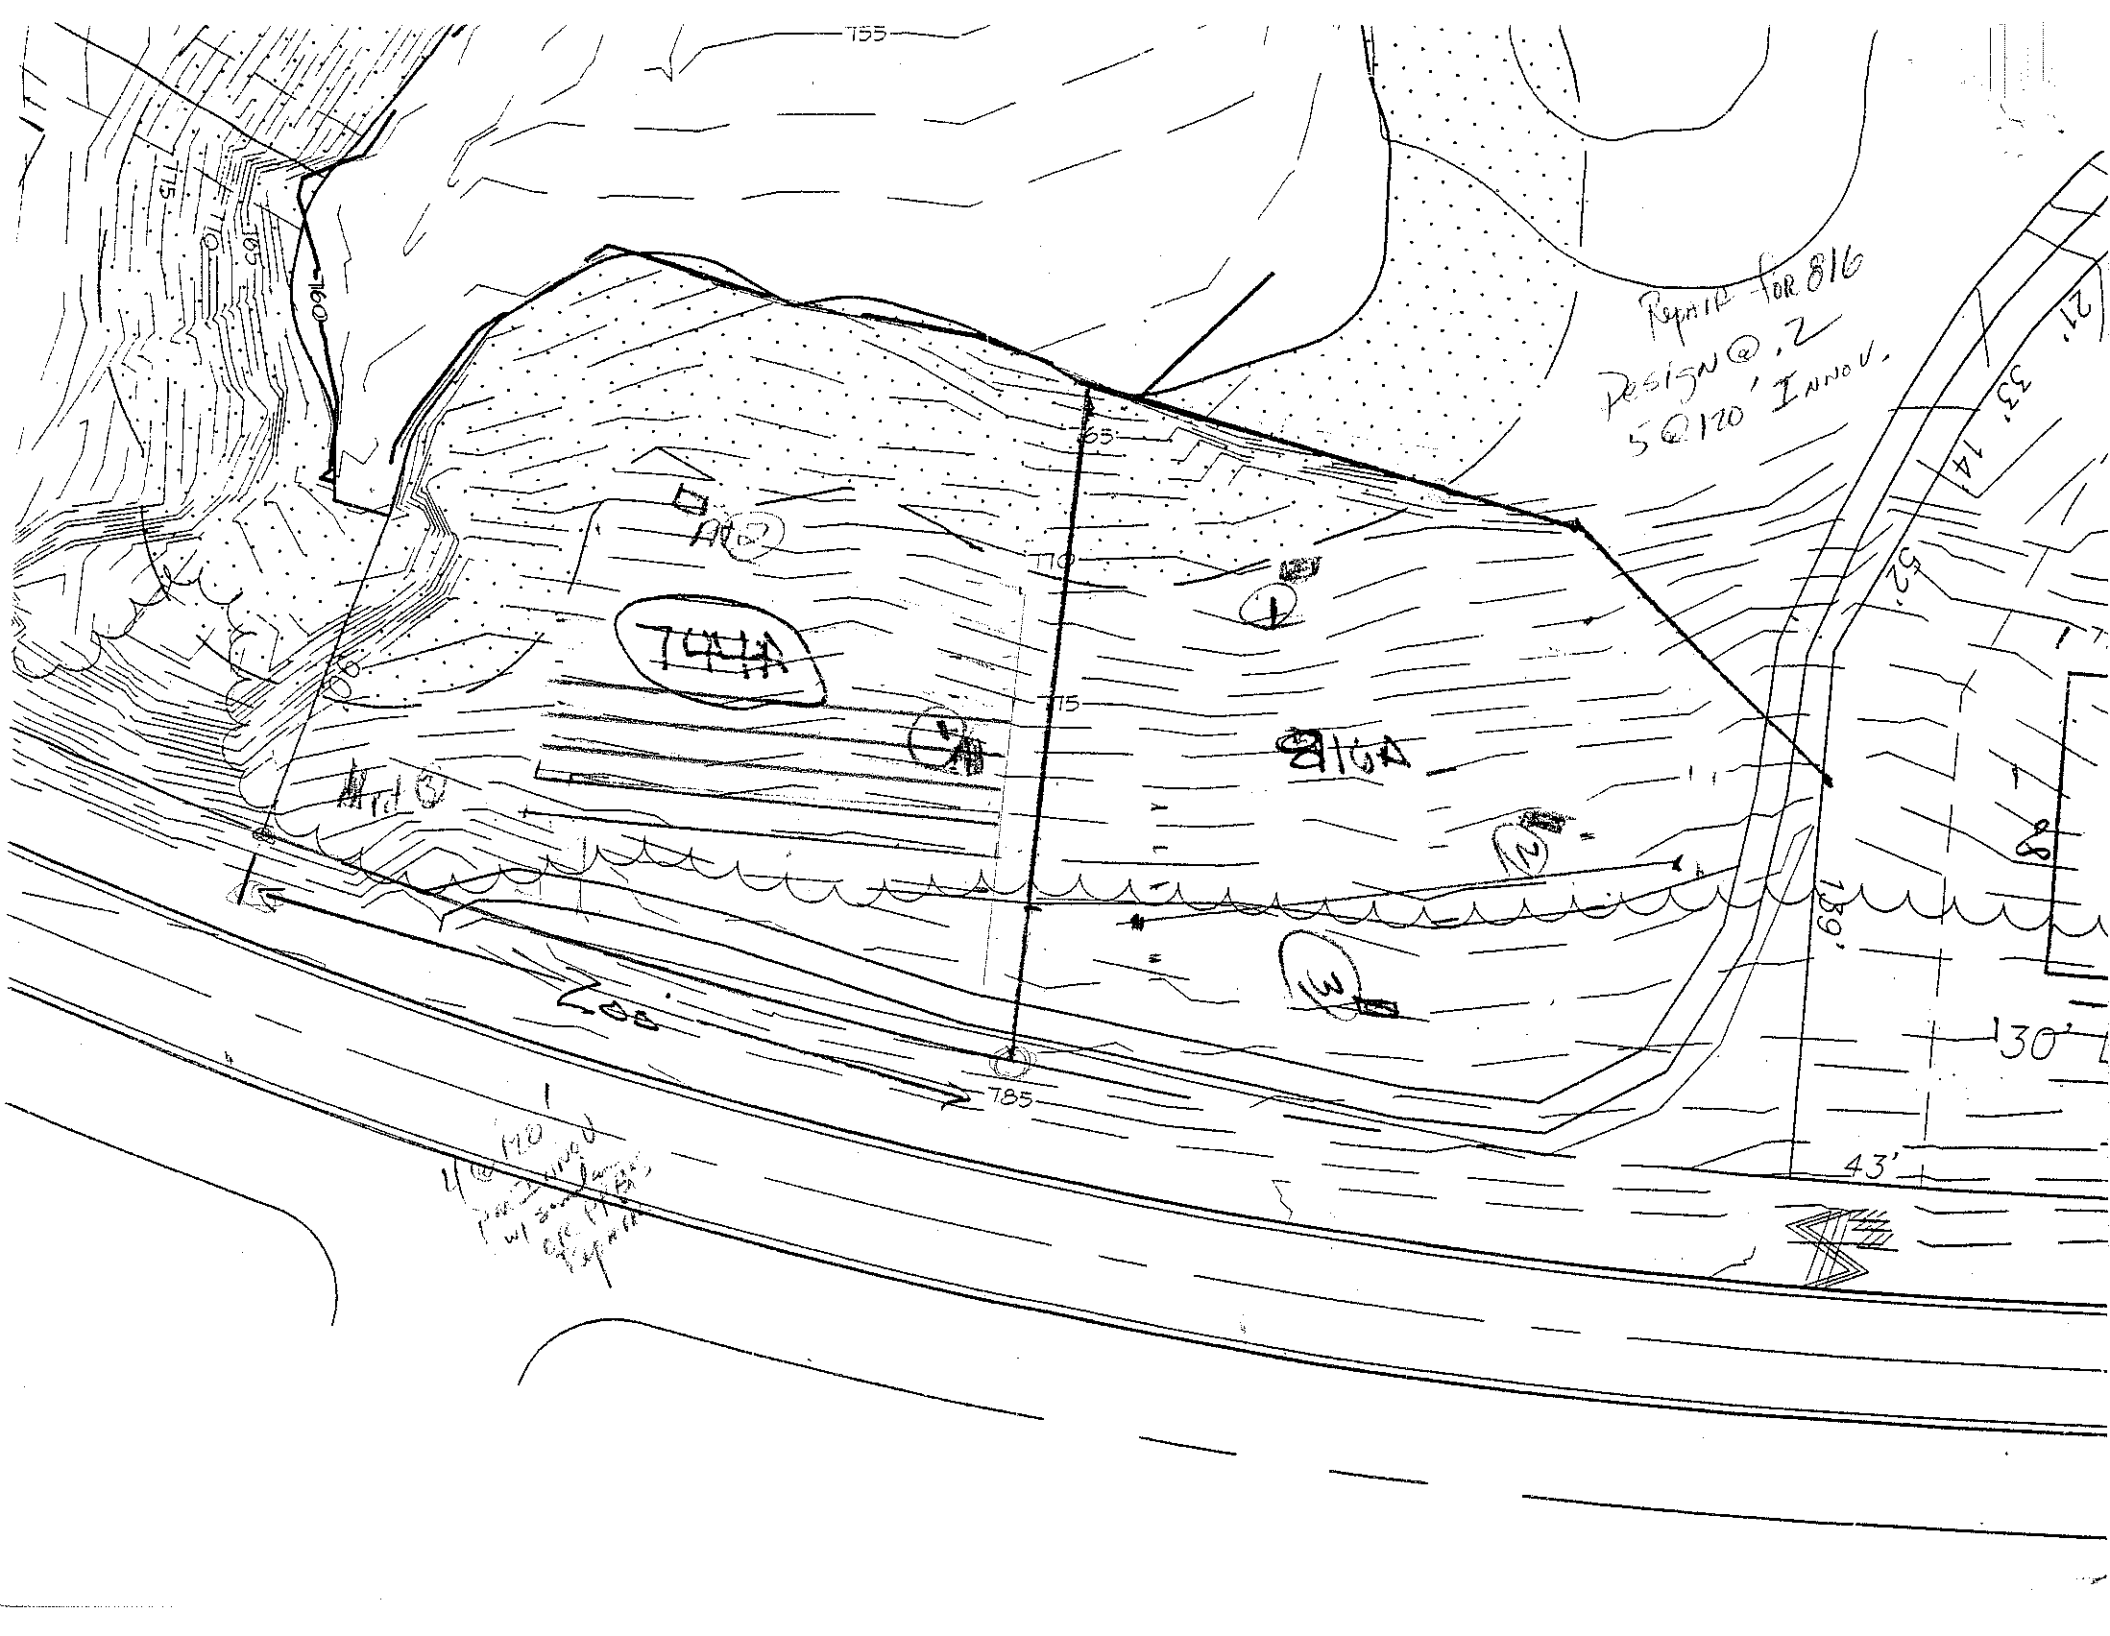
| DESCRIPTION | INITIAL SYSTEM | REPAIR SYSTEM |
|---|---|---|
| | PS | PS |
| | III | IV |
| | .25 off site | |

OTHER FACTORS (.1946): Arenev

PS

Evaluated by D. Hinson


21'
33'
14'
52'
139'
43'
30'
28
.2 LTNR
5 C 12.0
LNG
765
755
760
765
770
775
780
The Point
Lot # 744
Backhoe Pit
locations.


755
775
770
765
760
65'
770
775
785
Repair for 816
Design @ .2
5@120' Innov.
33' 14'
52'
780'
130'
43'
205'
785
1
2
3