VISION OF ENVIRONMENTAL HEALTH:
I-SITE WASTEWATER SECTION

PROPERTY ID #: _____
COUNTY: _____

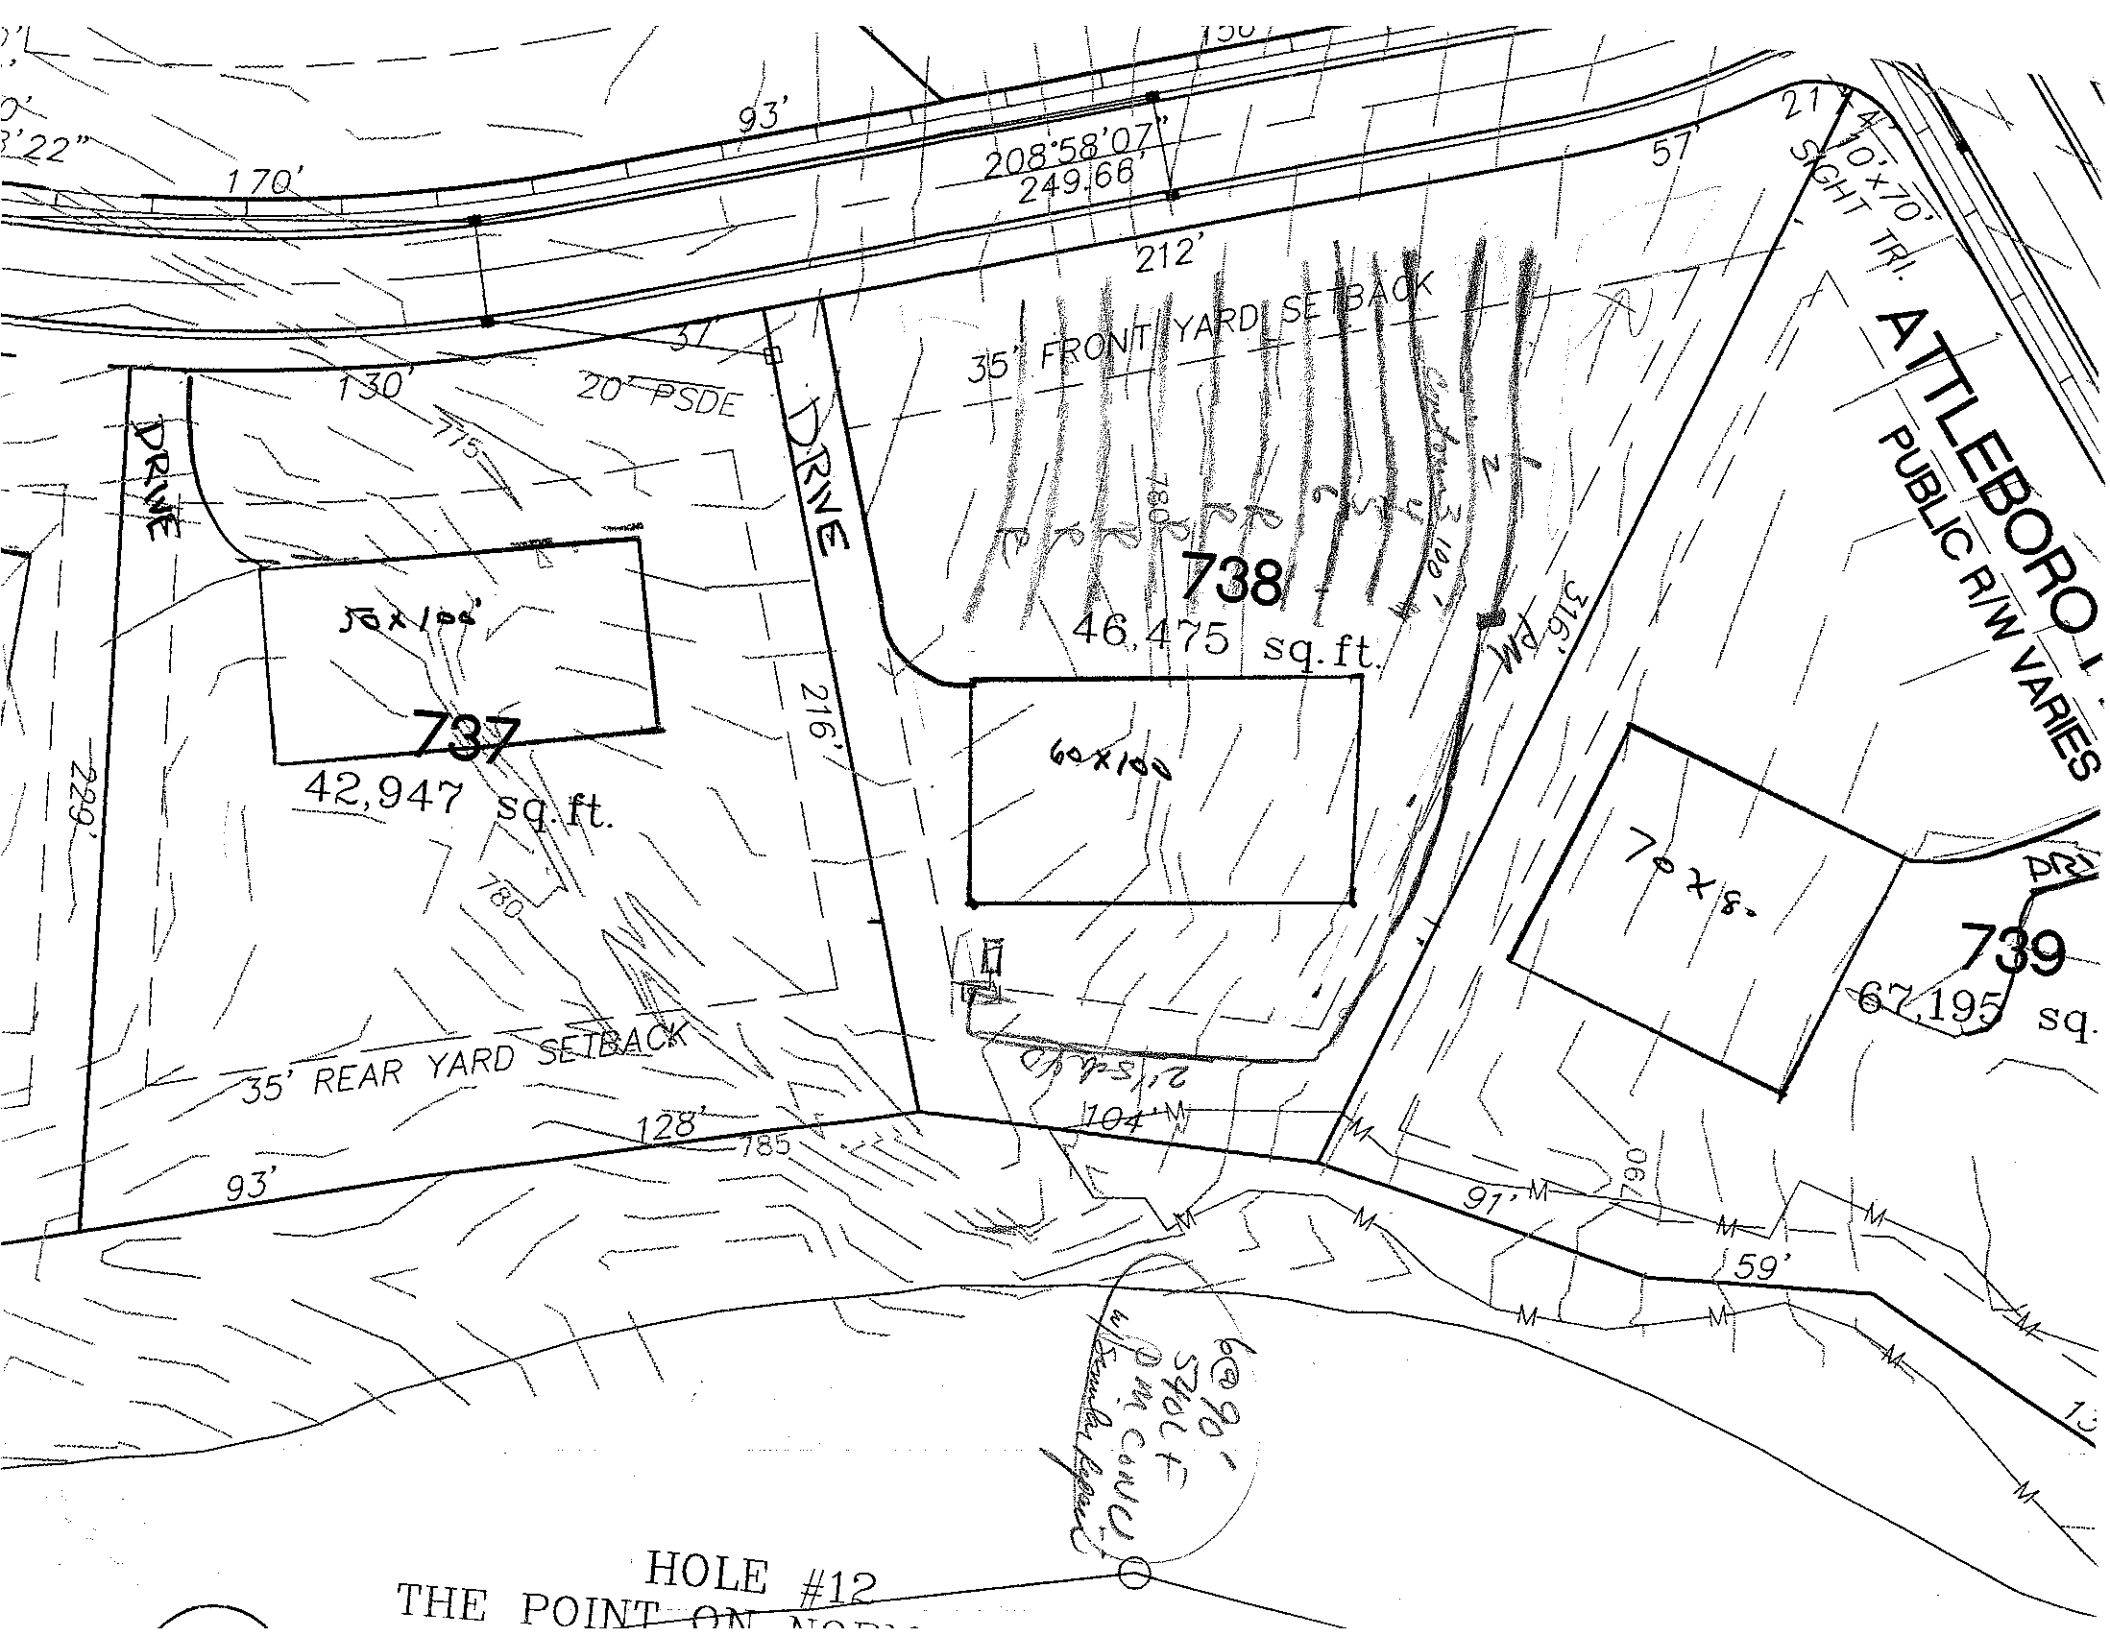
SOIL/SITE EVALUATION
for ON-SITE WASTEWATER SYSTEM

OWNER: CCI APPLICANT: _____
ADDRESS: _____ APPLICATION DATE: _____ DATE EVALUATED: 3-23-01
PROPOSED FACILITY: _____ PROPOSED DESIGN FLOW (.1949): _____ PROPERTY SIZE: _____
LOCATION OF SITE: Lot 735 pha 7 The Pt PROPERTY RECORDED: _____
WATER SUPPLY: ☐ Private ☐ Public ☐ Well ☐ Spring ☐ Other _____
EVALUATION METHOD: ☐ Auger Boring ☐ Pit ☐ Cut
TYPE OF WASTEWATER: ☐ Sewage ☐ Industrial Process ☐ Mixed

.1940 LANDSCAPE POSITION/ SLOPE %	HORIZON DEPTH (IN.)	SOIL MORPHOLOGY (.1941) .1941 STRUCTURE/ TEXTURE	SOIL MORPHOLOGY (.1941) .1941 CONSISTENCE/ MINERALOGY	OTHER PROFILE FACTORS .1942 SOIL WETNESS/ COLOR	.1943 SOIL DEPTH	.1956 SAPRO CLASS	.1944 RESTR HORIZ	PROFILE CLASS & LTAR
	0-29	lm sbk RC	fr sp					3
	29-46	msbk RCL	few ind sp fr ss sp					
MW 4 TCJ	0-42	sbk RCL	fi-fr sss p					
	42"	rock						

DESCRIPTION	INITIAL SYSTEM	REPAIR SYSTEM
ailable Space (.1945)		

OTHER FACTORS (.1946): _____
SITE CLASSIFICATION (.1948): _____


93'
208°58'07"
249.66'
170'
212'
57'
35' FRONT YARD SETBACK
130'
20' PSDE
DRIVE
DRIVE
50x100
737
42,947 sq.ft.
229'
216'
738
46,475 sq.ft.
60x100
316'
70x80
739
67,195 sq.
35' REAR YARD SETBACK
128'
93'
185'
104'
91'
59'
ATTLEBORO
PUBLIC R/W VARIES
HOLE #12