VISION OF ENVIRONMENTAL HEALTH
-SITE WASTEWATER SECTION

PROPERTY ID #: _____
COUNTY: _____

SOIL/SITE EVALUATION
for ON-SITE WASTEWATER SYSTEM

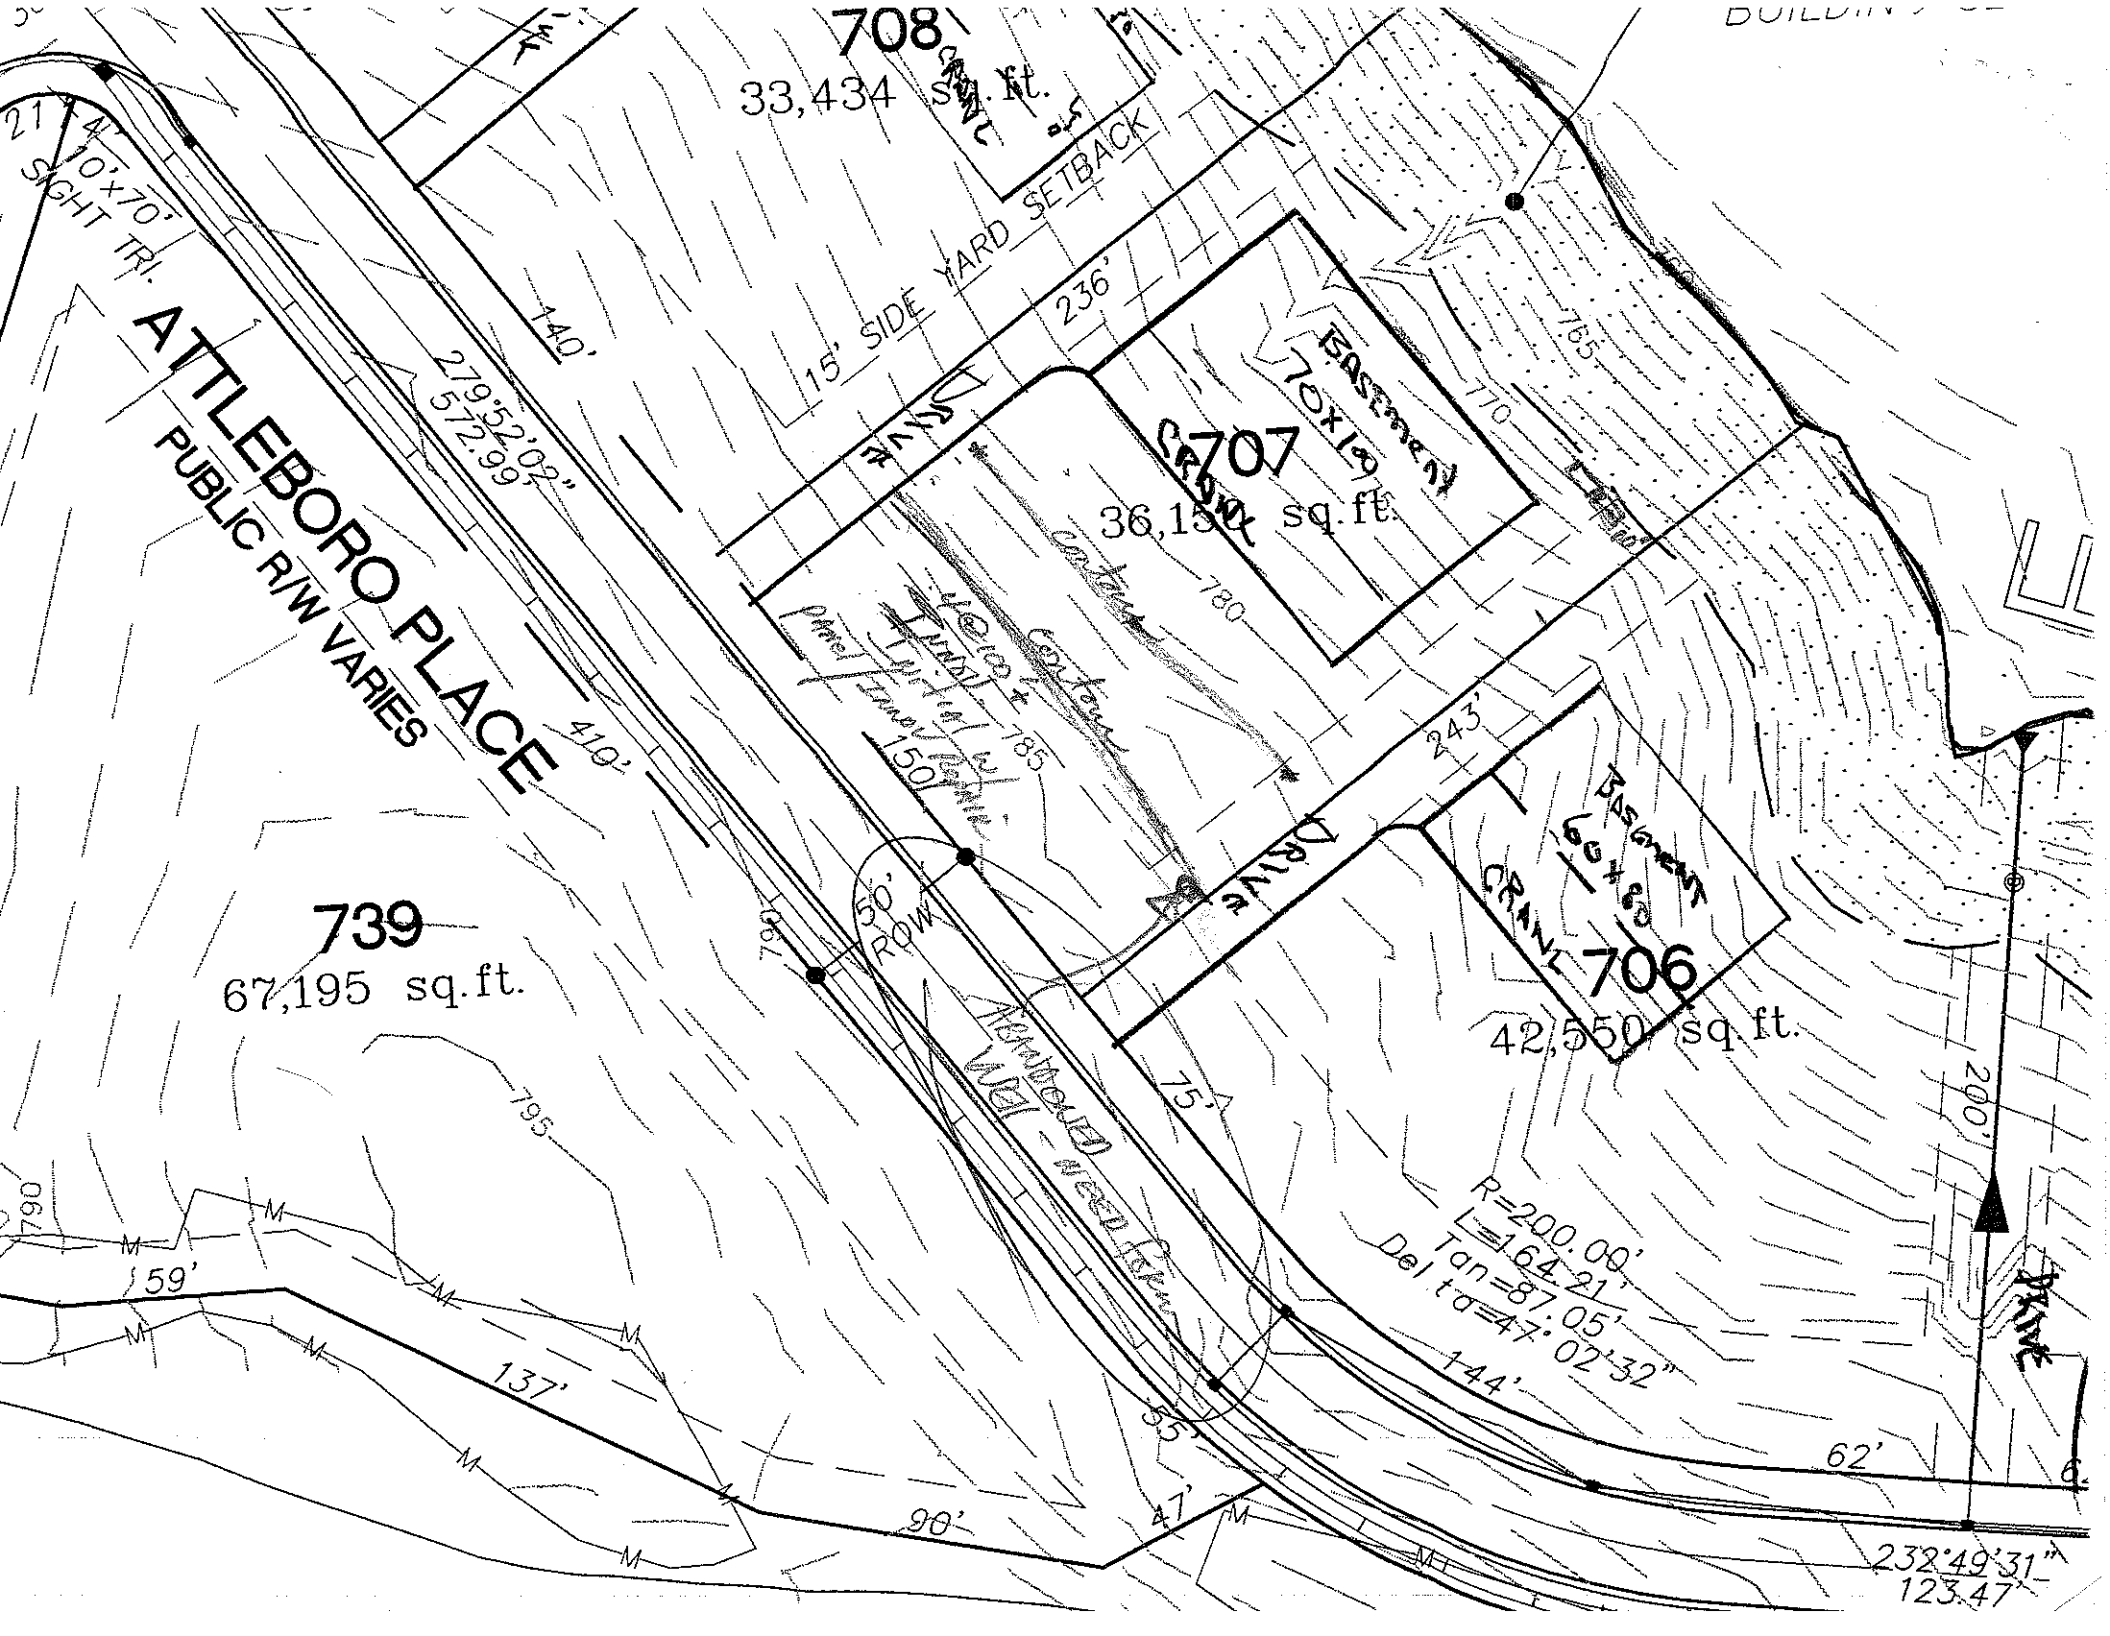
OWNER: ORT APPLICANT: _____
ADDRESS: _____ APPLICATION DATE: _____ DATE EVALUATED: 3-28-07
PROPOSED FACILITY: _____ PROPOSED DESIGN FLOW (.1949): _____ PROPERTY SIZE: _____
LOCATION OF SITE: Lot 707 Phase 7 The Pt PROPERTY RECORDED: _____
WATER SUPPLY: ☐ Private ☐ Public / ☐ Well ☐ Spring ☐ Other _____
EVALUATION METHOD: ☐ Auger Boring ☐ Pit ☐ Cut
TYPE OF WASTEWATER: ☐ Sewage ☐ Industrial Process ☐ Mixed

.1940 LANDSCAPE POSITION/ SLOPE %	HORIZON DEPTH (IN.)	SOIL MORPHOLOGY (.1941) .1941 STRUCTURE/ TEXTURE	.1941 CONSISTENCE/ MINERALOGY	OTHER PROFILE FACTORS .1942 SOIL WETNESS/ COLOR	.1943 SOIL DEPTH	.1956 SAPRO CLASS	.1944 RESTR HORIZ	PROFILE CLASS & LTAR
Swale pos	0-6	brn sdl						PS .3
	6-28	w/sub/gr c	fr ss sp					
	28-52	m-w/sub/gr cl	fr ss sp	few-common mod	sap			
SM TCS	0-24	gr-sub brn sdl	fr ss sp					PS .3
	24-58	SBK RC/CL	fr ss sp					
SM TCS	0-9	GR brn sdl	fr					.3
	9-36	sub blk RC/CL	fr ss sp					
	36-58	w/sub blk RCL	few/mod sap, fr ss sp					
#3 TCS	0-7	gr-w/sub brn sdl						PS .3
	7-28	w/sub rc	fr ss sp					
	28-58	s-c w/sub blk RCL	common mod sap, fr ss sp					

DESCRIPTION	INITIAL SYSTEM	REPAIR SYSTEM
ailable Space (.1945)		
tem Type(s)		

OTHER FACTORS (.1946): _____
SITE CLASSIFICATION (.1948): _____

EVALUATED BY: _____
OTHER(S) PRESENT: _____


ATTLEBORO PLACE
PUBLIC R/W VARIES
708
33,434 sq.ft.
707
36,150 sq.ft.
706
42,550 sq.ft.
739
67,195 sq.ft.
15' SIDE YARD SETBACK
DRIVE
Basement 70x40
Basement 60x40
Crawl
Crawl
Cottage
Cottage
Typical Lawn Area
Typical Lawn Area
Typical Lawn Area
50' ROW
Abandoned Well - Need Test
279°52'02"
572.99
140'
419'
236'
243'
75'
200'
144'
62'
159'
137'
90'
47'
55'
R=200.00'
L=164.21'
Tan=87.05'
Delta=47°02'32"
232°49'31"
123.47'
10'x70' SIGHT TRI.
780
785
790
795
765
770