
David Henson

A-A 13 HOUSE SECTION


Acknowledgement Of
Plans Submittal ONLY!

Date 9/9/03

Date 9/4/03

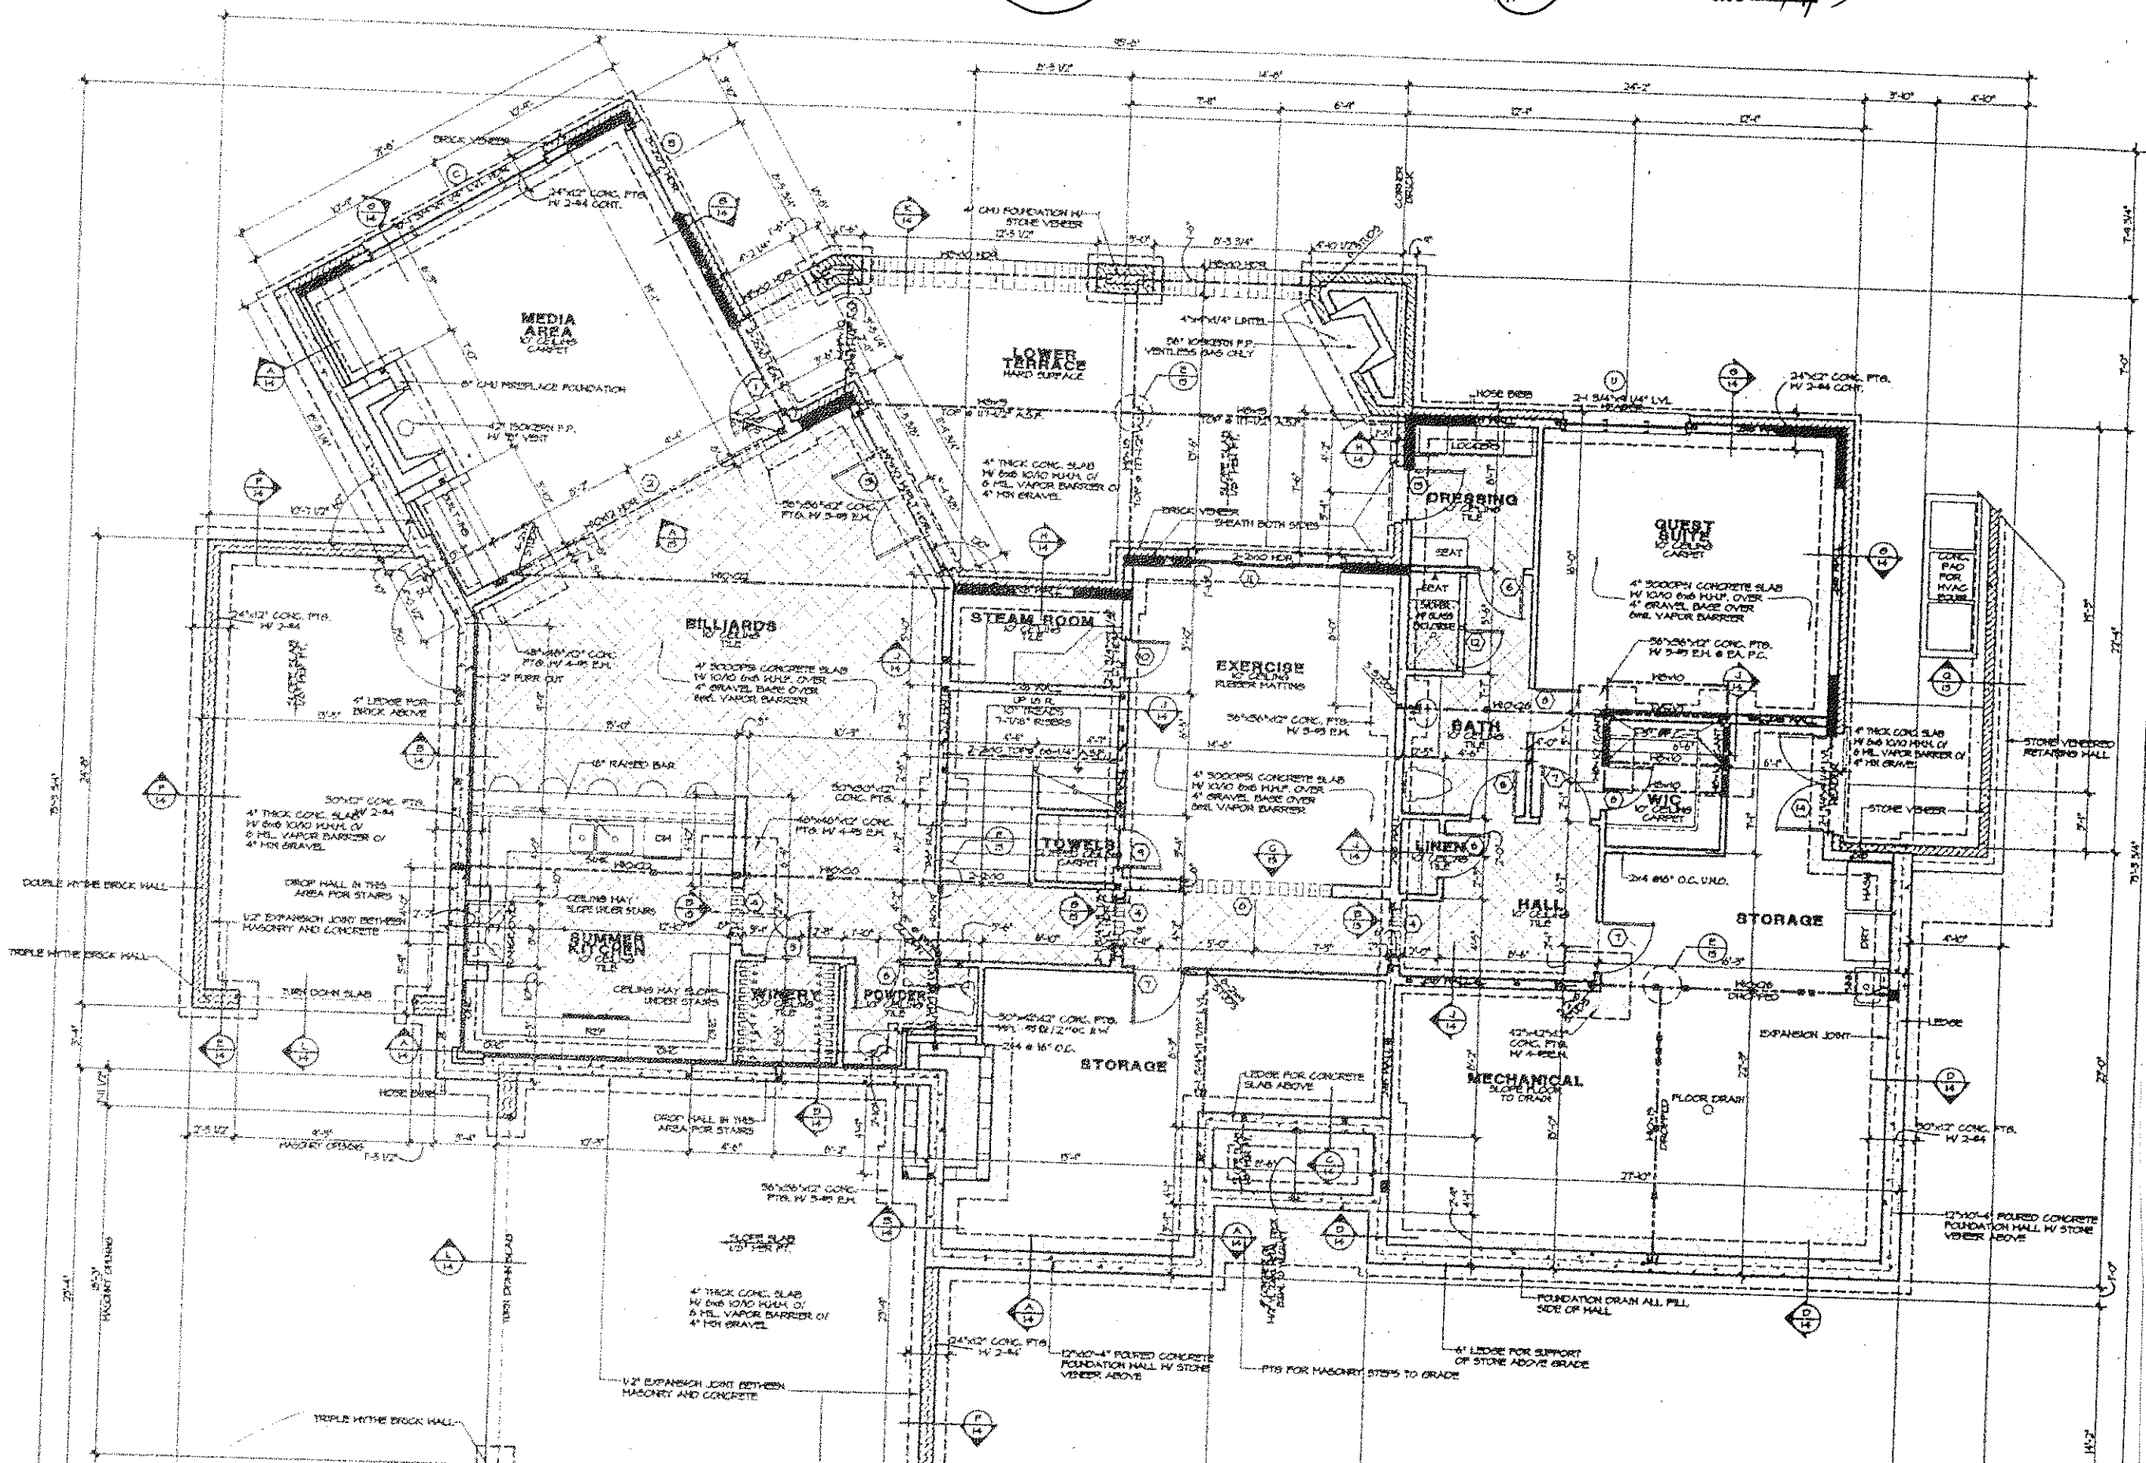

A-A
13
HOUSE SECTION

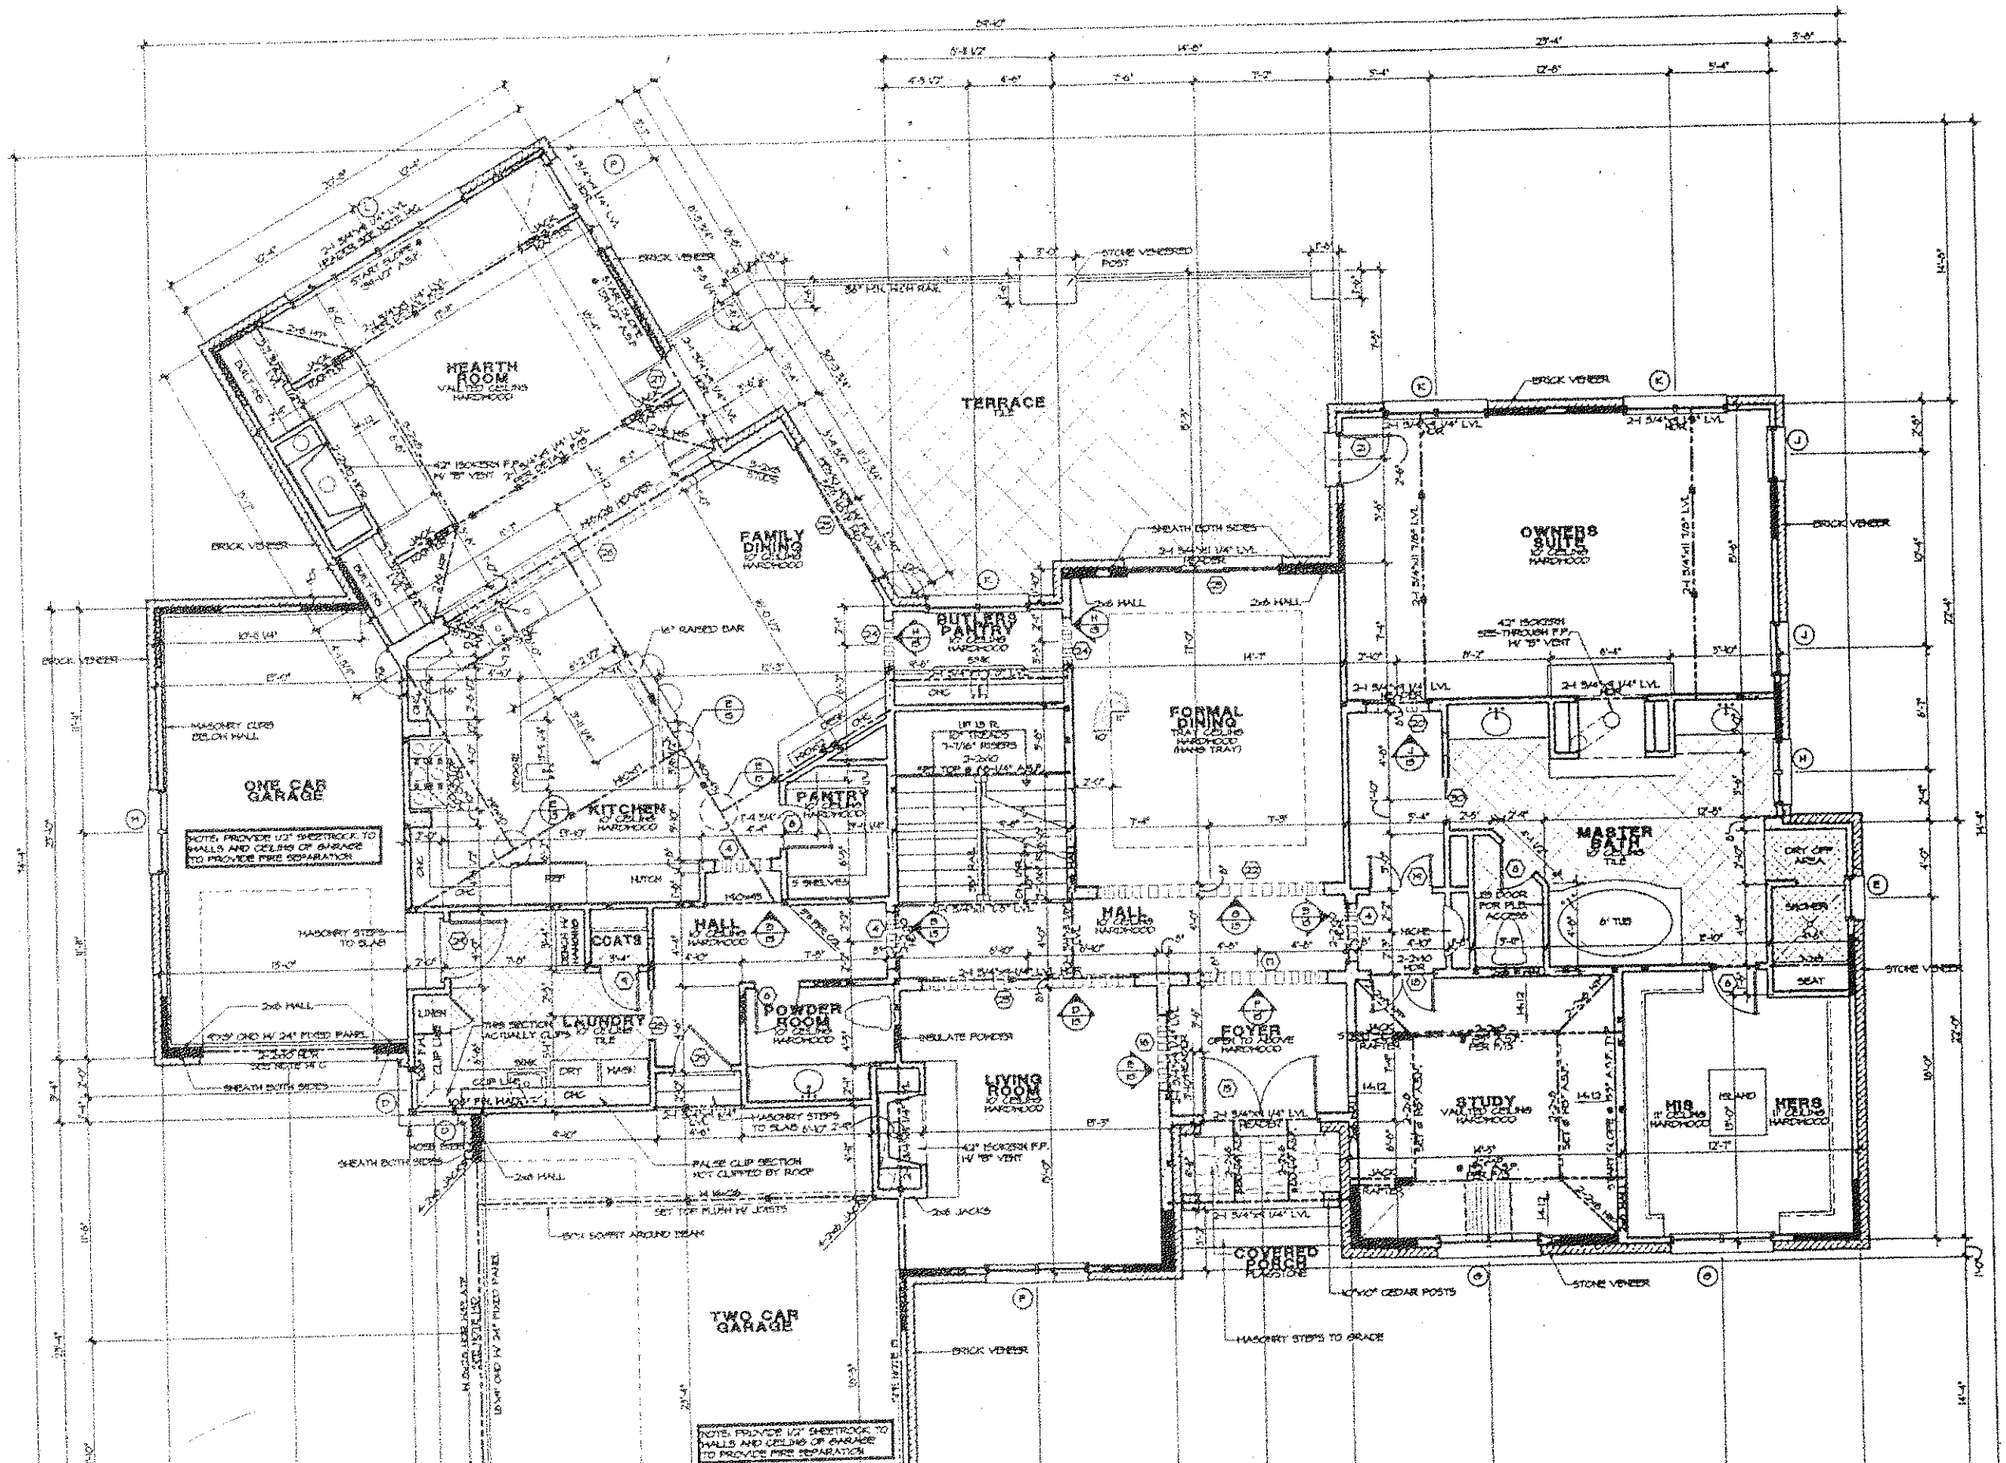

A-A / 13 HOUSE SECTION

SUITE 4 — CARPET
CLOSET — CARPET
BATH — TILE
ATTIC
SUITE 3 — CARPET
CLOSET — CARPET
BATH — TILE
LINEN — CARPET
BALCONY — HARDWOOD
SEWING ROOM — VAULTED CEILING — HARDWOOD
BALCONY — HARDWOOD
OPEN TO BELOW
SUITE 2 — CARPET
WIC — CARPET
BATH — TILE
BRICK VENEER
FALSE CLIP TMS SECTION
BARREL CEILING
SITE BUILT LADDER