VISION OF ENVIRONMENTAL HEALTH:
I-SITE WASTEWATER SECTION

PROPERTY ID #: _____
COUNTY: _____

SOIL/SITE EVALUATION
for ON-SITE WASTEWATER SYSTEM

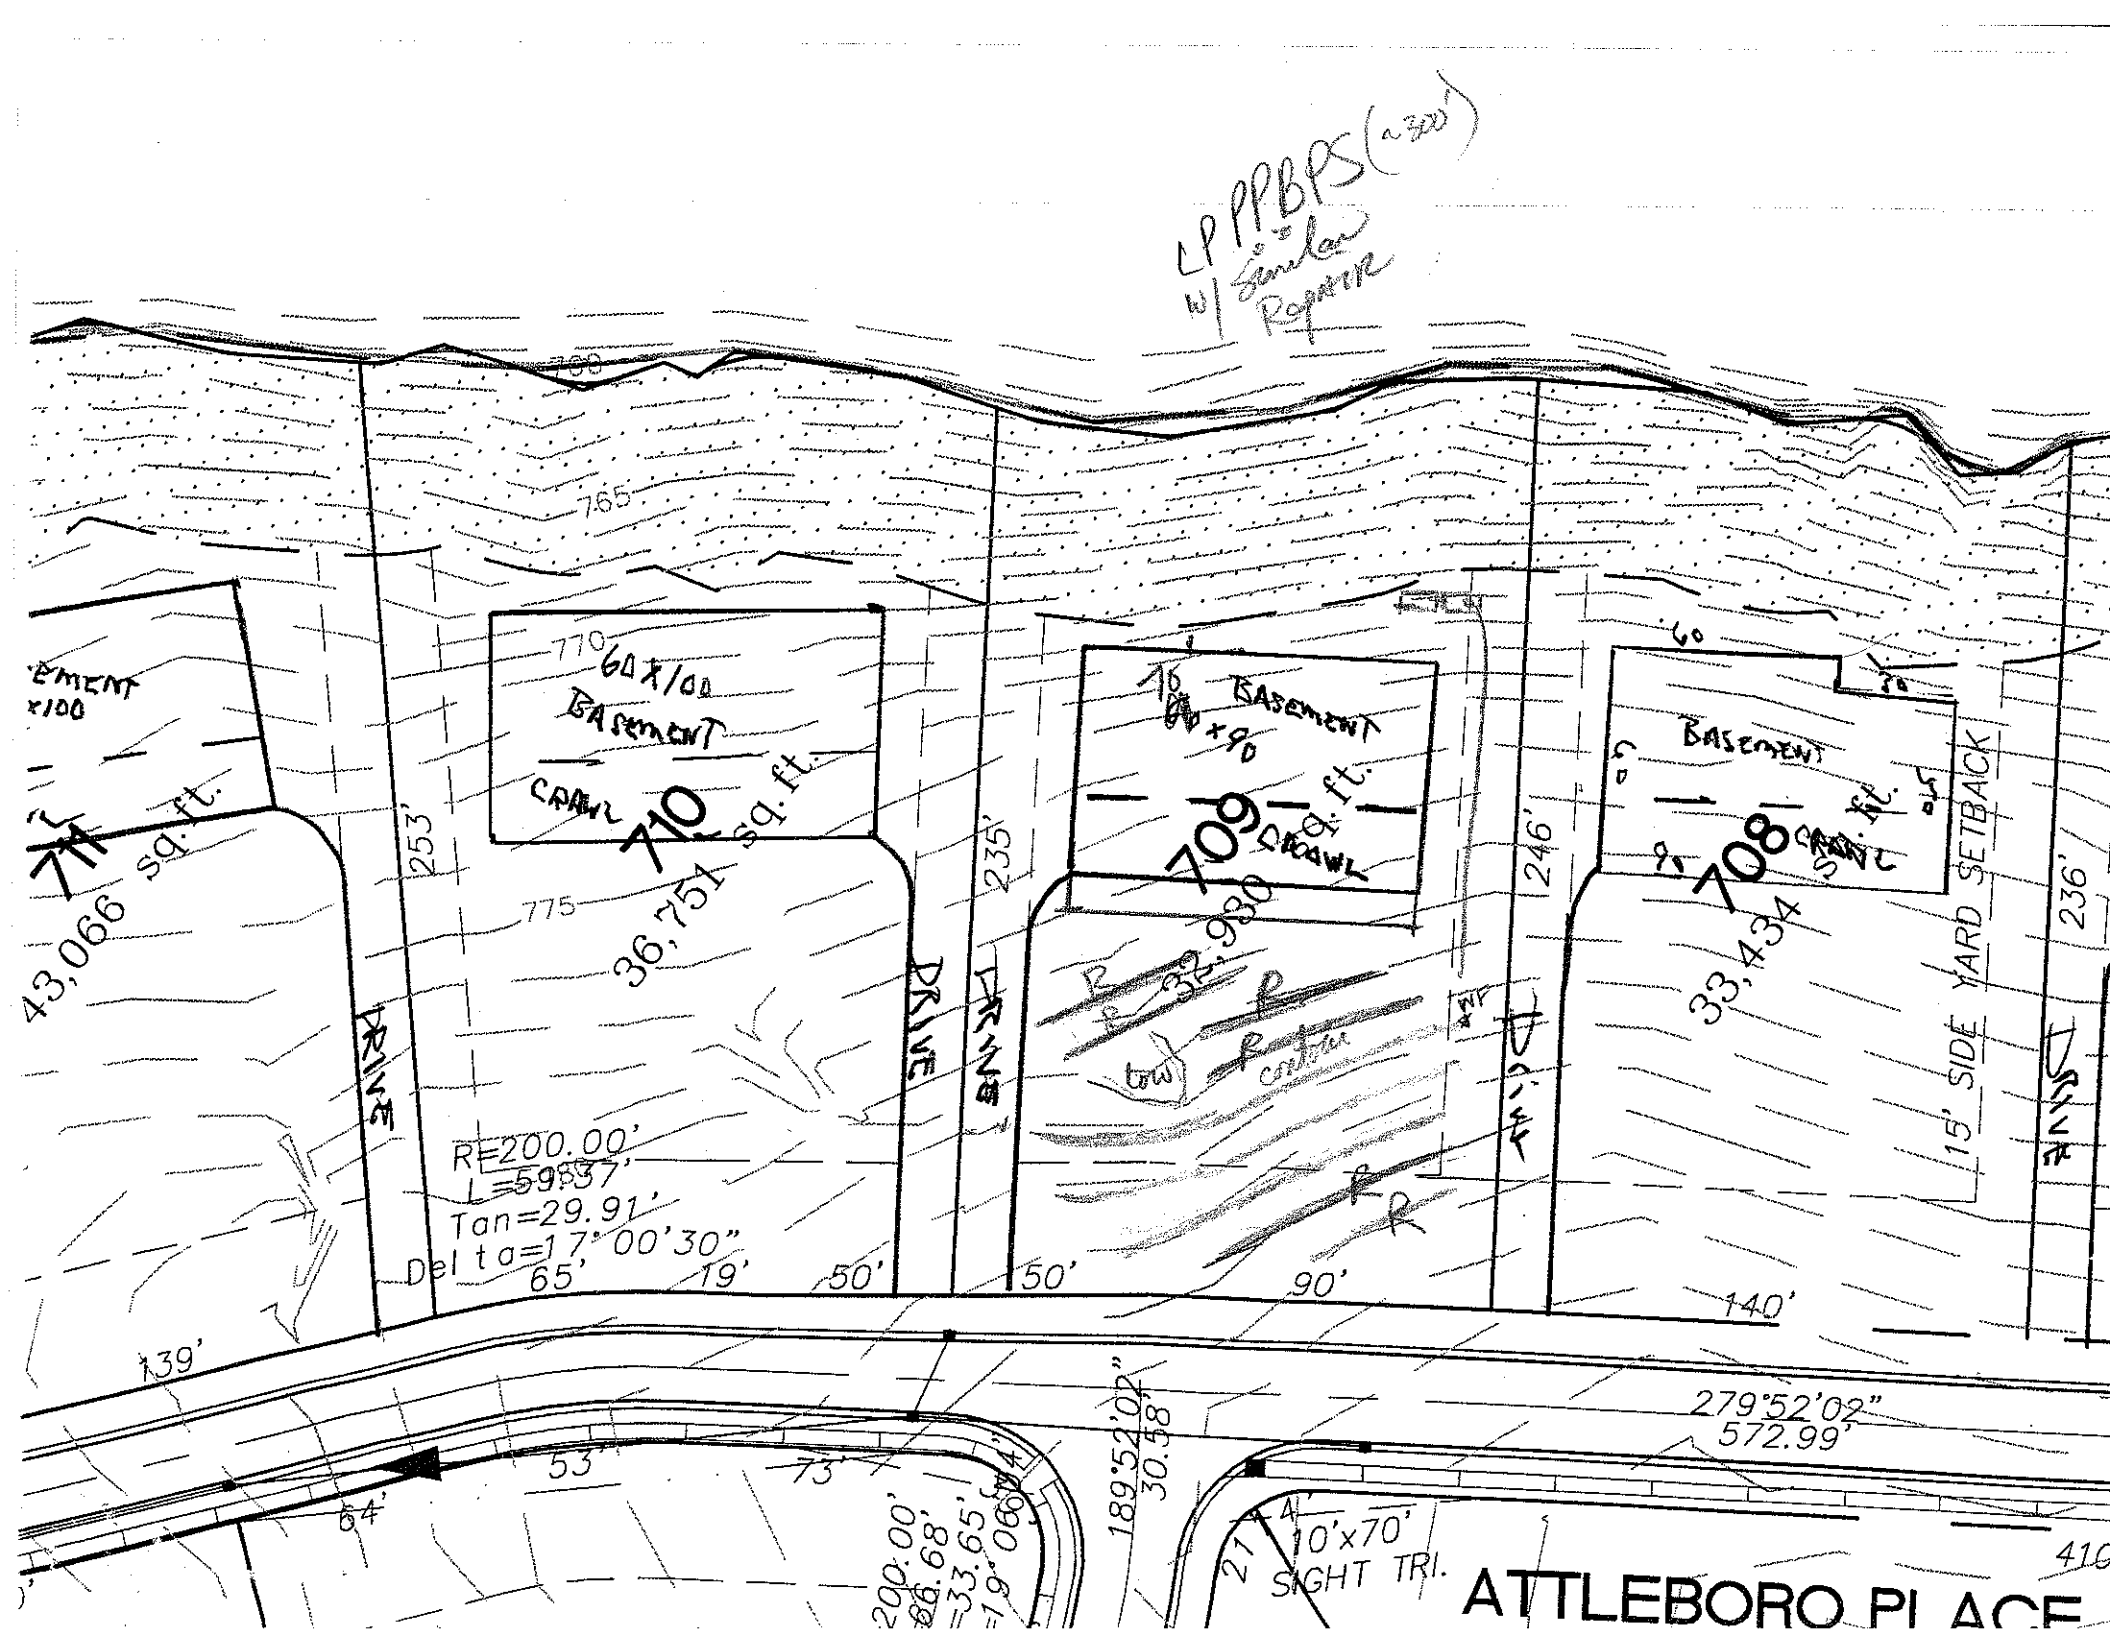
NER: CED APPLICANT: _____
DDRESS: _____ APPLICATION DATE: _____ DATE EVALUATED: 3-28-01
OPOSED FACILITY: _____ PROPOSED DESIGN FLOW (.1949): _____ PROPERTY SIZE: _____
CATION OF SITE: Lot 709 Ph 7 The Pt PROPERTY RECORDED: _____
ATER SUPPLY: ☐ Private ☐ Public ☐ Well ☐ Spring ☐ Other _____
ALUATION METHOD: ☐ Auger Boring ☐ Pit ☐ Cut
PE OF WASTEWATER: ☐ Sewage ☐ Industrial Process ☐ Mixed

.1940 LANDSCAPE POSITION/ SLOPE %	HORIZON DEPTH (IN.)	SOIL MORPHOLOGY (.1941) .1941 STRUCTURE/ TEXTURE	SOIL MORPHOLOGY (.1941) .1941 CONSISTENCE/ MINERALOGY	OTHER PROFILE FACTORS .1942 SOIL WETNESS/ COLOR	OTHER PROFILE FACTORS .1943 SOIL DEPTH	OTHER PROFILE FACTORS .1956 SAPRO CLASS	OTHER PROFILE FACTORS .1944 RESTR HORIZ	PROFILE CLASS & LTAR
	0-3	SL						PS .3
	3-32	mfsabk rcl	fr ss p					
	32-51	msbk yrcl	few mi sap fr ss ss p					
#4	0-5	gr brwn sl	fr					PS .3
	5-15	mfsbk rcl	fr ss p					
	15-40	msbk yr sl/scl	common mi sap fr ss p					
	40-6	mmm rd/yl scl	few mi cl fr ss p					
8M TCS	0-7	gr brwn sl	fr					PS .3
	7-28	msbk rcl	fr ss p					
	28-55	mksbk pg cl	mi sap fr ss p					
9M TCS	0-22	msbk brwn scl	fr ss p					-3
	22-42	sbk rcl	fr fr ss p					
	42-55	mksbk rcl	few mi sap fr ss p					

DESCRIPTION	INITIAL SYSTEM	REPAIR SYSTEM
ailable Space (.1945)		
tem Type(s)		

OTHER FACTORS (.1946): _____
SITE CLASSIFICATION (.1948): _____

EVALUATED BY: _____


LP PPBPS (a320)
w/ Similar Repairs
765
770
775
60x100
BASEMENT
CRAWL
710
36,751 sq. ft.
253'
DRIVE
235'
DRIVE
709
980 sq. ft.
246'
DRIVE
708
33,434 sq. ft.
236'
DRIVE
15' SIDE YARD SETBACK
43,066 sq. ft.
R=200.00'
L=59.37'
Tan=29.91'
Delta=17°00'30"
65'
19'
50'
50'
90'
140'
139'
53'
73'
64'
189°52'02"
30.58'
279°52'02"
572.99'
10'x70'
SIGHT TRI.
ATTLEBORO PLACE