DIVISION OF ENVIRONMENTAL HEALTH
ON-SITE WASTEWATER SECTION

COUNTY: _____

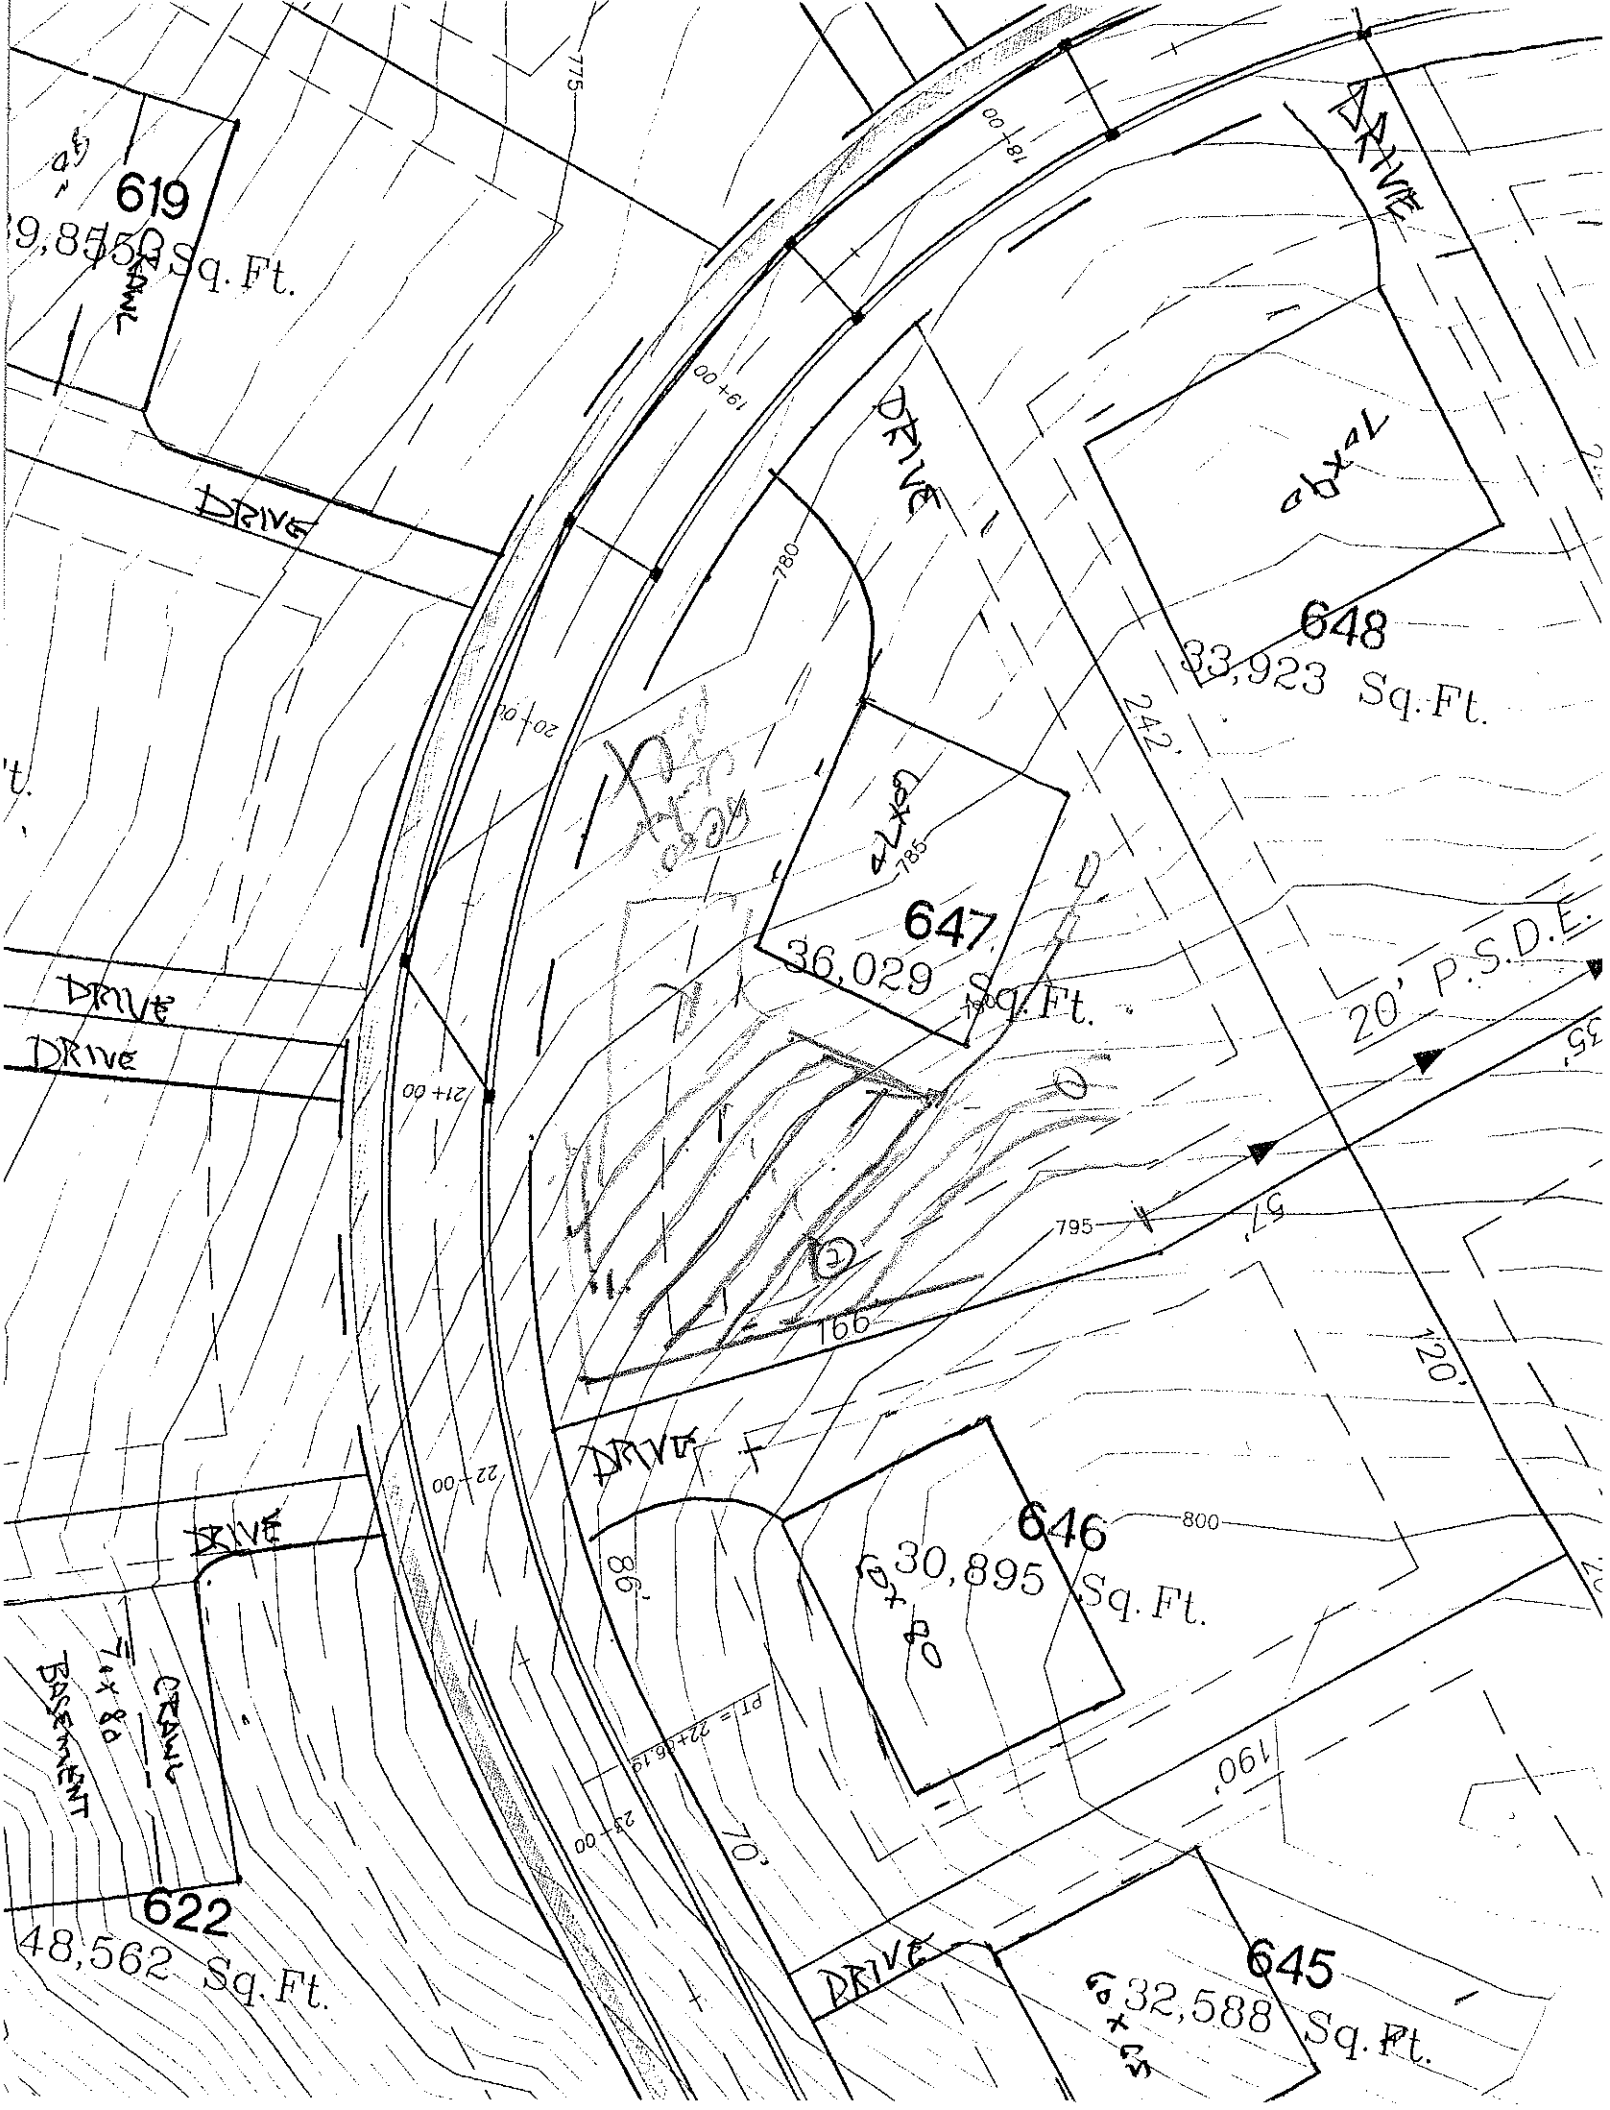
SOIL/SITE EVALUATION
for ON-SITE WASTEWATER SYSTEM

OWNER: _____ APPLICANT: _____
ADDRESS: _____ APPLICATION DATE: _____ DATE EVALUATED: _____
PROPOSED FACILITY: _____ PROPOSED DESIGN FLOW (.1949): _____ PROPERTY SIZE: _____
LOCATION OF SITE: 647 Point PROPERTY RECORDED: _____
WATER SUPPLY: ☐ Private ☐ Public ☐ Well ☐ Spring ☐ Other _____
EVALUATION METHOD: ☐ Auger Boring ☐ Pit ☐ Cut
TYPE OF WASTEWATER: ☐ Sewage ☐ Industrial Process ☐ Mixed

PROFILE #	.1940 LAND-SCAPE POSITION/ SLOPE %	HORI-ZON DEPTH (IN.)	SOIL MORPHOLOGY (.1941) .1941 STRUCTURE/ TEXTURE	.1941 CONSISTENCE/ MINERALOGY	OTHER PROFILE FACTORS .1942 SOIL WETNESS/ COLOR	.1943 SOIL DEPTH	.1956 SAPRO CLASS	.1944 RESTR HORIZ	PROFILE CLASS & LTAR
1		0-14	Comp SL/C	M FI					PS .3 @ 14+
		14-49	RC MPALK/	FRI/E SSSP/SP					
2		0-8	BSL GR	FRI SSSP					PS .3
		8-26	RC MSBK	FRI SP					
		26-46	RCL SBK	FRI SSSP	Few common	SAP			
3									
4									

DESCRIPTION	INITIAL SYSTEM	REPAIR SYSTEM
Available Space (.1945)		
System Type(s)		
Site LTAR		

OTHER FACTORS (.1946): _____
SITE CLASSIFICATION (.1948): _____
EVALUATED BY: _____
OTHER(S) PRESENT: _____


619
9,855 Sq. Ft.
DRIVE
DRIVE
DRIVE
DRIVE
DRIVE
DRIVE
DRIVE
648
33,923 Sq. Ft.
647
36,029 Sq. Ft.
646
30,895 Sq. Ft.
645
32,588 Sq. Ft.
622
48,562 Sq. Ft.
20' P.S.D.E.
242'
120'
190'
70'
166'
775
780
785
795
800
18+00
19+00
20+00
21+00
22+00
23+00
BASEMENT
CRAWL