VISION OF ENVIRONMENTAL HEALTH
N-SITE WASTEWATER SECTION

PROPERTY ID #: _____
COUNTY: _____

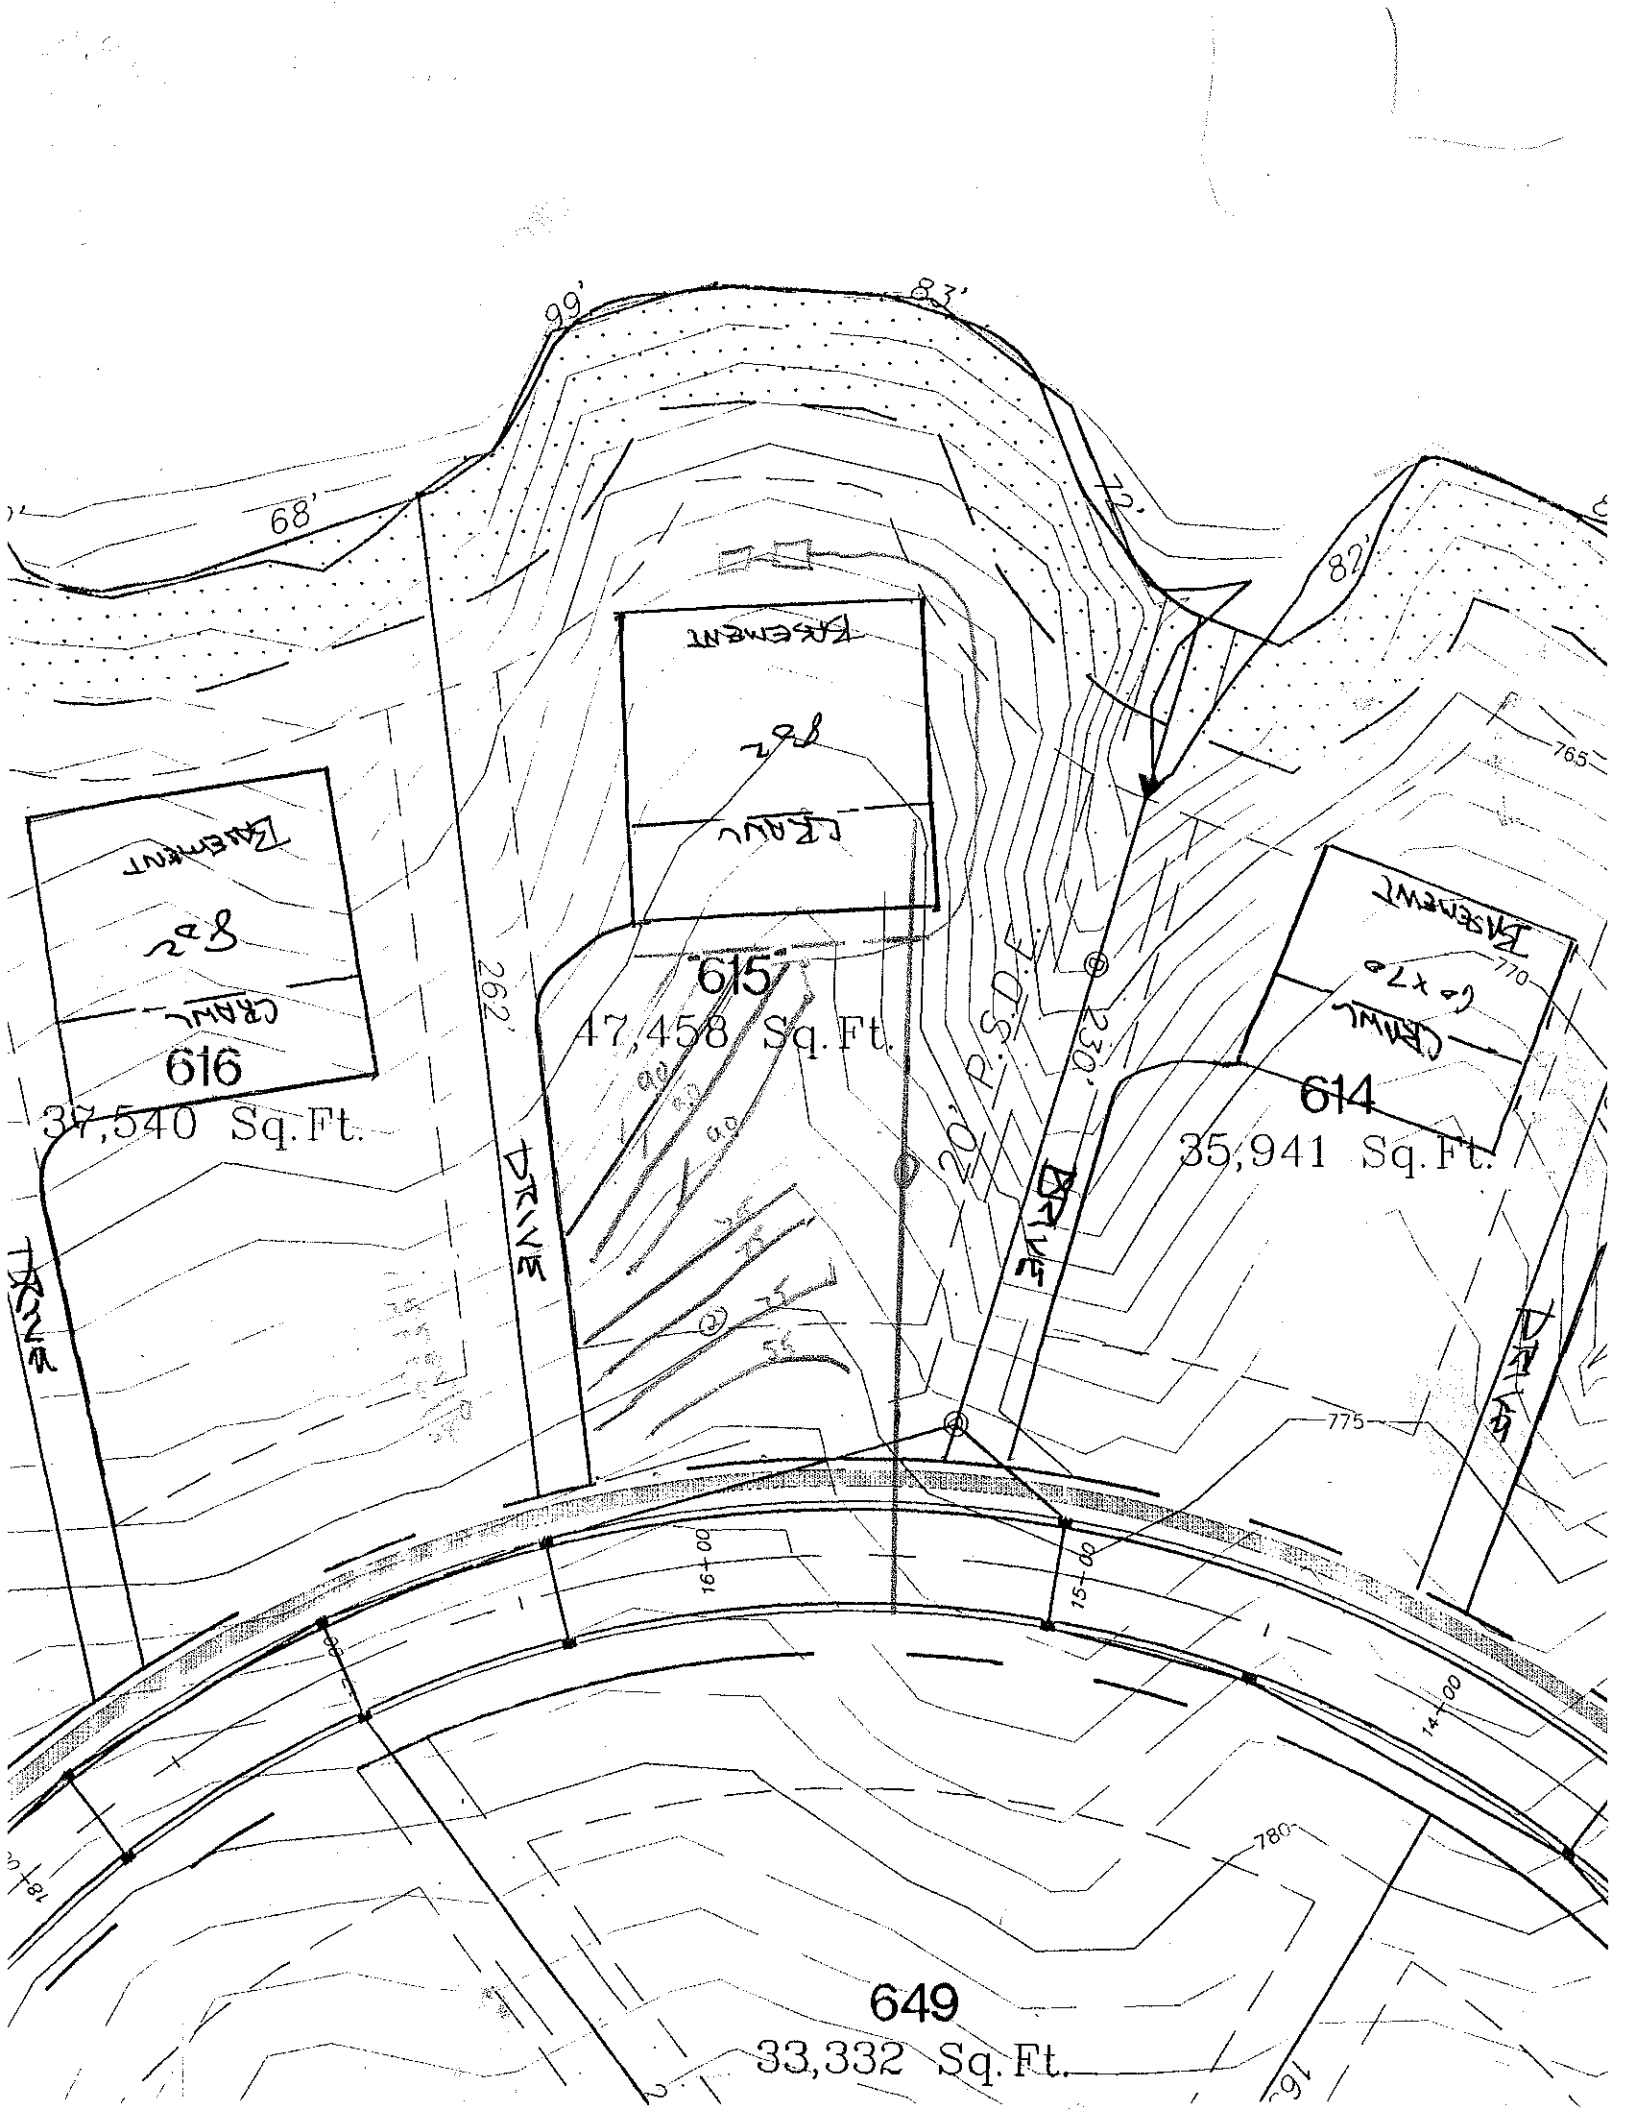
SOIL/SITE EVALUATION
for ON-SITE WASTEWATER SYSTEM

WNER: _____ APPLICANT: _____
DDRESS: _____ APPLICATION DATE: _____ DATE EVALUATED: _____
ROPOSED FACILITY: _____ PROPOSED DESIGN FLOW (.1949): _____ PROPERTY SIZE: _____
OCATION OF SITE: Lot 615 PROPERTY RECORDED: _____
ATER SUPPLY: ☐ Private ☐ Public ☐ Well ☐ Spring ☐ Other _____
VALUATION METHOD: ☐ Auger Boring ☐ Pit ☐ Cut
YPE OF WASTEWATER: ☐ Sewage ☐ Industrial Process ☐ Mixed

PROFILE #	.1940 LAND-SCAPE POSITION/ SLOPE %	HORI-ZON DEPTH (IN.)	SOIL MORPHOLOGY (.1941) .1941 STRUCTURE/ TEXTURE	.1941 CONSISTENCE/ MINERALOGY	OTHER PROFILE FACTORS .1942 SOIL WETNESS/ COLOR	.1943 SOIL DEPTH	.1956 SAPRO CLASS	.1944 RESTR HORIZ	PROFILE CLASS & LTAR
1		0-19	YR - Comp. C	VFI SP					PS
		19-34	YR CL WSPL	Fri SSSP	Many SAP				.3+
		34-56	SL Mass	Fri NSNP					e
									19"+
2		0-6	BrSL VR	Fri SSAP					PS
		6-28	CL MSPL	Fm SSSP					.3
		28-52	CL WSPL	Fri SSP					
3		0-20	RC SPL	FR/Fi SSSP					PS
		20-34	YRCL WSPL	FRI SSSP	Common Inc of SAP				.3
		34-52	SLSAP WSPL	Fri SSP	Inc TC				
4									

DESCRIPTION	INITIAL SYSTEM	REPAIR SYSTEM
vailable Space (.1945)		
ystem Type(s)		
te LTAR		

OTHER FACTORS (.1946): _____
SITE CLASSIFICATION (.1948): _____
EVALUATED BY: _____
OTHER(S) PRESENT: _____


99'
83'
68'
72'
82'
765
770
775
780
262'
DRIVE
20' R.S.D.E.
230'
DRIVE
DRIVE
DRIVE
16+00
15+00
14+00
615
47,458 Sq. Ft.
616
37,540 Sq. Ft.
614
35,941 Sq. Ft.
649
33,332 Sq. Ft.