ON-SITE WASTEWATER SECTION

COUNTY: _____

SOIL/SITE EVALUATION
for ON-SITE WASTEWATER SYSTEM

OWNER: _____ APPLICANT: _____

ADDRESS: _____ APPLICATION DATE: _____ DATE EVALUATED: _____

PROPOSED FACILITY: _____ PROPOSED DESIGN FLOW (.1949): _____ PROPERTY SIZE: _____

LOCATION OF SITE: Lot 649 PROPERTY RECORDED: _____

WATER SUPPLY: ☐ Private ☐ Public ☐ Well ☐ Spring ☐ Other _____

EVALUATION METHOD: ☐ Auger Boring ☐ Pit ☐ Cut

TYPE OF WASTEWATER: ☐ Sewage ☐ Industrial Process ☐ Mixed

PROFILE #	.1940 LANDSCAPE POSITION/ SLOPE %	HORIZON DEPTH (IN.)	SOIL MORPHOLOGY (.1941) .1941 STRUCTURE/ TEXTURE	.1941 CONSISTENCE/ MINERALOGY	OTHER PROFILE FACTORS .1942 SOIL WETNESS/ COLOR	.1943 SOIL DEPTH	.1956 SAPRO CLASS	.1944 RESTR HORIZ	PROFILE CLASS & LTAR
1		0-10	BSL GR	Fri SSSP					PS
		10-33	RYSCL Wash	Fri SSSP					
		33-49	YRC/CL Sh	FRI SSSP	Few S/P				S
2		0-8	BSL GR	Fri SSSP					PS
		8-37	RC MPAGR	~~FRI~~ SP					S
		37-46	YR, L Mott/Sh	Fri SSSP					
3									
4									

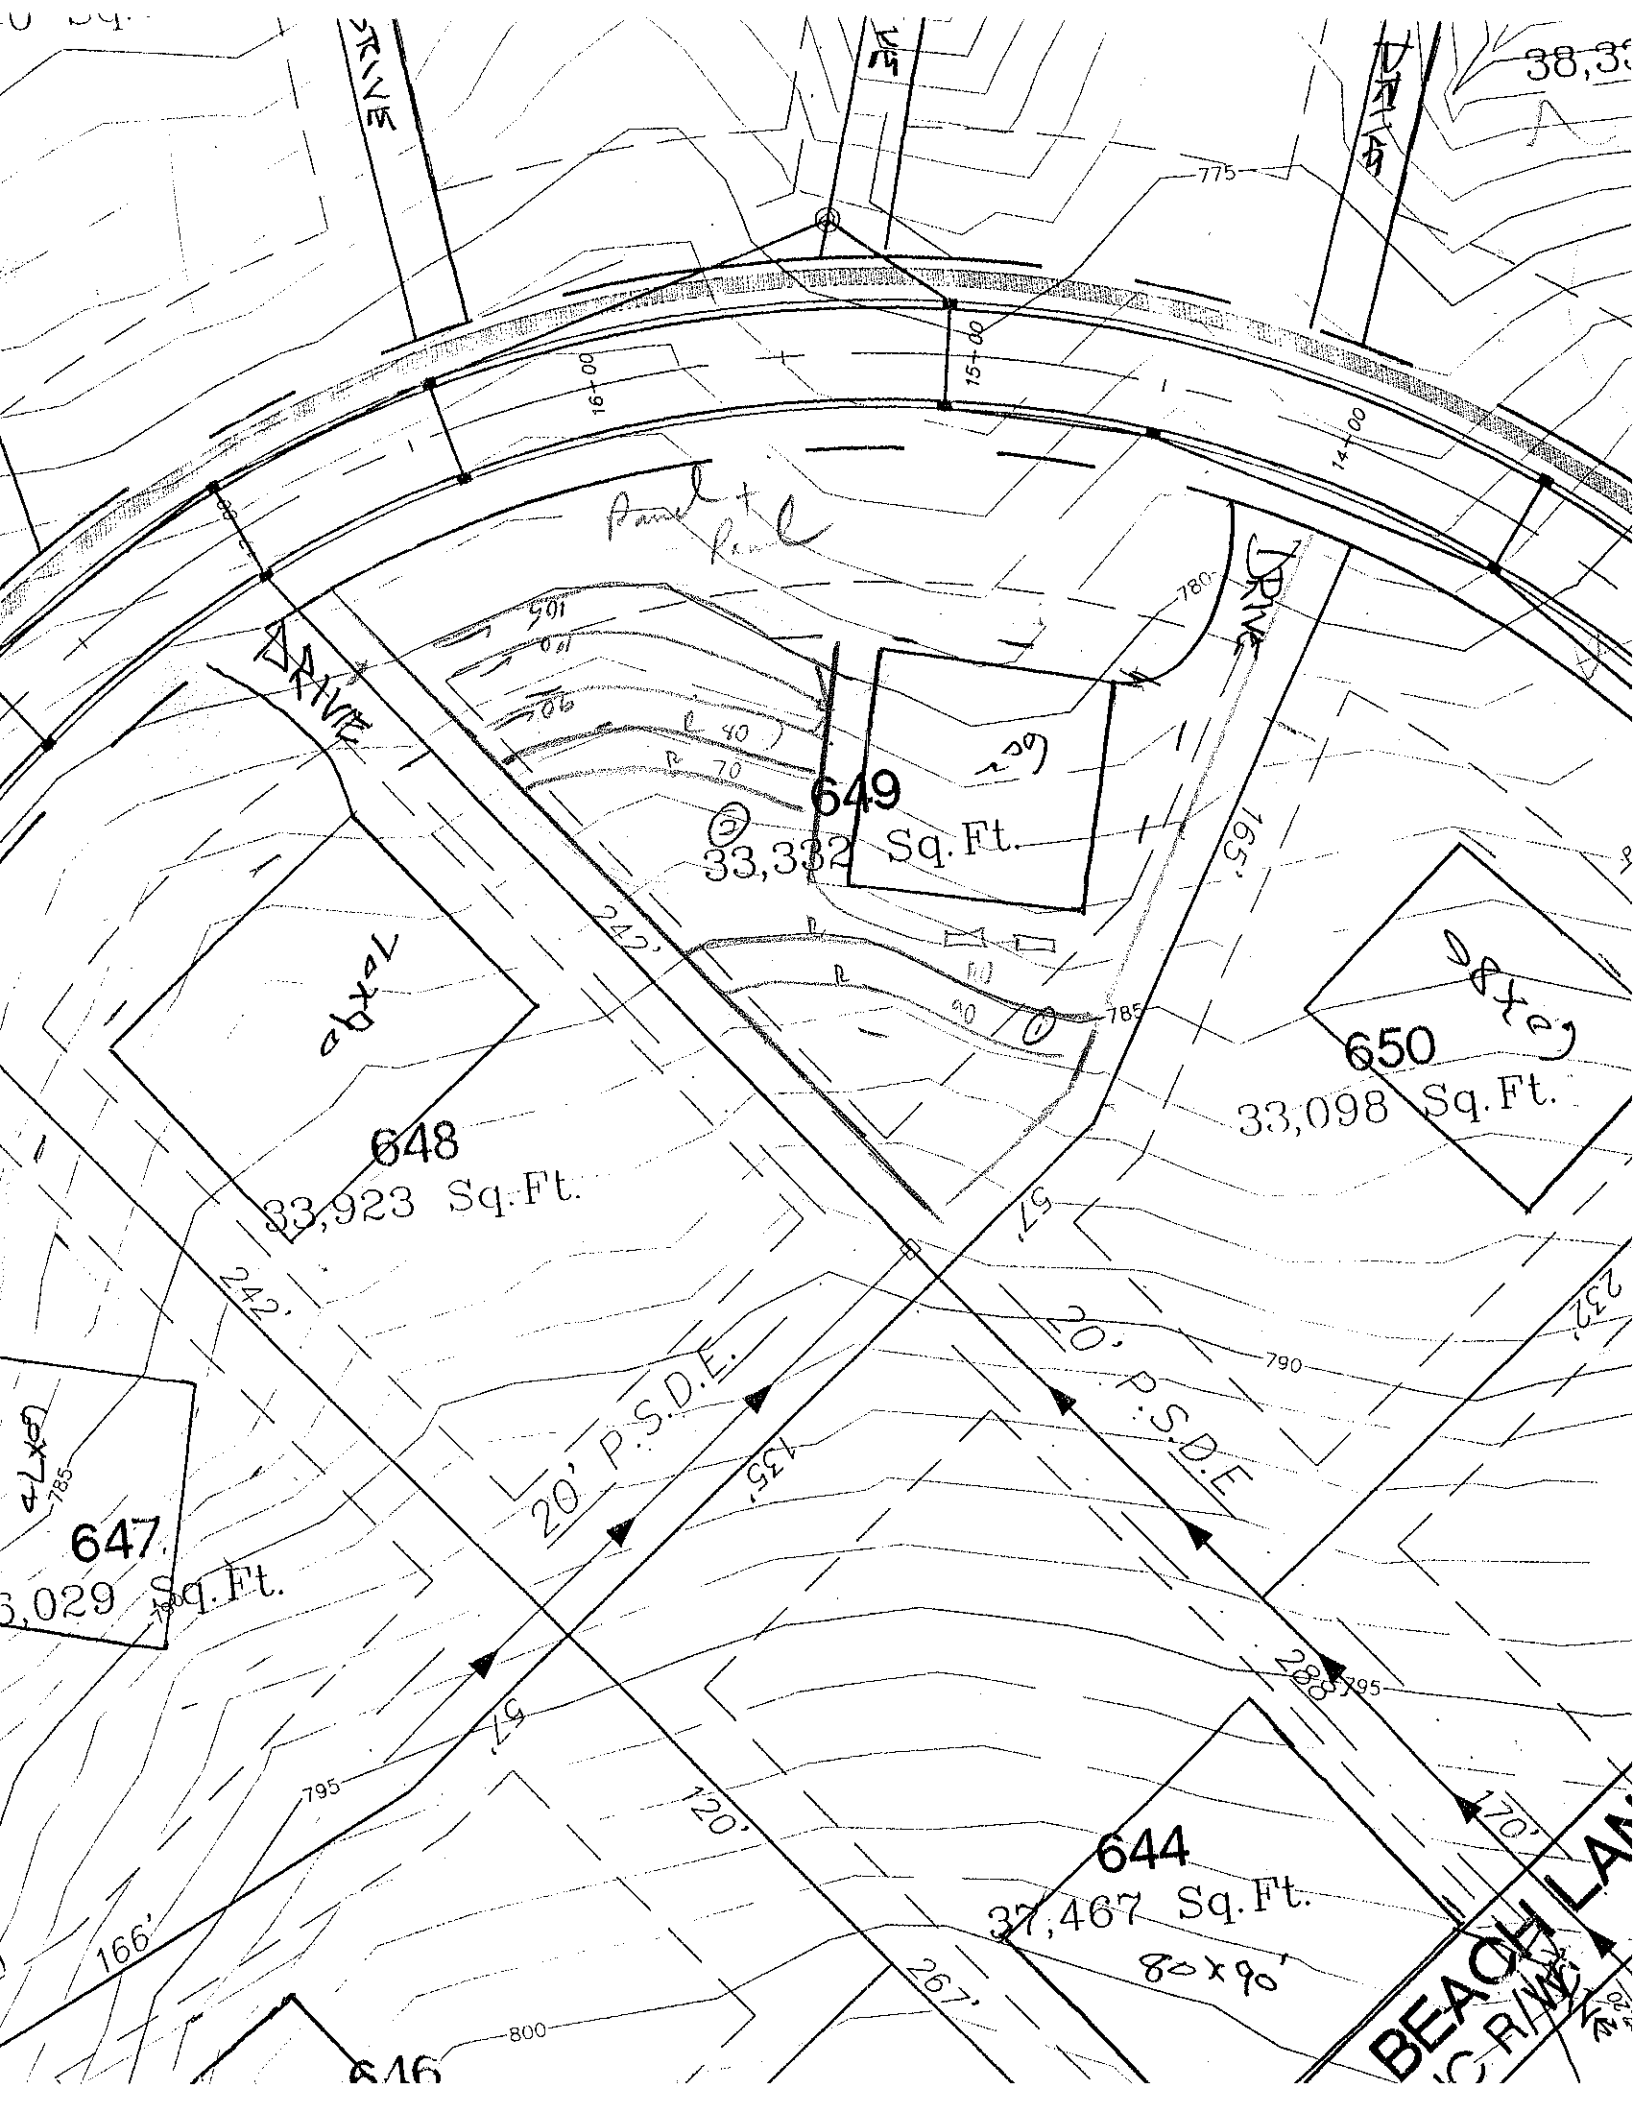
DESCRIPTION	INITIAL SYSTEM	REPAIR SYSTEM
Available Space (.1945)		
System Type(s)		
Site LTAR		

OTHER FACTORS (.1946): _____

SITE CLASSIFICATION (.1948): _____

EVALUATED BY: _____

OTHER(S) PRESENT: _____


649
33,332 Sq.Ft.
648
33,923 Sq.Ft.
650
33,098 Sq.Ft.
647
644
37,467 Sq.Ft.
80x90'
20' P.S.D.E.
20' P.S.D.E
242'
165'
135'
267'
166'
120'
57'
288'
170'
DRIVE
775
780
785
790
795
800