# IREDELL COUNTY HEALTH DEPARTMENT

STATESVILLE 704-878-5305 200.00 Paid MOORESVILLE 704-664-5281

## IMPROVEMENT PERMIT / AUTHORIZATION TO CONSTRUCT / OPERATION PERMIT / EXISTING SYSTEM INSPECTION

PERMIT# 11453/90706 PIN# 4625 94 16 84 PT 4625-64-5563 DATE 5/29/01

OWNER OR CONTRACTOR CRESCENT RESOURCES/SIMONINI BUILDERS PHONE: Business 201-8976 Home

ADDRESS 817 E. MOOREHEAD ST. CHARLOTTE NC 28202

LOCATION BRAWLEY SCHOOL - TR STONEWALL BEACH - TR STANDISH - ON RT

SUBDIVISION POINT BLOCK / SECTION 6 LOT 612 LOT AREA 42,443ft² SITE CLASS. PS DESIGN FLOW 600GPD L.T.A.R. .3gpd/ft²

Septic Tank: 1500 Gallons; STB 338 Date 5/21/04
Pump Tank: 1500 Gallons; PT 421 Date 1/19/04
Pump Make: Model Serial No.
Nitrification Field: No Fields 1 Square Feet 700 Linear Feet 350
No Lines 5@70' Trench Width 24" Max Trench Bottom Depth 36" Gravel Depth N/A

☑ New System ☐ Repair System Type: I, II, III, IV, V, VI
System Description: LP PANEL
Repair System Description: LP PANEL
Maintenance Agreement Required: ☑ Yes ☐ No

☐ House/Mod. Home No. Bedrooms 5
☐ Mobile Home No. Bathrooms 5
☐ Business No. Employees
☐ Other

☐ Slab ☑ Crawl Space ☑ Basement w/plumbing ☐ Basement wo/plumbing

Water Supply:
☐ Individual
☐ Public
☑ Community


Comments:/Conditions: VALVE BOX CAN BE SWITCHED TO OTHER SIDE.

Comments:/Conditions:
75 lin ft 3/16" hole

The proposed / existing Covered porch addition does not appear to impact the existing septic system.
**NOTE: Must be at least 5ft from Septic

Maria Dotson R.S.
Date: 2/4/13
ICHD-Environmental Health Division

INITIAL SITE SKETCH 1" = 50'

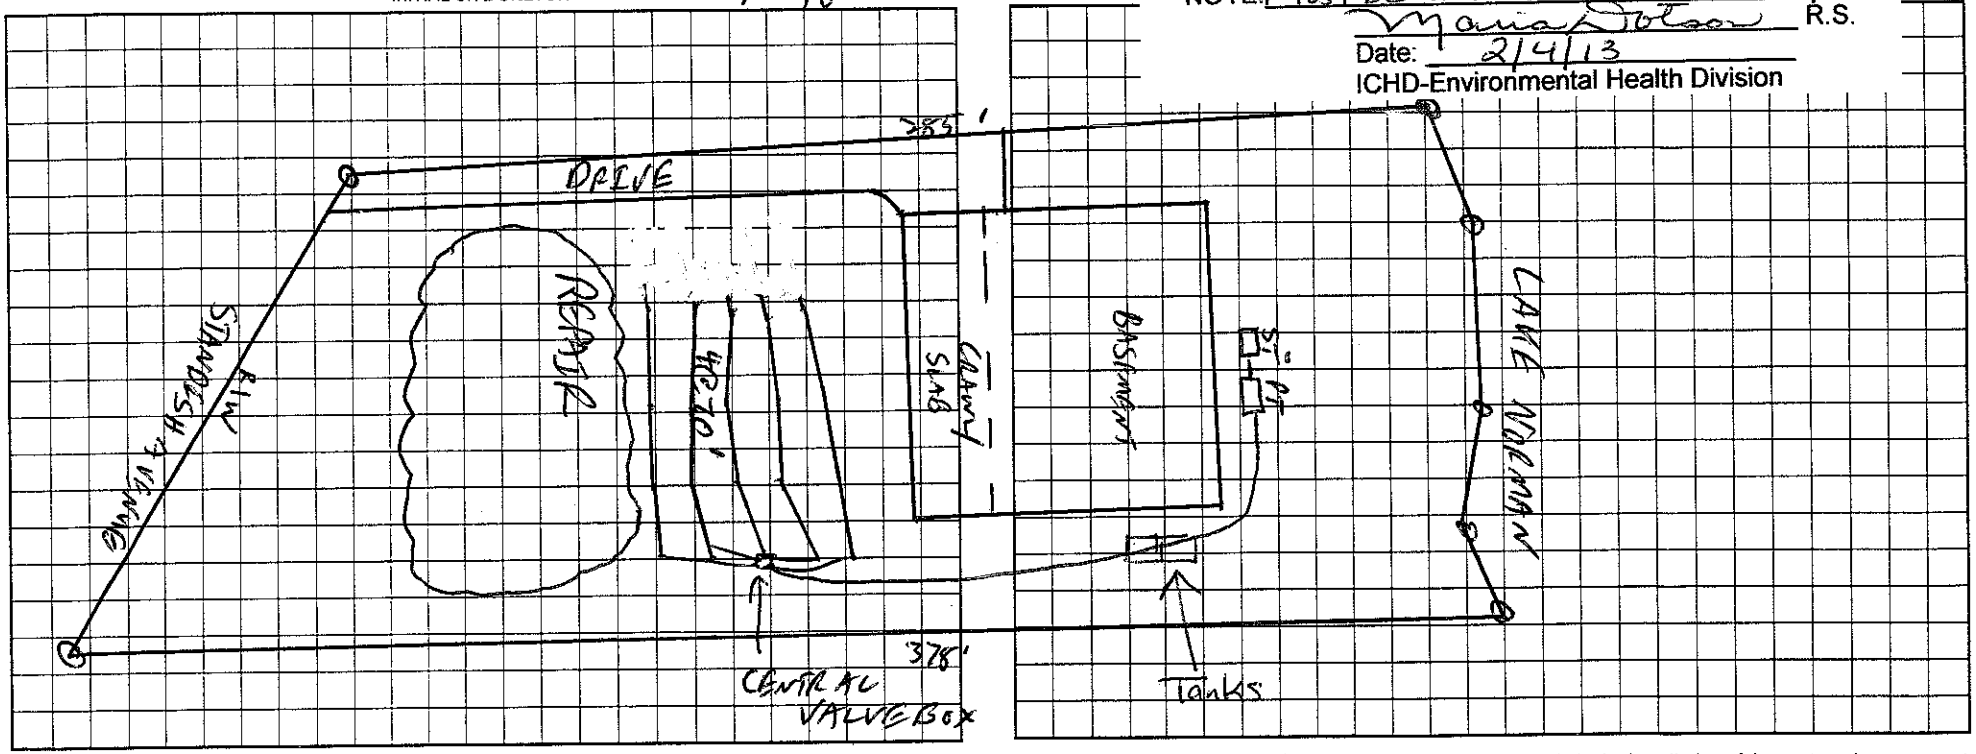


Permit can be suspended or revoked if any false information is supplied toward securing the permit/any unauthorized changes are made to the site/any unauthorized changes are made in the installation of the system. Improvement Permit with plat valid without expiration. Improvement Permit with site plan valid for sixty months. Authorization to Construct is valid for a period equal to that of Improvement Permit – not to exceed sixty months.

Signed: [signature] date 6/8/01

Improvement Permit by: [signature] RS date 5/21/01

Authorization to Construct by: [signature] RS date 5/29/01

Installed by: R + H

Operation Permit by: Maria H Dotson RS date 7/08/04

Existing System Inspection by: date

HEALTH DEPT. COPY: WHITE OWNER COPY (FINAL): YELLOW OWNER COPY (INITIAL): PINK