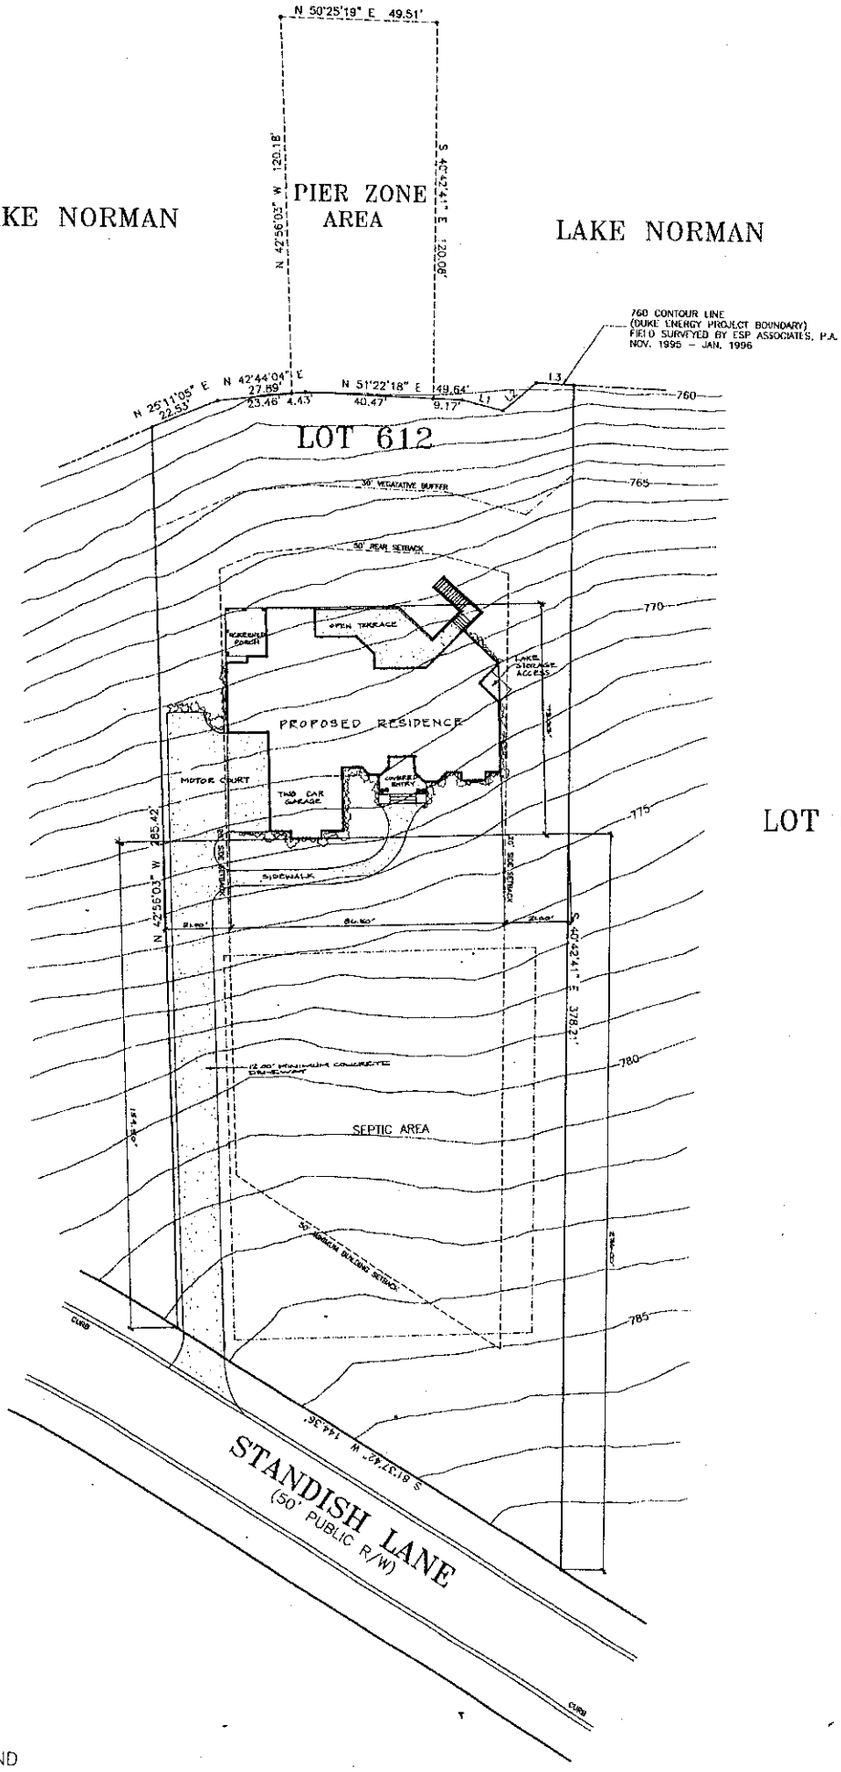



RM DRAINAGE AND
RUNS WITH THE

| LINE TABLE | | |
|---|---|---|
| LINE | BEARING | DISTANCE |
| L1 | N64°04'25"E. | 13.32' |
| L2 | N08°15'19"E. | 13.80' |
| L3 | N51°28'22"E. | 11.88' |

**Residence**
dish Lane
POINT
d angles in field.

Christopher Phelps & Associates
a residential design firm

| | |
|---|---|
| Date: MARCH 28, 2003 | Structural Engineer: |
| Drawn By: | |
| Approved By: | |
| Revision: | |