VISION OF ENVIRONMENTAL HEALTH
N-SITE WASTEWATER SECTION

PROPERTY ID #: _____
COUNTY: _____

SOIL/SITE EVALUATION
for ON-SITE WASTEWATER SYSTEM

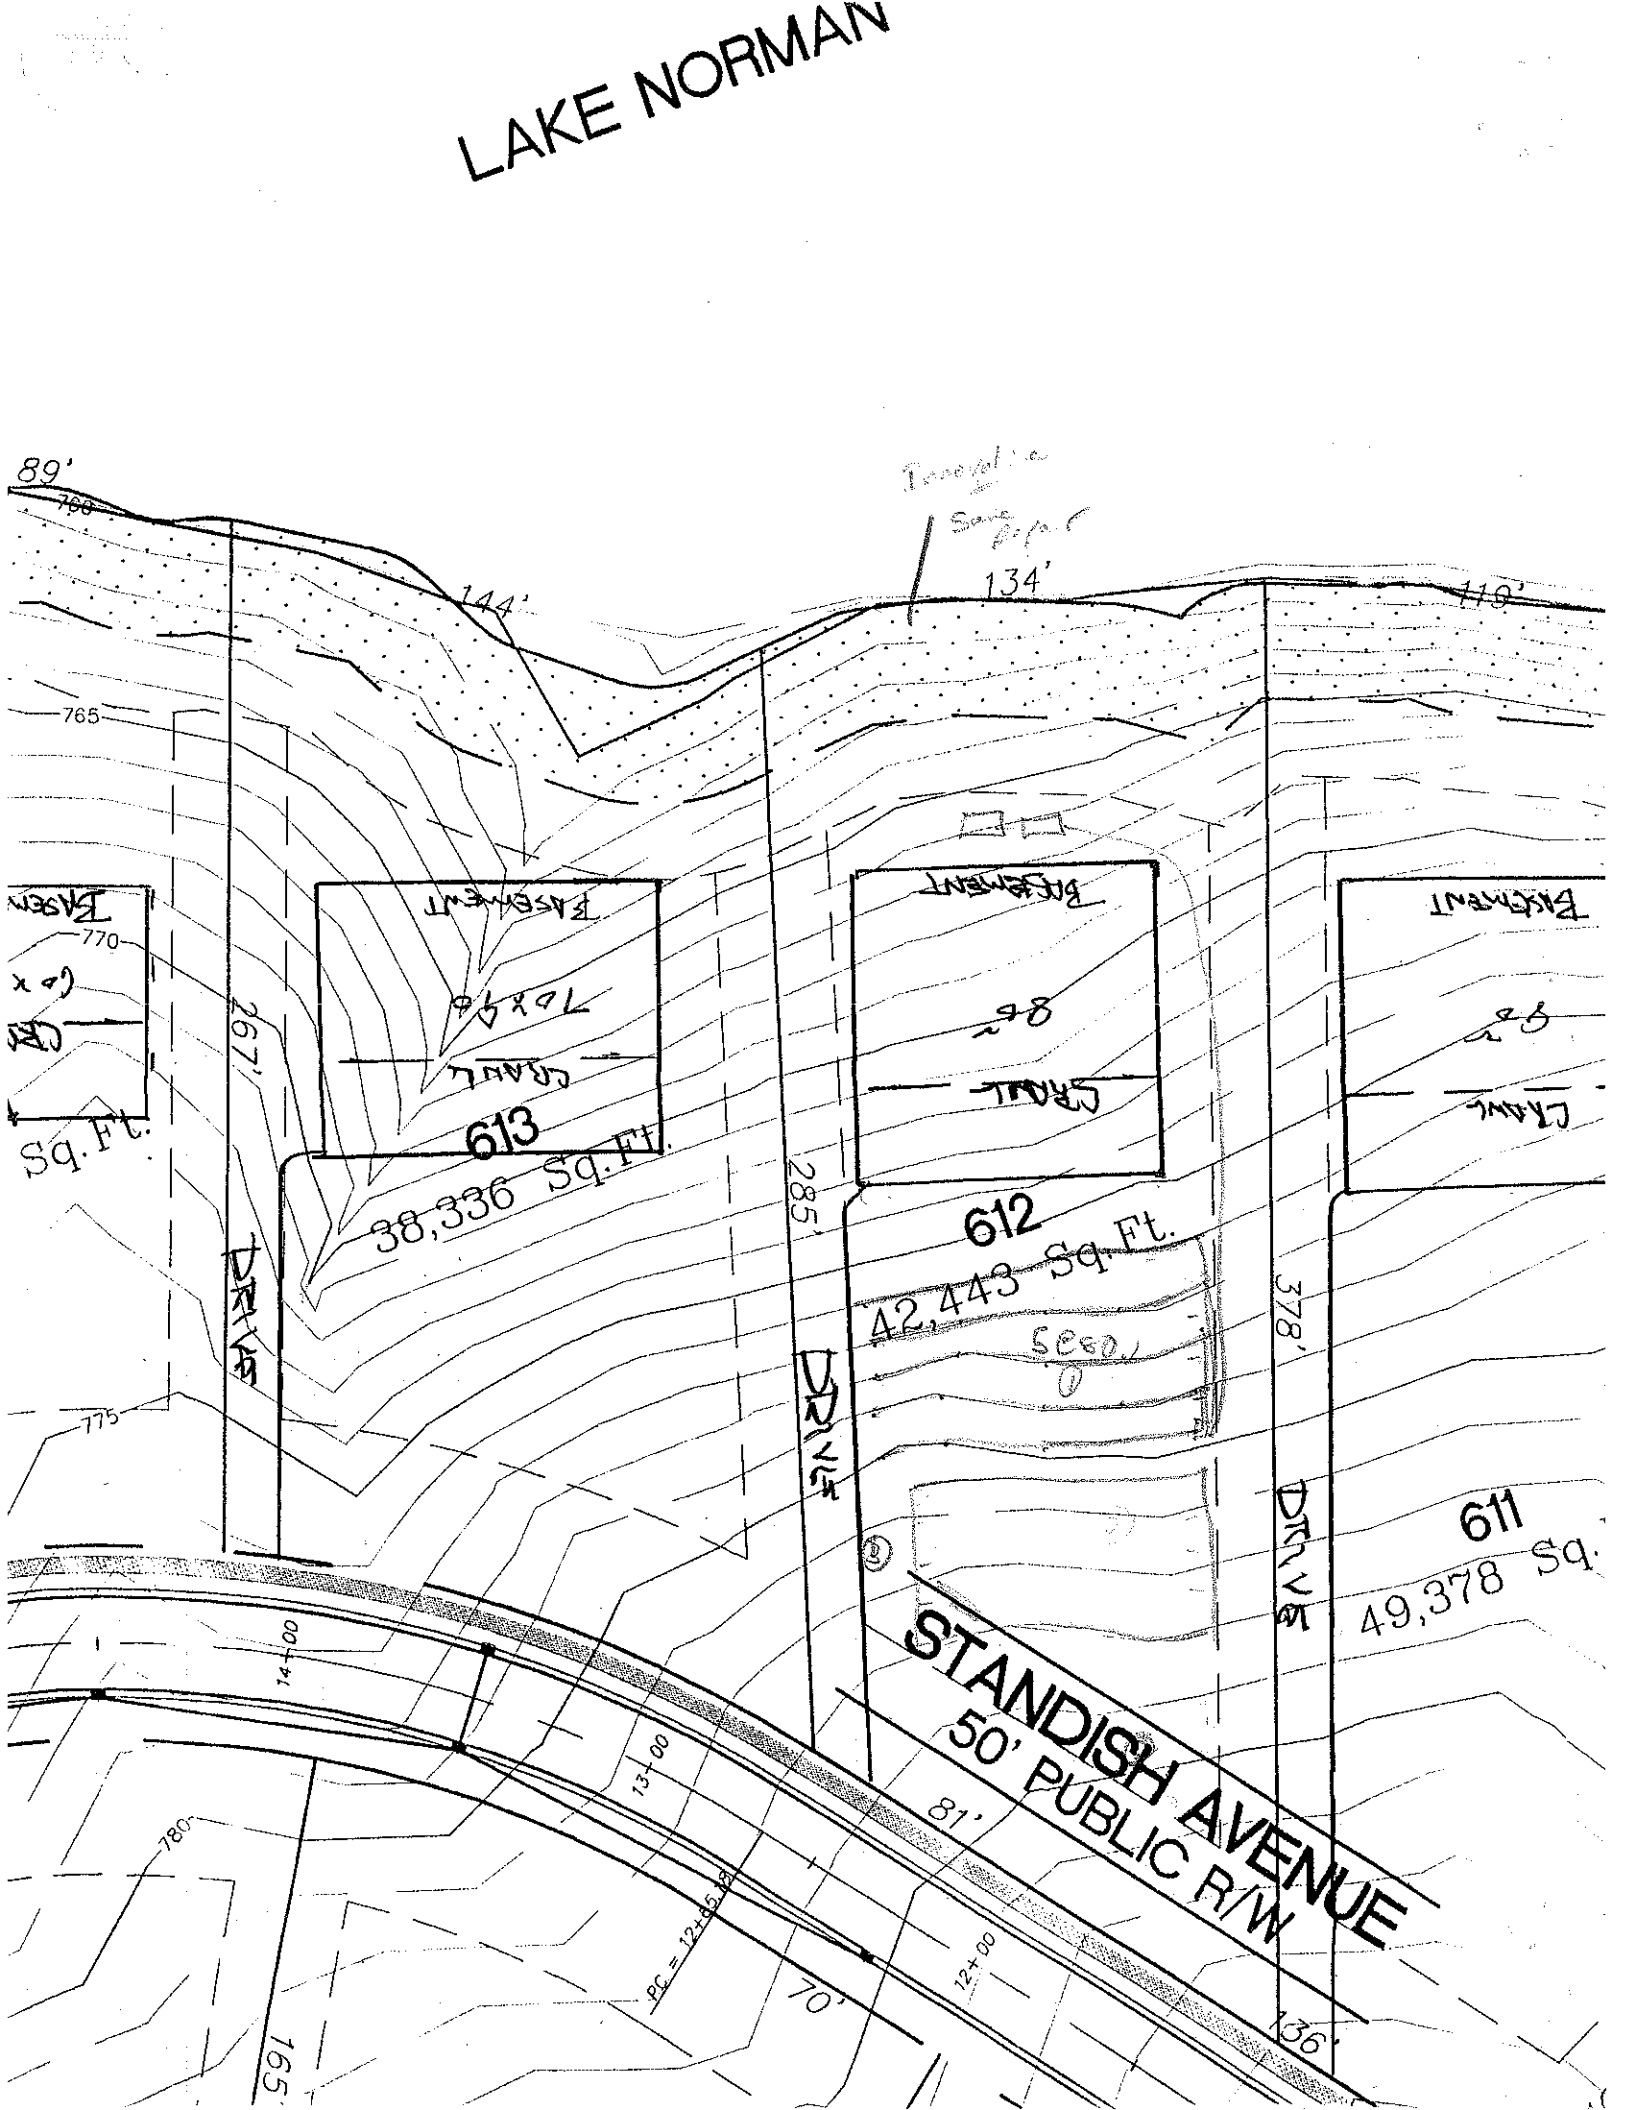
WNER: _____ APPLICANT: _____
DDRESS: _____ APPLICATION DATE: _____ DATE EVALUATED: _____
ROPOSED FACILITY: _____ PROPOSED DESIGN FLOW (.1949): _____ PROPERTY SIZE: _____
OCATION OF SITE: 612 Point PROPERTY RECORDED: _____
ATER SUPPLY: ☐ Private ☐ Public ☐ Well ☐ Spring ☐ Other _____
VALUATION METHOD: ☐ Auger Boring ☐ Pit ☐ Cut
YPE OF WASTEWATER: ☐ Sewage ☐ Industrial Process ☐ Mixed

PROFILE #	.1940 LAND-SCAPE POSITION/ SLOPE %	HORI-ZON DEPTH (IN.)	SOIL MORPHOLOGY (.1941) .1941 STRUCTURE/ TEXTURE	.1941 CONSISTENCE/ MINERALOGY	OTHER PROFILE FACTORS .1942 SOIL WETNESS/ COLOR	.1943 SOIL DEPTH	.1956 SAPRO CLASS	.1944 RESTR HORIZ	PROFILE CLASS & LTAR
1		0-9	GRVLY SIL	FR SS PO	Many Inc of Rock				PS .25 (.3)
		9-49	RC SAN	FR SP					
2		0-7	BSCL LR	FR SS SP	Few Inc				PS .25 (.3)
		7-50	RC MSAN	FR SP					
3		0-8	BSCL LR	FR SS SP	Few Inc				PS (.3)
		8-15	RC SAN	FR SS SP					
		15+ R							
4									

DESCRIPTION	INITIAL SYSTEM	REPAIR SYSTEM
vailable Space (.1945)		
em Type(s)		
TAR		

OTHER FACTORS (.1946): _____
SITE CLASSIFICATION (.1948): _____

EVALUATED BY: _____
OTHER(S) PRESENT: _____


LAKE NORMAN
89'
144'
134'
765
770
775
780
613
38,336 Sq.Ft.
612
42,443 Sq.Ft.
611
49,378 Sq.
297'
285'
378'
165'
70'
136'
81'
14+00
13+00
12+00
PC = 12+65.08
STANDISH AVENUE
50' PUBLIC R/W