DIVISION OF ENVIRONMENTAL HEALTH
ON-SITE WASTEWATER SECTION

PROPERTY ID #: _____
COUNTY: _____

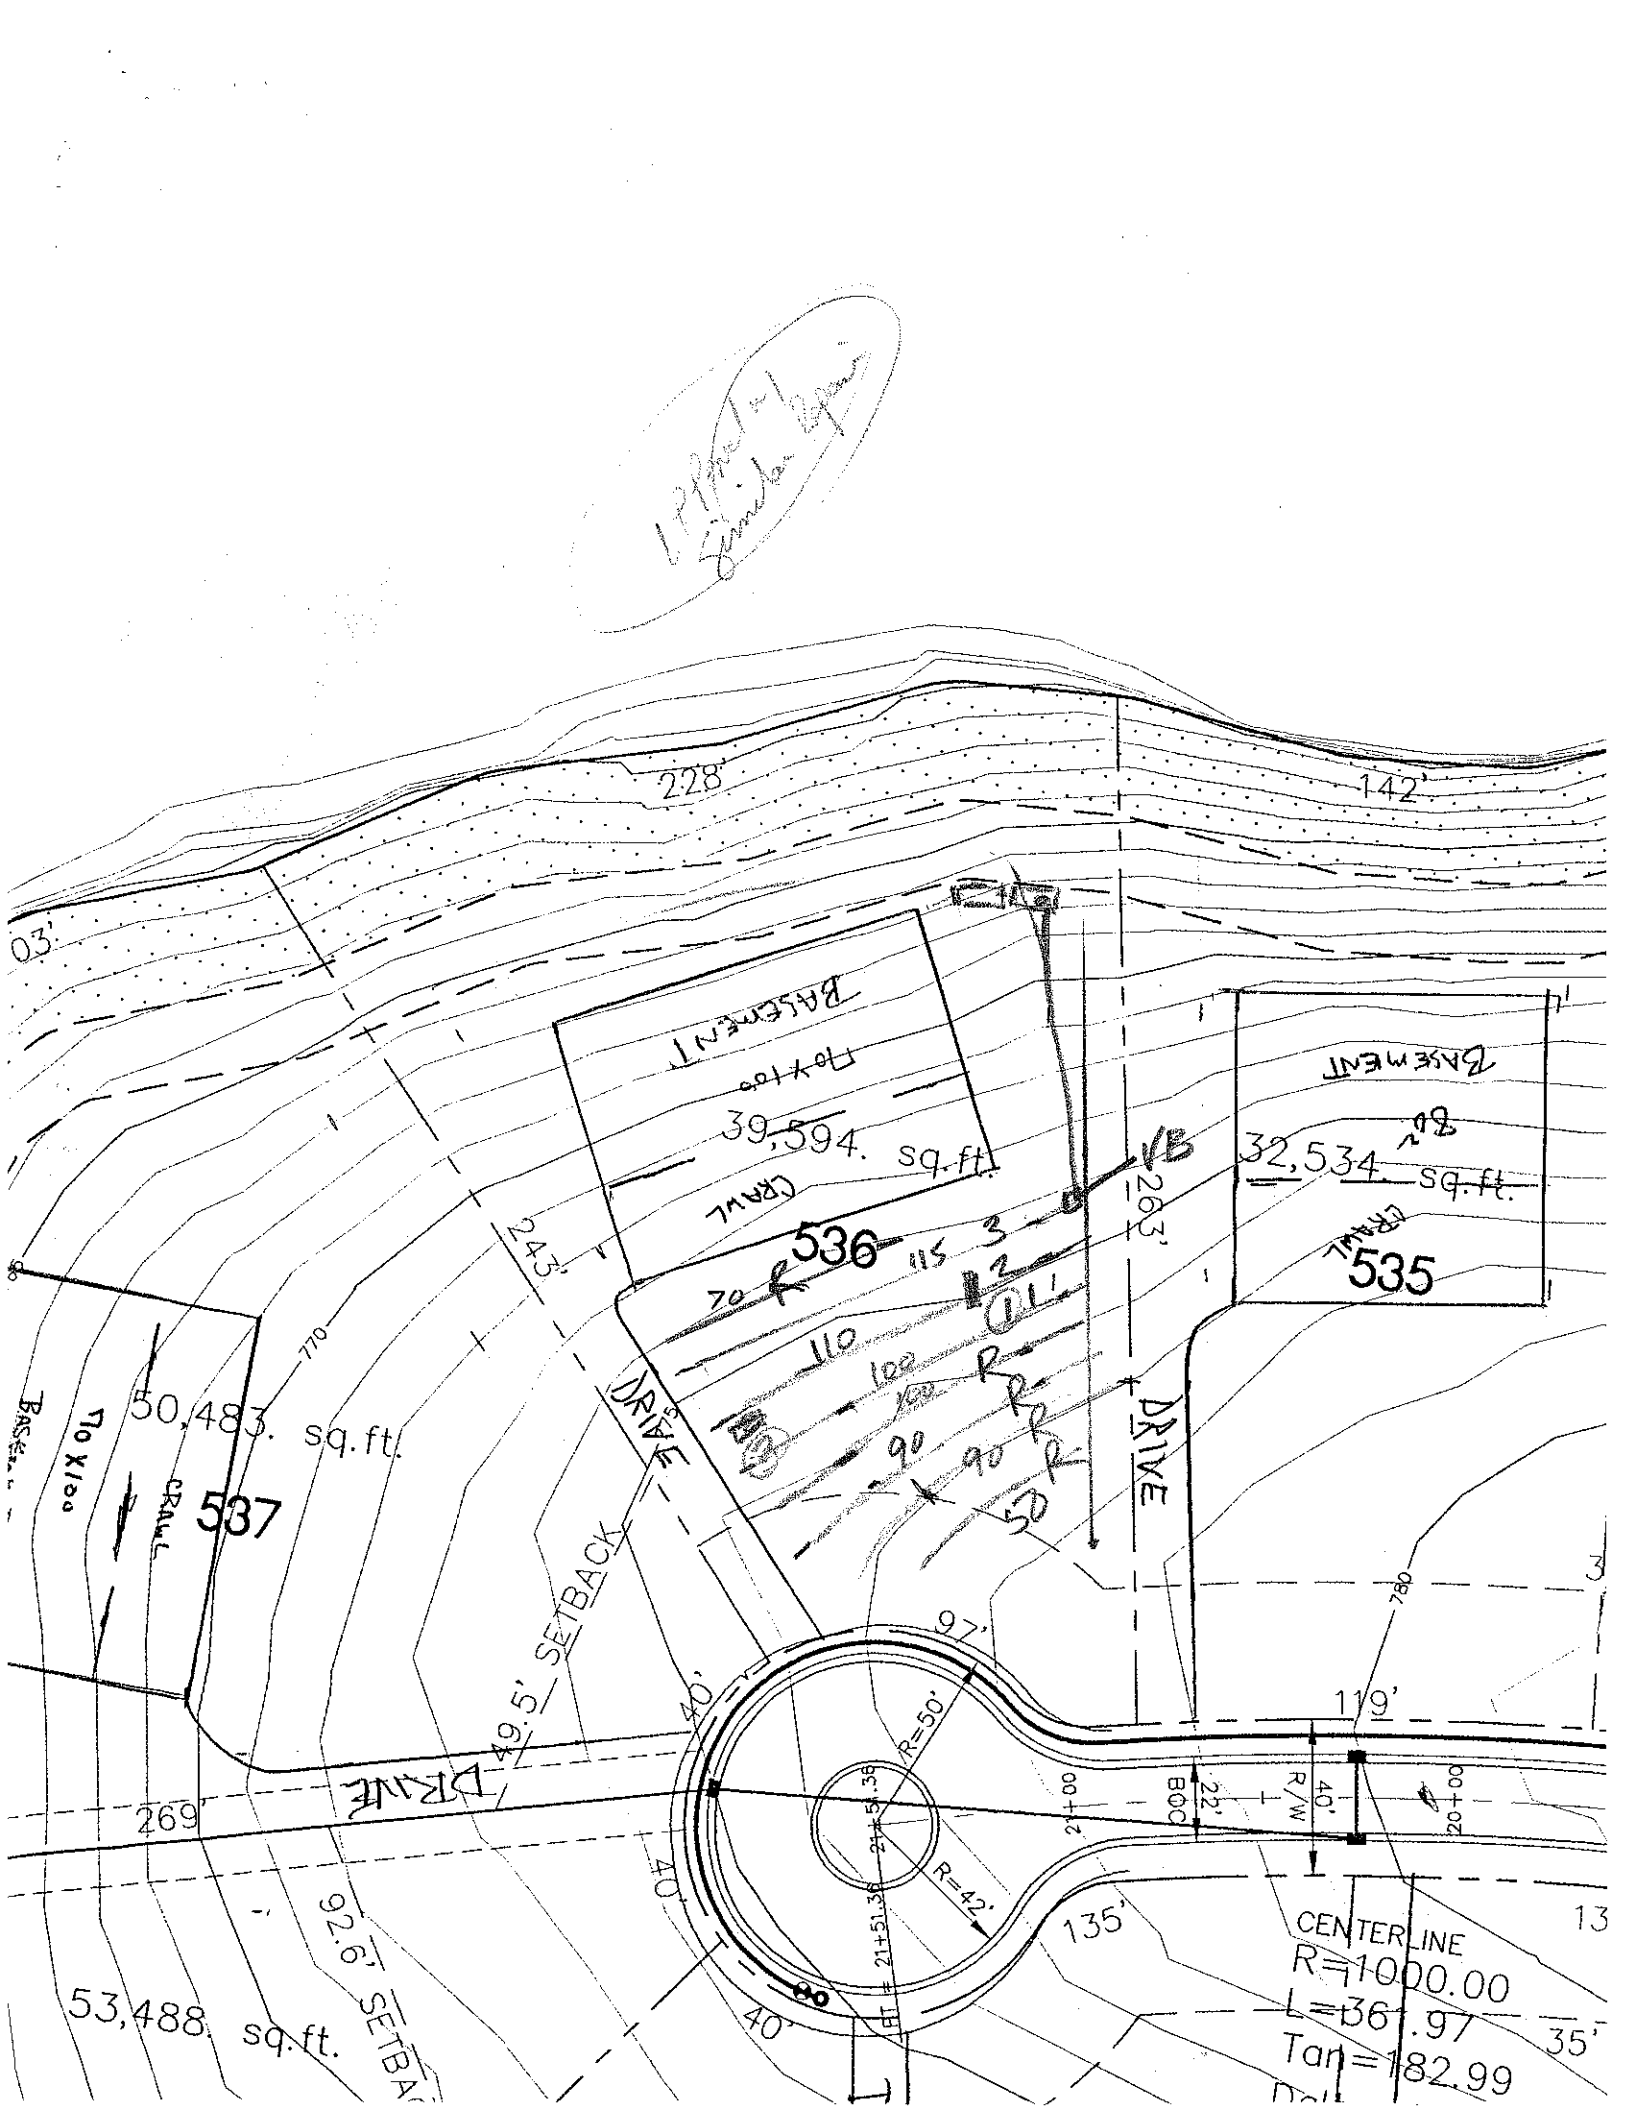
SOIL/SITE EVALUATION
for ON-SITE WASTEWATER SYSTEM

OWNER: _____ APPLICANT: _____
ADDRESS: _____ APPLICATION DATE: _____ DATE EVALUATED: 5-18-99
PROPOSED FACILITY: _____ PROPOSED DESIGN FLOW (.1949): _____ PROPERTY SIZE: _____
LOCATION OF SITE: Lot 536 Phase 5 Taft. PROPERTY RECORDED: _____
WATER SUPPLY: ☐ Private ☐ Public ☐ Well ☐ Spring ☐ Other _____
EVALUATION METHOD: ☐ Auger Boring ☐ Pit ☐ Cut
TYPE OF WASTEWATER: ☐ Sewage ☐ Industrial Process ☐ Mixed

PROFILE #	.1940 LANDSCAPE POSITION/ SLOPE %	HORIZON DEPTH (IN.)	SOIL MORPHOLOGY (.1941) .1941 STRUCTURE/ TEXTURE	.1941 CONSISTENCE/ MINERALOGY	OTHER PROFILE FACTORS .1942 SOIL WETNESS/ COLOR	.1943 SOIL DEPTH	.1956 SAPRO CLASS	.1944 RESTR HORIZ	PROFILE CLASS & LTAR
1		0-4	brn sl/scl		upper 9" compacted				5
		4-23	SAB rc	fr SD					-3
		23-45	SAB gracl	fr SD					
		45-59	wk mAB rg	fr SD	36" ft				
2		0-4	brn sl/scl						5
		4-30	SAB rc	fr SD					-3
		30-53	wk SAB rcl	fr SS	few mott 53+				
3									
4									

DESCRIPTION	INITIAL SYSTEM	REPAIR SYSTEM
Available Space (.1945)		
System Type(s)		
Site LTAR		

OTHER FACTORS (.1946): _____
SITE CLASSIFICATION (.1948): _____
EVALUATED BY: _____
OTHER(S) PRESENT: _____


228'
142'
03'
243'
770
780
263'
DRIVE
DRIVE
49.5' SETBACK
97'
40'
119'
269'
92.6' SETBACK
53,488 sq.ft.
50,483. sq.ft.
537
CRAWL
70 X 100
BASEMENT
39,594. sq.ft.
536
CRAWL
BASEMENT
32,534 sq.ft.
535
CRAWL
VB
70
110
115
100
90
90
50
R=50'
R=42'
21+51.38
22' BOC
40' R/W
20+00
CENTERLINE
R=1000.00
L=361.97
Tan=182.99
135'
35'
40'
40'