DIVISION OF ENVIRONMENTAL HEALTH
ON-SITE WASTEWATER SECTION

PROPERTY ID #: _____
COUNTY: _____

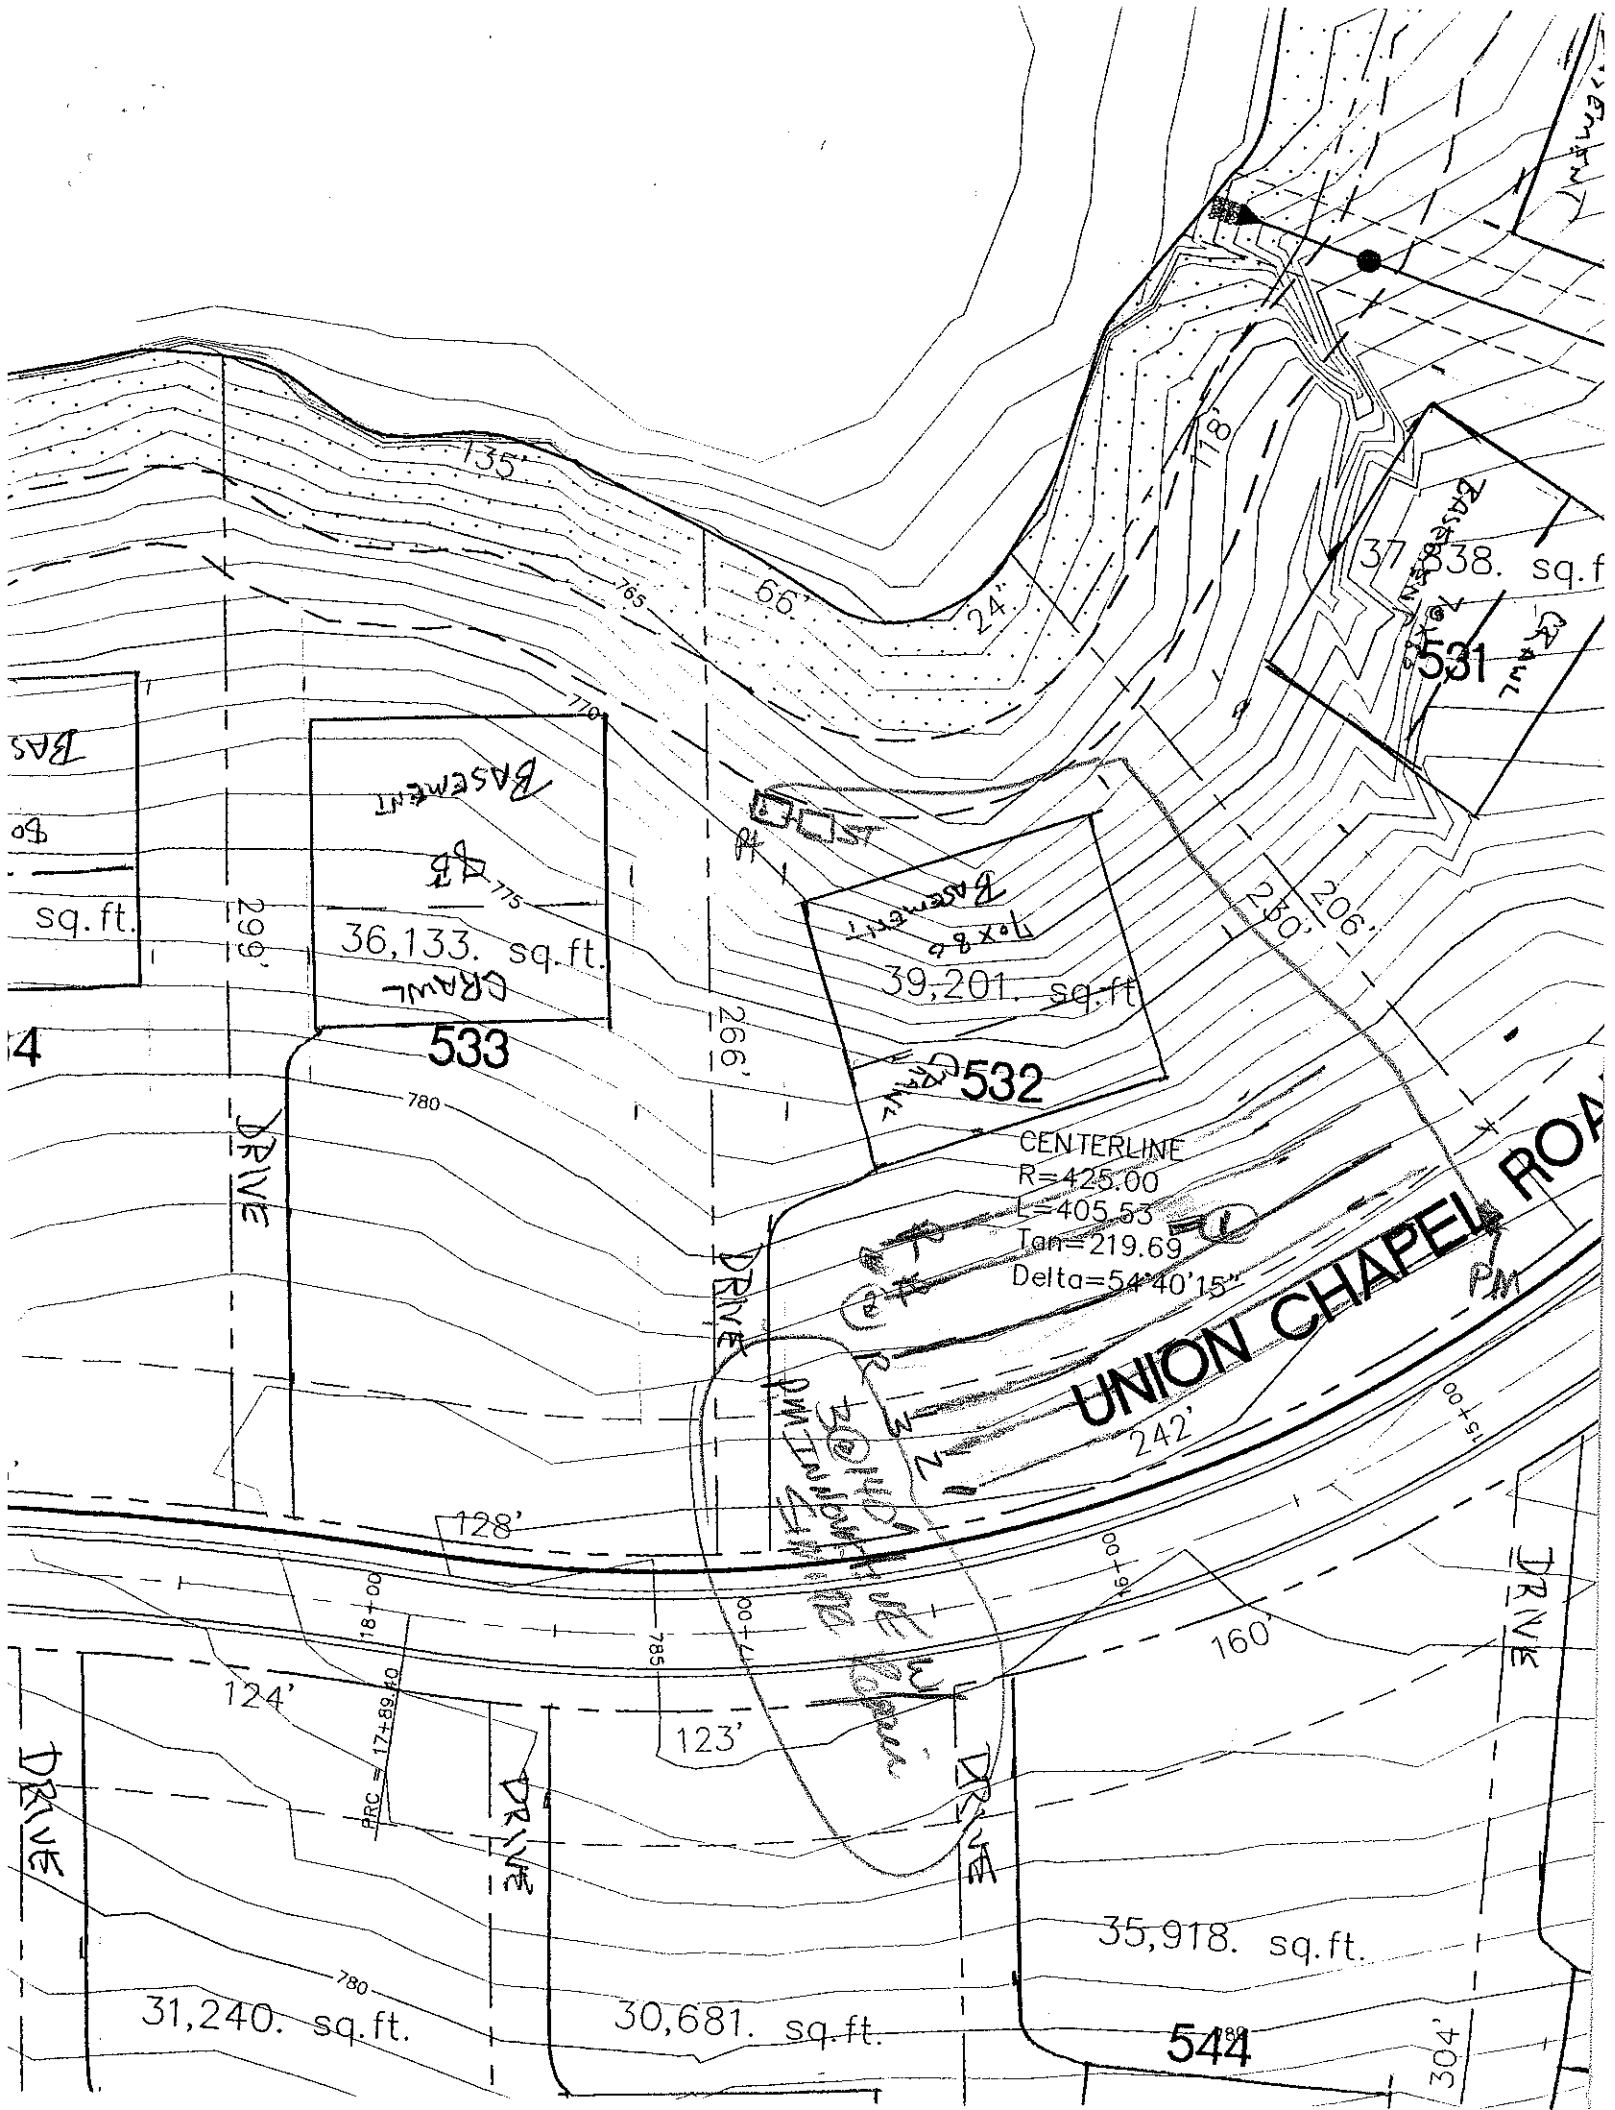
SOIL/SITE EVALUATION
for ON-SITE WASTEWATER SYSTEM

OWNER: _____ APPLICANT: _____
ADDRESS: _____ APPLICATION DATE: _____ DATE EVALUATED: 5/8/09
PROPOSED FACILITY: _____ PROPOSED DESIGN FLOW (.1949): _____ PROPERTY SIZE: _____
LOCATION OF SITE: Lot 532 phase 5 Th. Pt. PROPERTY RECORDED: _____
WATER SUPPLY: ☐ Private ☐ Public ☑ Well ☐ Spring ☐ Other _____
EVALUATION METHOD: ☐ Auger Boring ☐ Pit ☐ Cut
TYPE OF WASTEWATER: ☐ Sewage ☐ Industrial Process ☐ Mixed

PROFILE #	.1940 LANDSCAPE POSITION/ SLOPE %	HORIZON DEPTH (IN.)	SOIL MORPHOLOGY (.1941) .1941 STRUCTURE/ TEXTURE	.1941 CONSISTENCE/ MINERALOGY	OTHER PROFILE FACTORS .1942 SOIL WETNESS/ COLOR	.1943 SOIL DEPTH	.1956 SAPRO CLASS	.1944 RESTR HORIZ	PROFILE CLASS & LTAR
1		0-25	mssb RC	fsp	upper 10 compacted				PS .3 @ 35"
		25-48	mssb grad	fr ss fsp clay loam					
		48-63	massive ls sl ss	fr ss fsp					
			add'l soil @ 48-60"						
2		0-5	massive bed sd						PS .3
		5-30	sgb RC	fr ss fsp					
		30-54	mssb grad	fr ss fsp soft					
3									
4									

DESCRIPTION	INITIAL SYSTEM	REPAIR SYSTEM
Available Space (.1945)		
System Type(s)		
Site LTAR		

OTHER FACTORS (.1946): _____
SITE CLASSIFICATION (.1948): _____
EVALUATED BY: _____
OTHER(S) PRESENT: _____


135'
765
66'
24"
770
775
36,133. sq.ft.
533
209'
780
DRIVE
266'
532
39,201. sq.ft
280'
206'
531
37,538. sq.f
CENTERLINE
R=425.00
L=405.53
Tan=219.69
Delta=54°40'15"
UNION CHAPEL ROA
242'
128'
160'
124'
123'
785
DRIVE
35,918. sq.ft.
31,240. sq.ft.
30,681. sq.ft.
544
304'