DIVISION OF ENVIRONMENTAL HEALTH
ON-SITE WASTEWATER SECTION

PROPERTY ID #: _____
COUNTY: _____

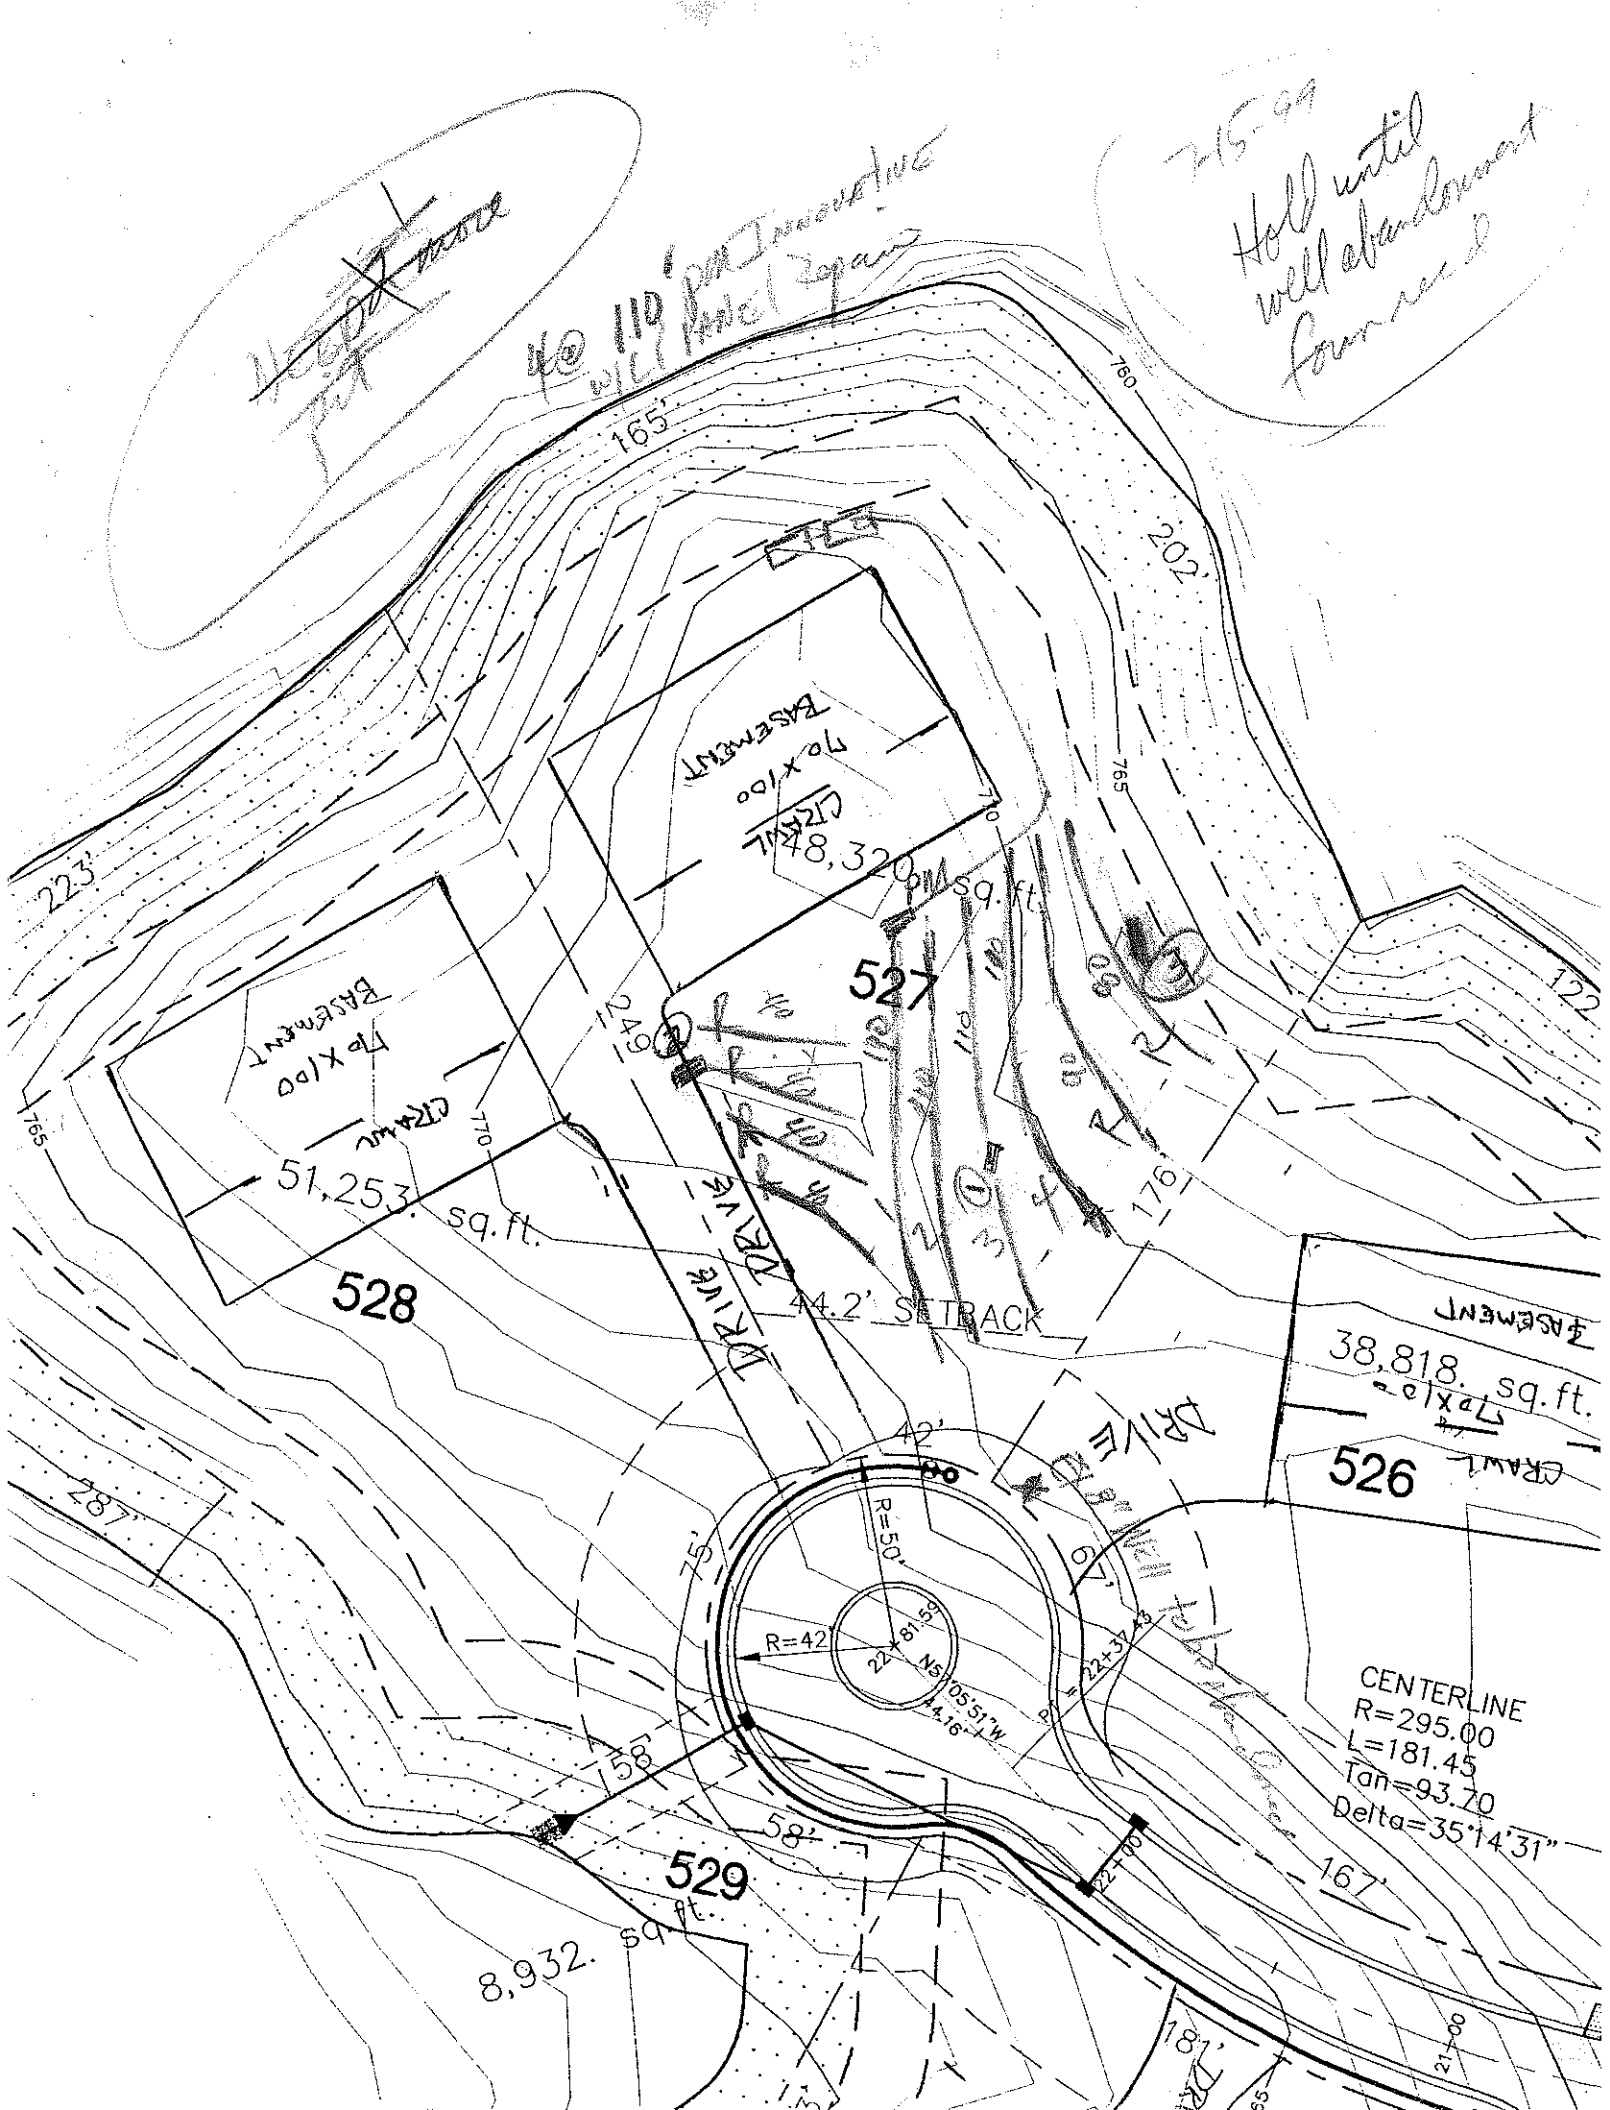
SOIL/SITE EVALUATION
for ON-SITE WASTEWATER SYSTEM

OWNER: CRI APPLICANT: _____
ADDRESS: _____ APPLICATION DATE: _____ DATE EVALUATED: 5-27-99
PROPOSED FACILITY: _____ PROPOSED DESIGN FLOW (.1949): _____ PROPERTY SIZE: _____
LOCATION OF SITE: Lot 527 phase 5 The Ft. PROPERTY RECORDED: _____
WATER SUPPLY: ☐ Private ☐ Public ☐ Well ☐ Spring ☐ Other _____
EVALUATION METHOD: ☐ Auger Boring ☐ Pit ☐ Cut
TYPE OF WASTEWATER: ☐ Sewage ☐ Industrial Process ☐ Mixed

PROFILE #	.1940 LANDSCAPE POSITION/ SLOPE %	HORIZON DEPTH (IN.)	SOIL MORPHOLOGY (.1941) .1941 STRUCTURE/ TEXTURE	.1941 CONSISTENCE/ MINERALOGY	OTHER PROFILE FACTORS .1942 SOIL WETNESS/ COLOR	.1943 SOIL DEPTH	.1956 SAPRO CLASS	.1944 RESTR HORIZ	PROFILE CLASS & LTAR
1		0-8	massive compacted/level	fi					PS .3
		8-22	mfsbk RC	fr sssp	fawi sap				
		22-58	wk sbk RC	fr sssp	common mi sap				
2	6-4-99	0-22	SAB RC	fi sp	fawi sap				PS .3
		22-42	(BC) wk sbk RC	common mi sap	fr sssp				
		42-65	massive L/SL sap	fr sssp					
3	6-4-99	0-9	SG fan soil	fr sssp					PS .25
		9-52	mfsbk sap C	fr sssp					
				few coarse manganese concretions					
4									

DESCRIPTION	INITIAL SYSTEM	REPAIR SYSTEM
Available Space (.1945)		
System Type(s)		
Site LTAR		

OTHER FACTORS (.1946): _____
SITE CLASSIFICATION (.1948): _____
EVALUATED BY: _____
OTHER(S) PRESENT: _____


Hold until well development
7-15-09
165'
202'
223'
760
765
770
175'
122'
527
48,320 sq.ft.
CLEARWELL
70'x100'
BASEMENT
528
51,253 sq.ft.
CLEARWELL
70'x100'
BASEMENT
44.2' SETBACK
DRIVE
526
38,818. sq.ft.
CLEARWELL
70'x100'
BASEMENT
529
8,932. sq.ft.
R=50'
R=42'
22'
81.5'
N5°05'51"W
44.16'
42'
75'
67'
287'
158'
58'
167'
CENTERLINE
R=295.00
L=181.45
Tan=93.70
Delta=35°14'31"