DIVISION OF ENVIRONMENTAL HEALTH
ON-SITE WASTEWATER SECTION

PROPERTY ID #: _____
COUNTY: _____

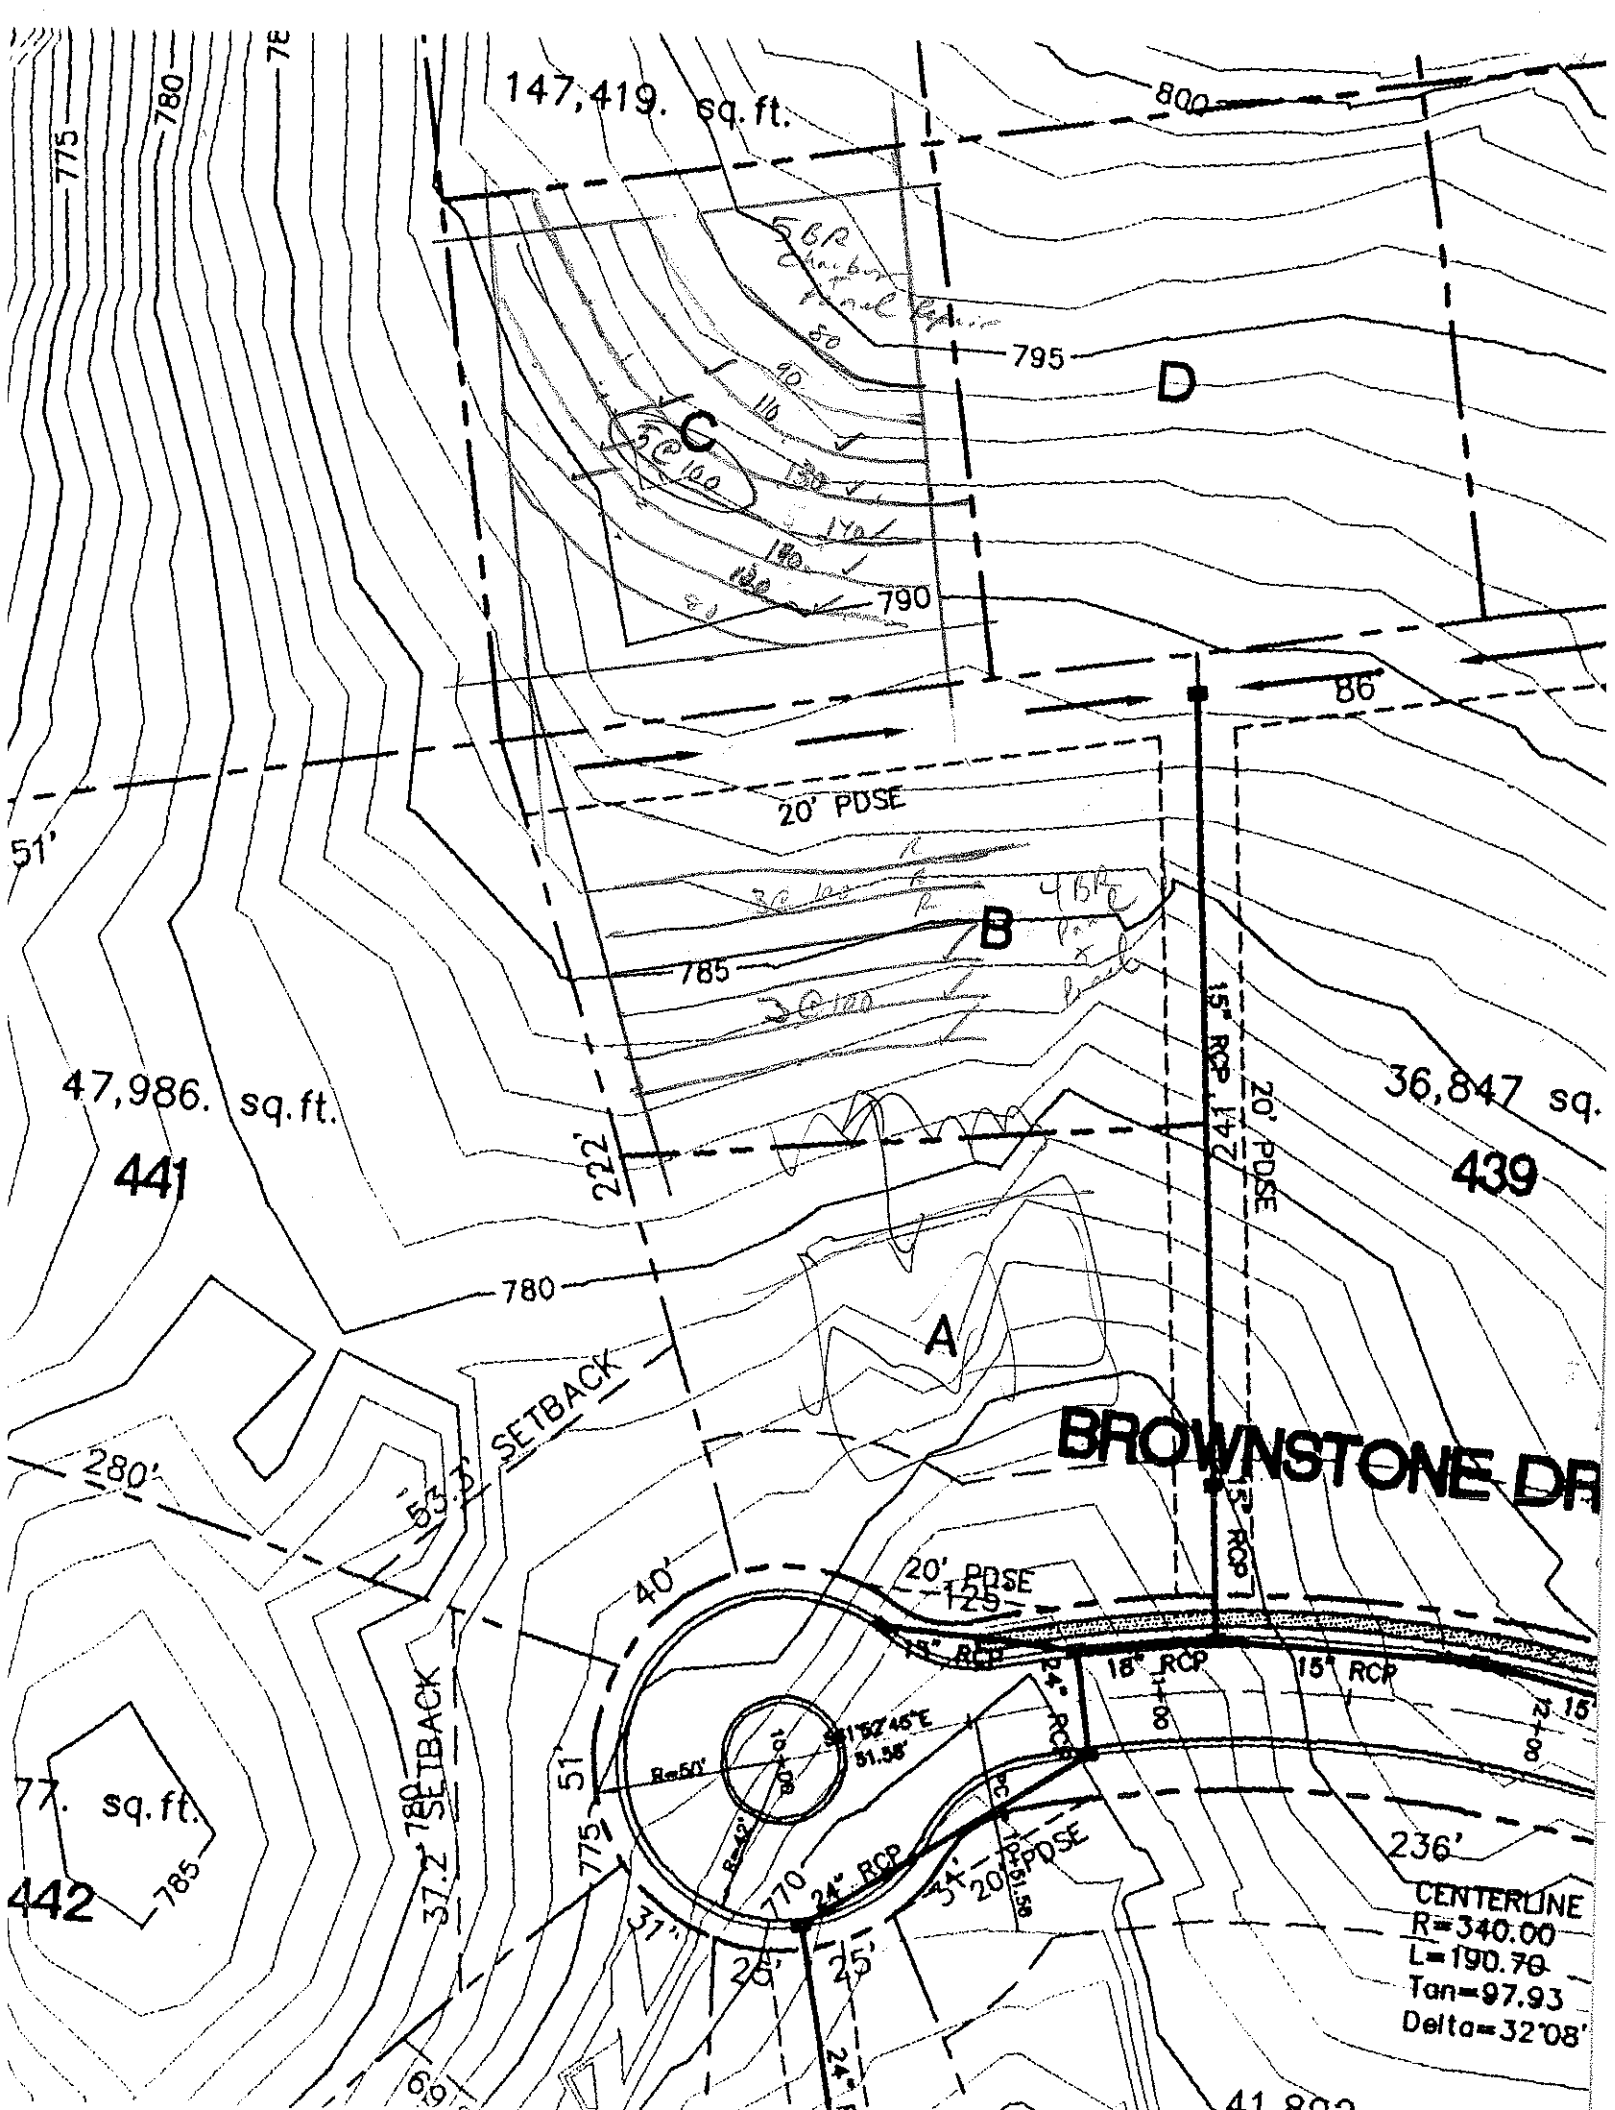
SOIL/SITE EVALUATION
for ON-SITE WASTEWATER SYSTEM

OWNER: CLT APPLICANT: _____
ADDRESS: _____ APPLICATION DATE: _____ DATE EVALUATED: _____
PROPOSED FACILITY: _____ PROPOSED DESIGN FLOW (.1949): _____ PROPERTY SIZE: _____
LOCATION OF SITE: (C) casement ph 4 PROPERTY RECORDED: _____
WATER SUPPLY: ☐ Private ☐ Public ☐ Well ☐ Spring ☐ Other _____
EVALUATION METHOD: ☐ Auger Boring ☐ Pit ☐ Cut
TYPE OF WASTEWATER: ☐ Sewage ☐ Industrial Process ☐ Mixed

PROFILE #	.1940 LANDSCAPE POSITION/ SLOPE %	HORIZON DEPTH (IN.)	SOIL MORPHOLOGY (.1941) .1941 STRUCTURE/ TEXTURE	.1941 CONSISTENCE/ MINERALOGY	OTHER PROFILE FACTORS .1942 SOIL WETNESS/ COLOR	.1943 SOIL DEPTH	.1956 SAPRO CLASS	.1944 RESTR HORIZ	PROFILE CLASS & LTAR
1		0-24	RC MfSCL	FRI SS SP					B .3
		24-41	YRCL MSBK	FRI SS SP					
		41-52	YR SCL	FRI SS SP					
2		0-8	BSCL GR	FRI SS SP					P S .25
		8-27	RC MfSCL	FRI SP					
		27-47	YRCL MPSCL	FRI SS SP	Drc 4 SAPO Y B mott S				
3									
4									

DESCRIPTION	INITIAL SYSTEM	REPAIR SYSTEM
Available Space (.1945)		
System Type(s)		
Site LTAR		

OTHER FACTORS (.1946): _____
SITE CLASSIFICATION (.1948): _____
EVALUATED BY: _____
OTHER(S) PRESENT: _____


147,419. sq.ft.
800
795
790
785
780
775
D
C
B
A
20' PDSE
86'
51'
47,986. sq.ft.
441
222'
36,847 sq.
439
15" RCP
241'
20' PDSE
BROWNSTONE DR
SETBACK
280'
53.2'
40'
125'
18" RCP
15" RCP
24" RCP
R=50'
S81°52'45"E
51.58'
37.2'
31'
26'
25'
236'
442
CENTERLINE
R=340.00
L=190.70
Tan=97.93
Delta=32°08'